


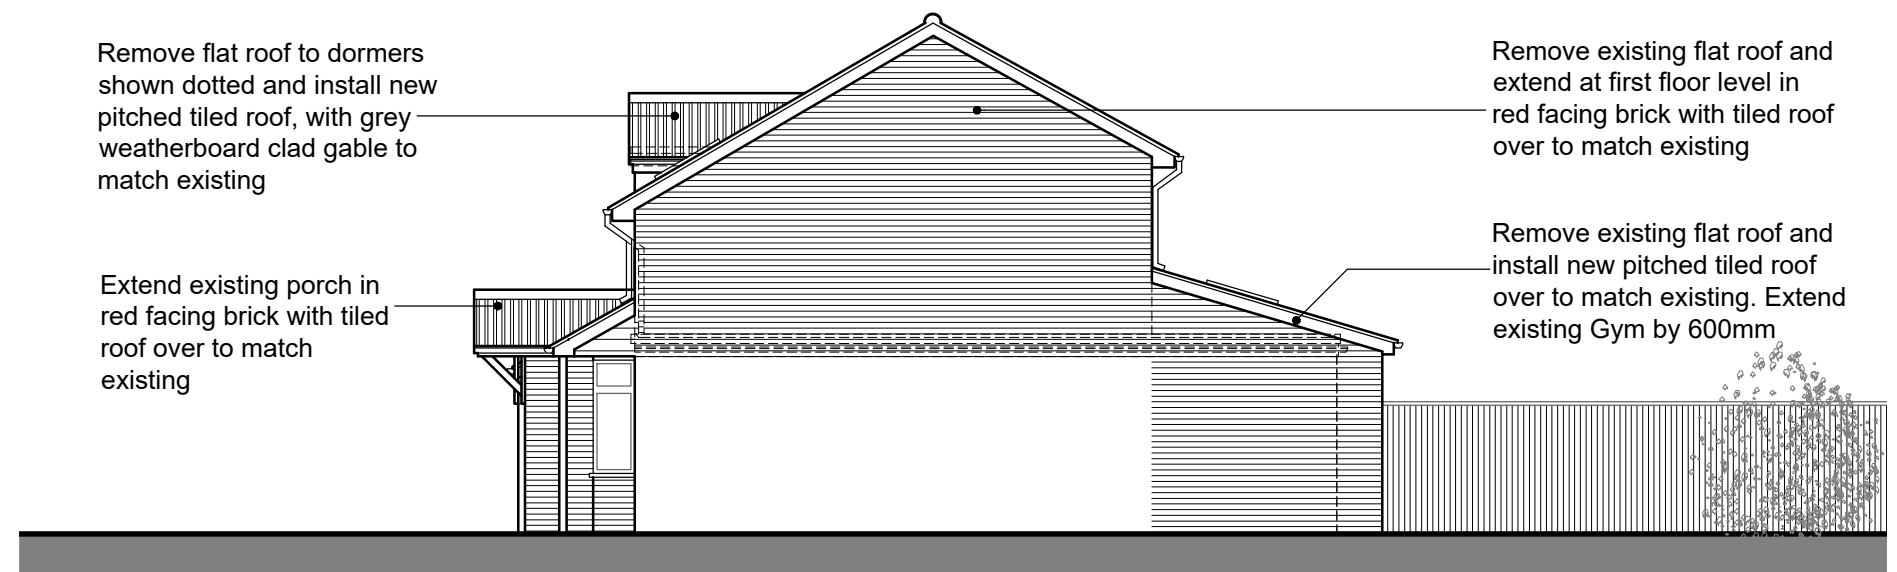

South West Elevation



South East Elevation


IAN HUNT ASSOCIATES



Oakwood House
14 High Tree Drive Earley
Reading Berkshire RG6 1EU
0118 935 3655
info@ihaltd.co.uk

Project Proposed Extensions and Alterations at:1 Beckford Close, Wokingham RG41 1HN
Client Jonathan and Emily Tse

Title Proposed Elevations Sheet 1
Revision

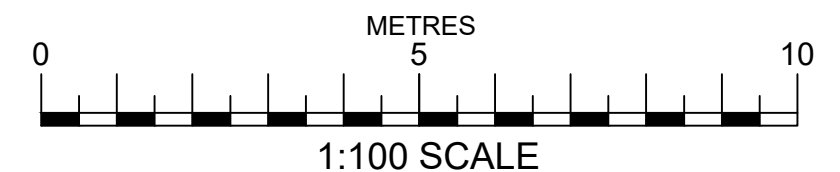

Drawn IRH **Scale** 1:100 **Date** April 2025
Drawing No **1604.09** **Rev**

All dimensions to be checked on site prior to the commencement of any construction. This drawing may not be reproduced in any part or form without the written consent of Ian Hunt Associates Ltd.

ALL COPYRIGHTS RESERVED

A3