





North East Elevation

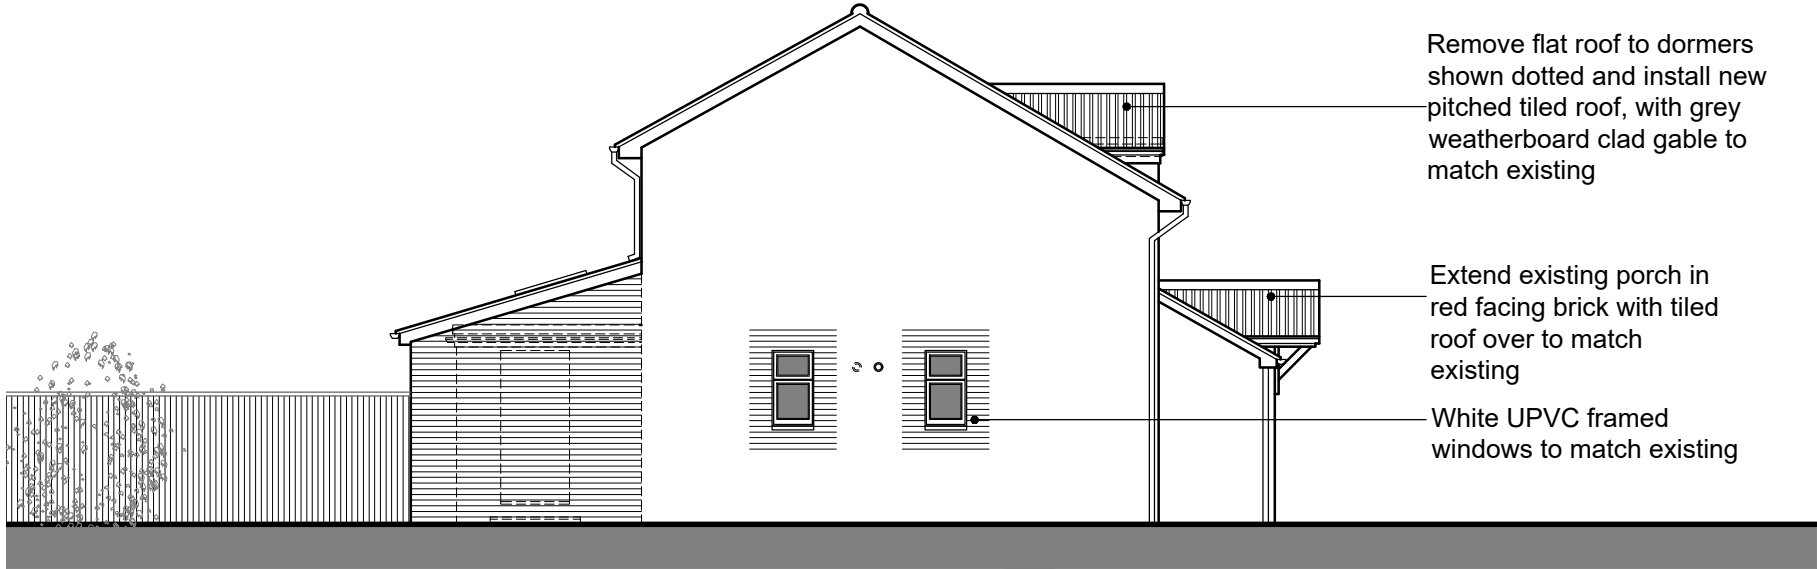

North West Elevation

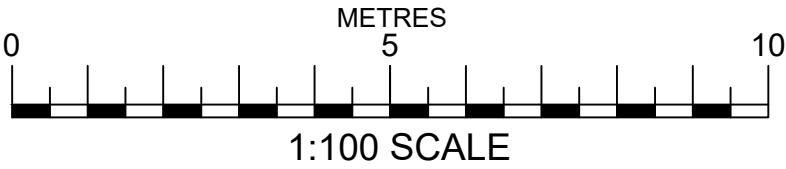

IAN HUNT ASSOCIATES



Oakwood House
14 High Tree Drive Earley
Reading Berkshire RG6 1EU
0118 935 3655
info@ihaltld.co.uk

Project
Proposed Extensions and
Alterations at:1 Beckford Close,
Wokingham RG41 1HN

Client
Jonathan and Emily Tse

Title
Proposed Elevations Sheet 2

Revision

Drawn IRH	Scale 1:100	Date April 2025
Drawing No 1604.10		Rev

All dimensions to be checked on site prior to the commencement of any construction. This drawing may not be reproduced in any part or form without the written consent of Ian Hunt Associates Ltd.

ALL COPYRIGHTS RESERVED

A3