




As EXISTING

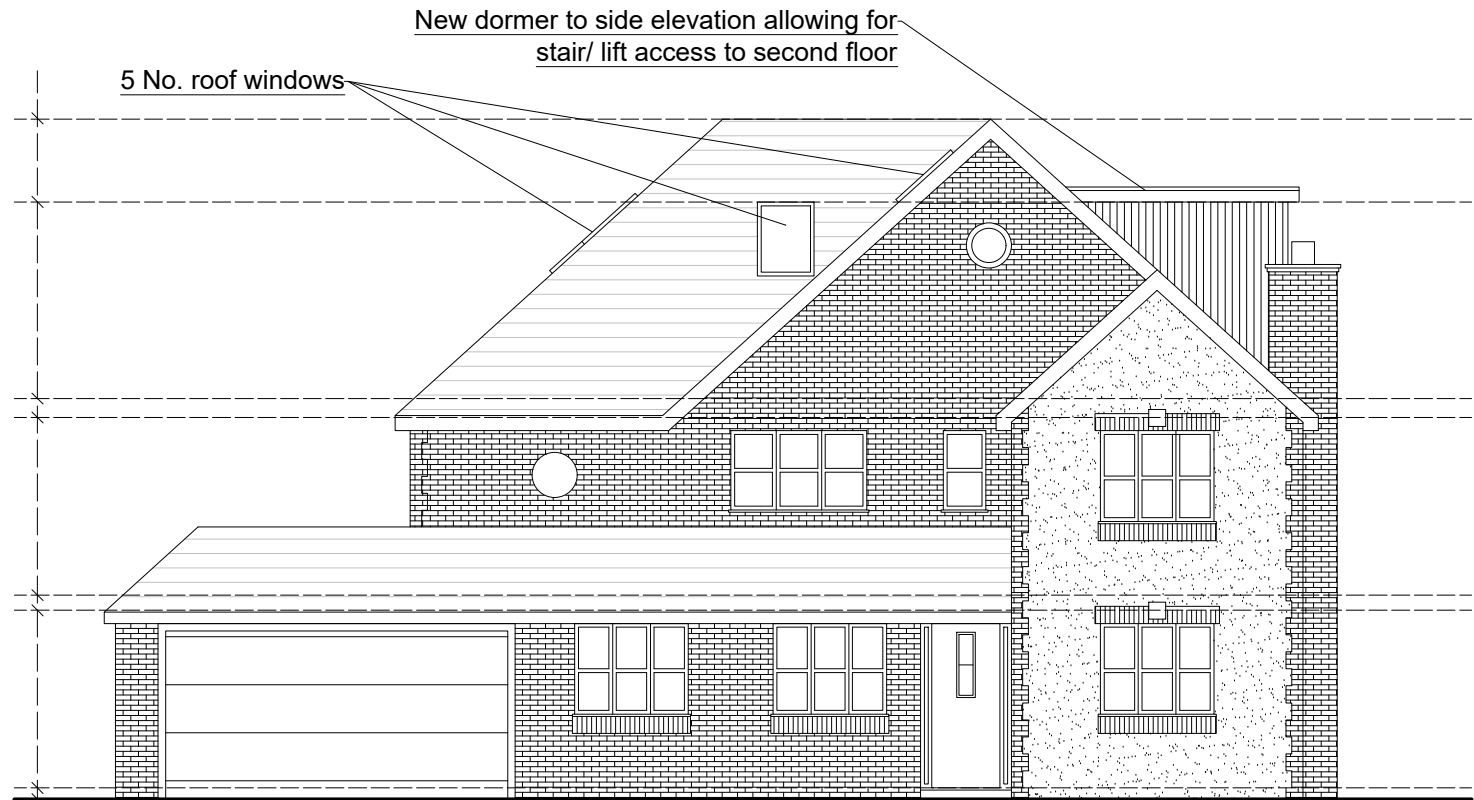

As PROPOSED

NOTES

- 1) This drawing to be read in conjunction with the following documents:-
 - a) 'As existing' and 'As proposed' elevations and floor plans DRG. No. 2580/01, 02, 03 04, 05, 06, 07, 08 and 09.
 - b) Site plan 2580/SK.1
Site location plan 2580/SK.2
 - c) Design statement
 - d) Bat survey
- 2) External finishes as shown.
- 3) Changes to all elevations as shown.
- 4) No changes to existing ground floor plan.

REVISIONS

MR M. DAVIS

DORMER LOFT CONVERSION

WALLACE BACON CONSULTANTS

BUILDING DESIGN AND STRUCTURAL ENGINEERING CONSULTANTS

19, TWYCROSS ROAD,
WOKINGHAM, RG40 5PE

FRONT ELEVATIONS

53 EASTHEATH AVENUE
WOKINGHAM
BERKSHIRE
RG41 2PP

TELEPHONE:
0118 979 4959

SCALE BAR



DRAWN

DATE

SCALE

CHECKED

HP

JAN 2026

A3 - 1:100

CRP

DRAWING NUMBER

2580/01

REVISION