


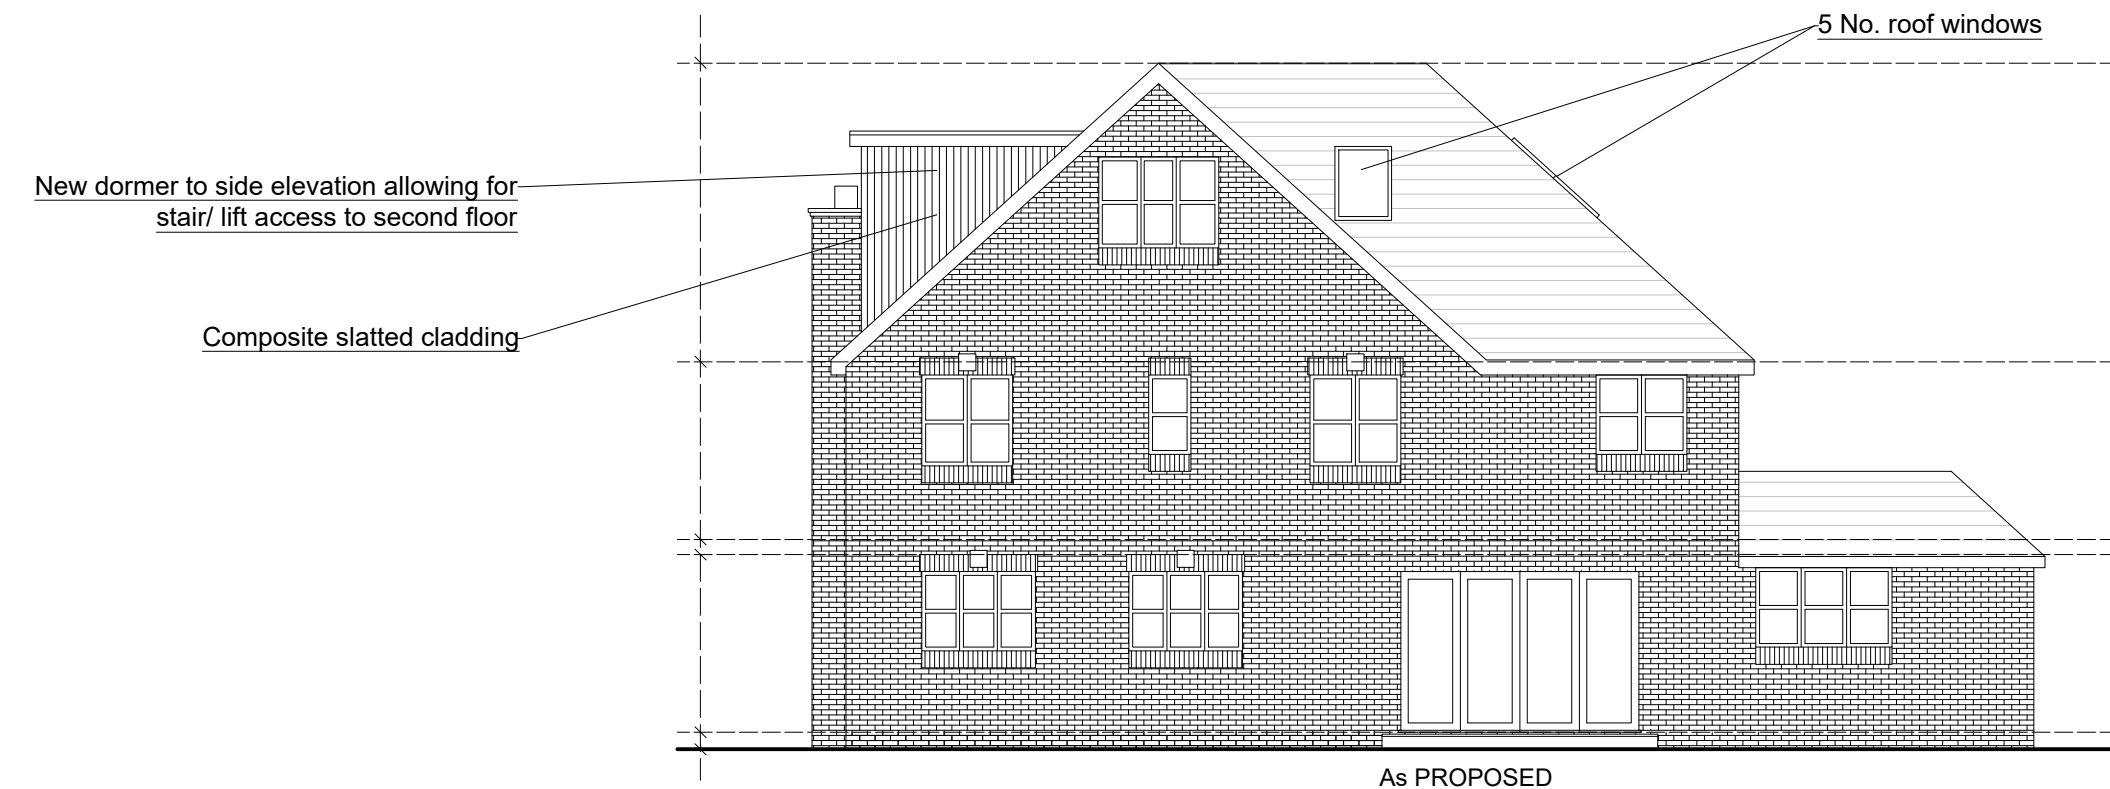

## NOTES

- 1) This drawing to be read in conjunction with the following documents:-
  - a) 'As existing' and 'As proposed' elevations and floor plans DRG. No. 2580/01, 02, 03 04, 05, 06, 07, 08 and 09.
  - b) Site plan 2580/SK.1  
Site location plan 2580/SK.2
  - c) Design statement
  - d) Bat survey
- 2) External finishes as shown.
- 3) Changes to all elevations as shown.
- 4) No changes to existing ground floor plan.

## REVISIONS

MR M. DAVIS

## DORMER LOFT CONVERSION

**WALLACE BACON CONSULTANTS**  
BUILDING DESIGN AND STRUCTURAL ENGINEERING CONSULTANTS

19, TWYCROSS ROAD,  
WOKINGHAM, RG40 5PE

## REAR ELEVATIONS

53 EASTHEATH AVENUE  
WOKINGHAM  
BERKSHIRE  
RG41 2PP

TELEPHONE:  
0118 979 4959

SCALE BAR



|  |       |
|--|-------|
|  | DRAWN |
|--|-------|

|      |
|------|
| DATE |
|------|

|  |       |
|--|-------|
|  | SCALE |
|--|-------|

|  |         |
|--|---------|
|  | CHECKED |
|--|---------|

HP

JAN 2026

A3 - 1:100

CRP

|                |
|----------------|
| DRAWING NUMBER |
|----------------|

2580/02

|          |
|----------|
| REVISION |
|----------|