



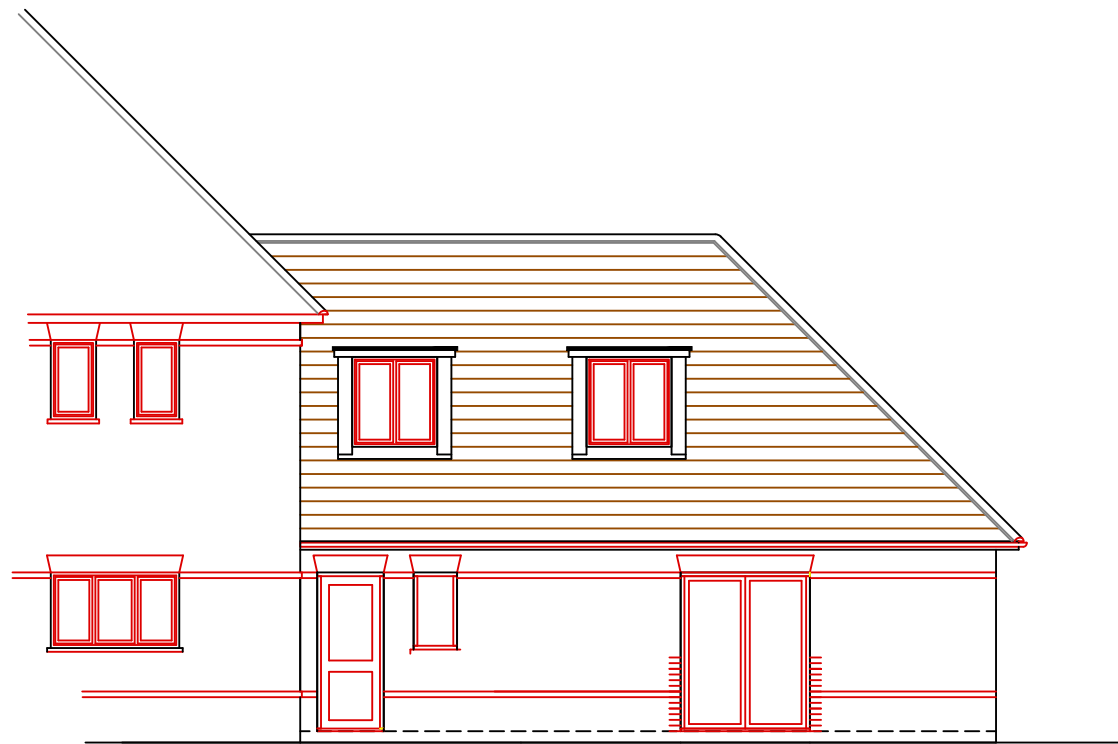

PROPOSED SOUTH EAST ELEVATION

Scale 1 : 100

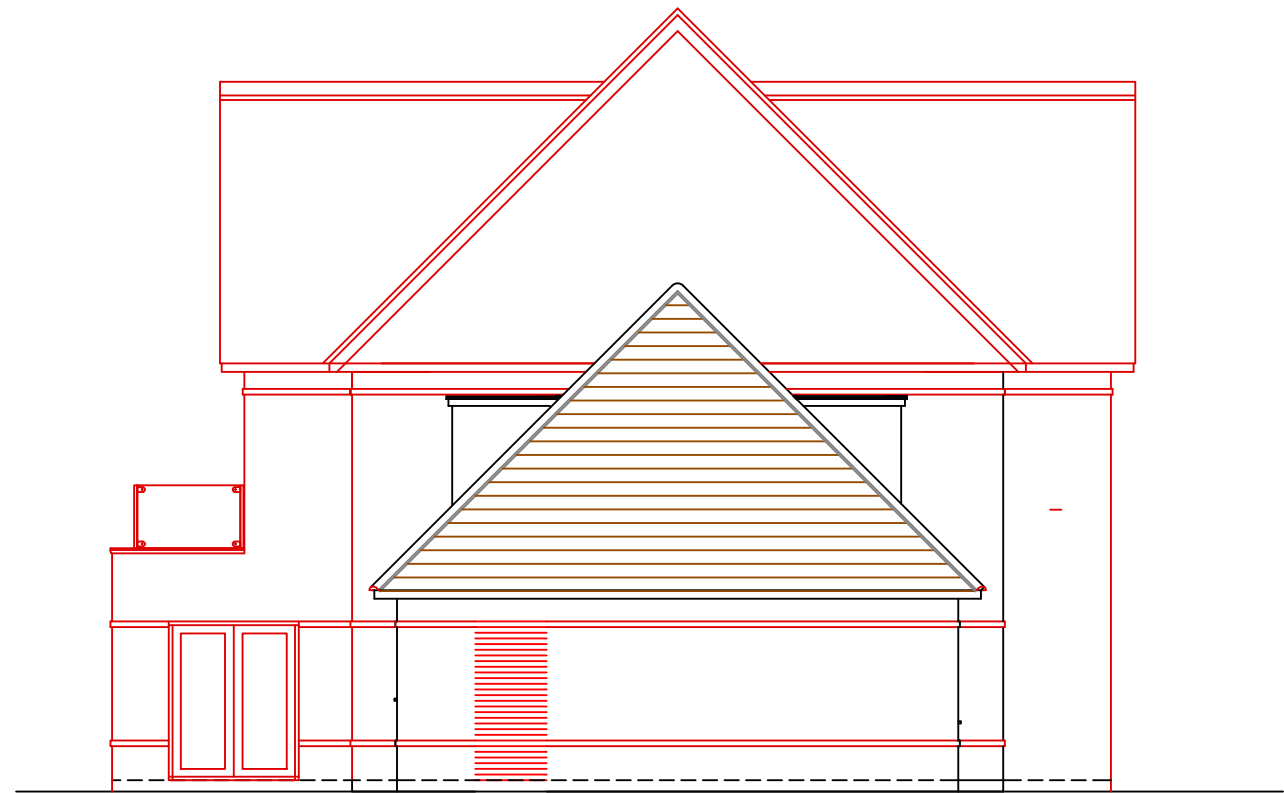

PROPOSED NORTH EAST ELEVATION


Scale 1 : 100



PROPOSED NORTH WEST ELEVATION

(NO CHANGES TO THIS ELEVATION)

Scale 1 : 100

 

Metres

Scale 1:100

General Note:

Any discrepancy found must be reported before proceeding.

All dimensions are to be checked before proceeding with the work.

Drawing to be read in conjunction with Drg No. OAS/25/1881/1-3

OASIS BUILDING & PLANNING APPLICATIONS

20 WANTAGE RD.
READING, BERKSHIRE. RG30 2SE
Tel: 0118 9573554
E-mail : oa.springer@btinternet.com

Client

Mr & Mrs S Darvall
Neaps End,
15 Old Bath Road,
Sonning,
RG4 6SZ

PROPOSED PARTIAL GARAGE CONVERSION

CERTIFICATE OF EXISTING LAWFUL USE
APPLICATION

Scale

1 : 100

File Name:

15 Old Bath Road-PL25.dwg

Date

May 2025

Drawn by

O.A.Springer

Drawing No.

OAS/25/1881/4

Rev.

B