



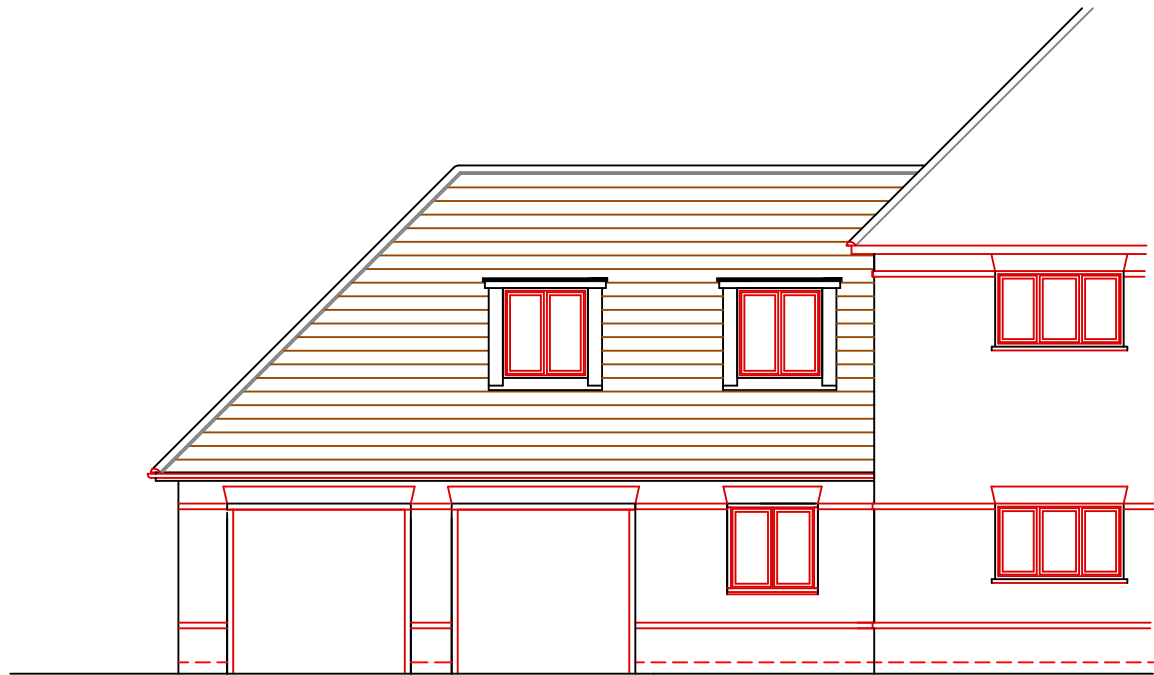


EXISTING NORTH WEST ELEVATION
(NO CHANGES TO THIS ELEVATION)
Scale 1 : 100

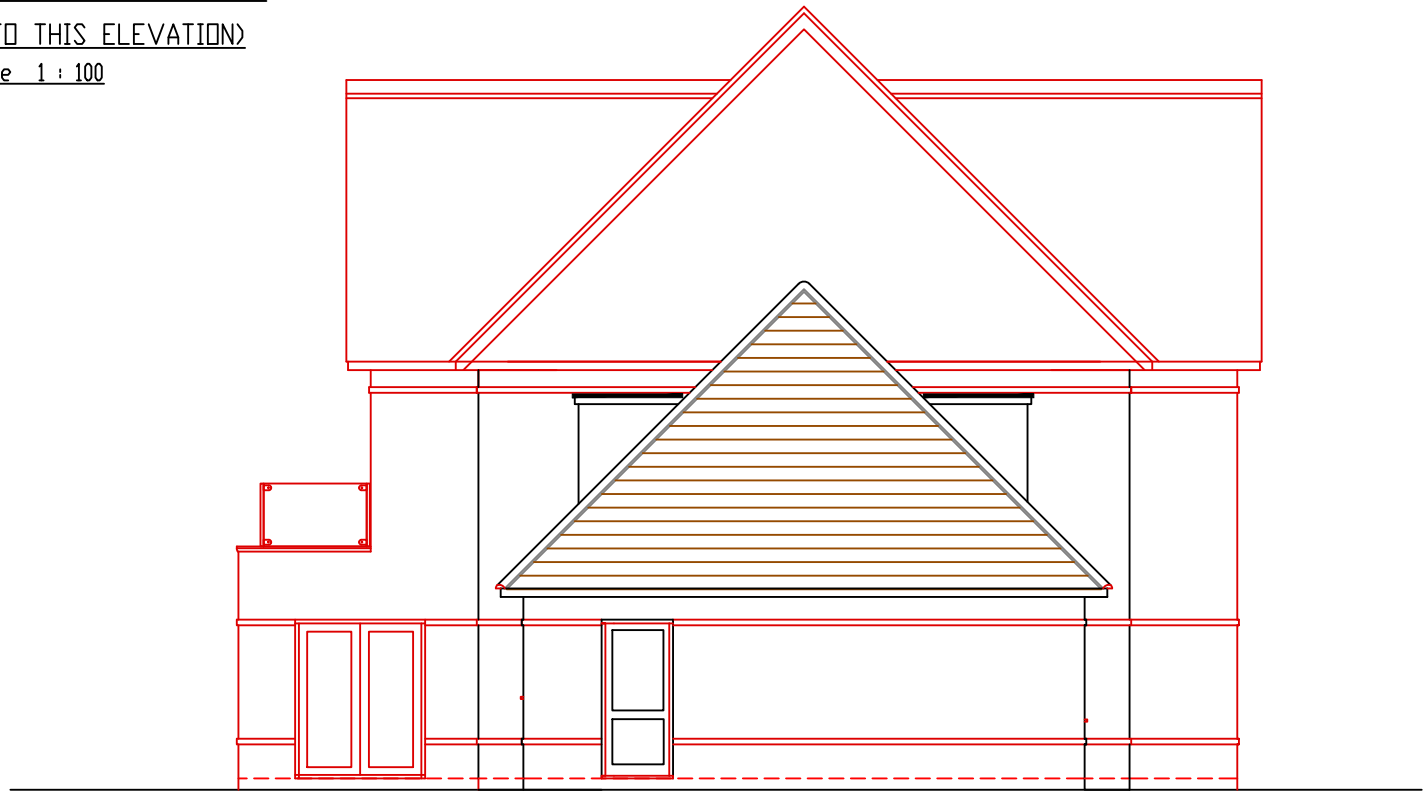

EXISTING SOUTH EAST ELEVATION
Scale 1 : 100



EXISTING NORTH EAST ELEVATION
Scale 1 : 100

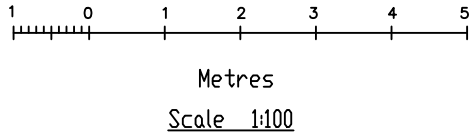

General Note:
Any discrepancy found must be reported before proceeding.
All dimensions are to be checked before proceeding with the work.
Drawing to be read in conjunction with Drg No. OAS/25/1881/1, 3-4

DASIS BUILDING & PLANNING APPLICATIONS 20 WANTAGE RD. READING, BERKSHIRE. RG30 2SE Tel: 0118 9573554 E-mail : oa.springer@btinternet.com	Client Mr & Mrs S Darvall Neaps End, 15 Old Bath Road, Sonning, RG4 6SZ	PROPOSED PARTIAL GARAGE CONVERSION CERTIFICATE OF EXISTING LAWFUL USE APPLICATION	Scale 1 : 100	File Name: 15 Old Bath Road-PL25.dwg
			Date May 2025	Drawn by O.A.Springer
			Drawing No. OAS/25/1881/2	Rev. A