


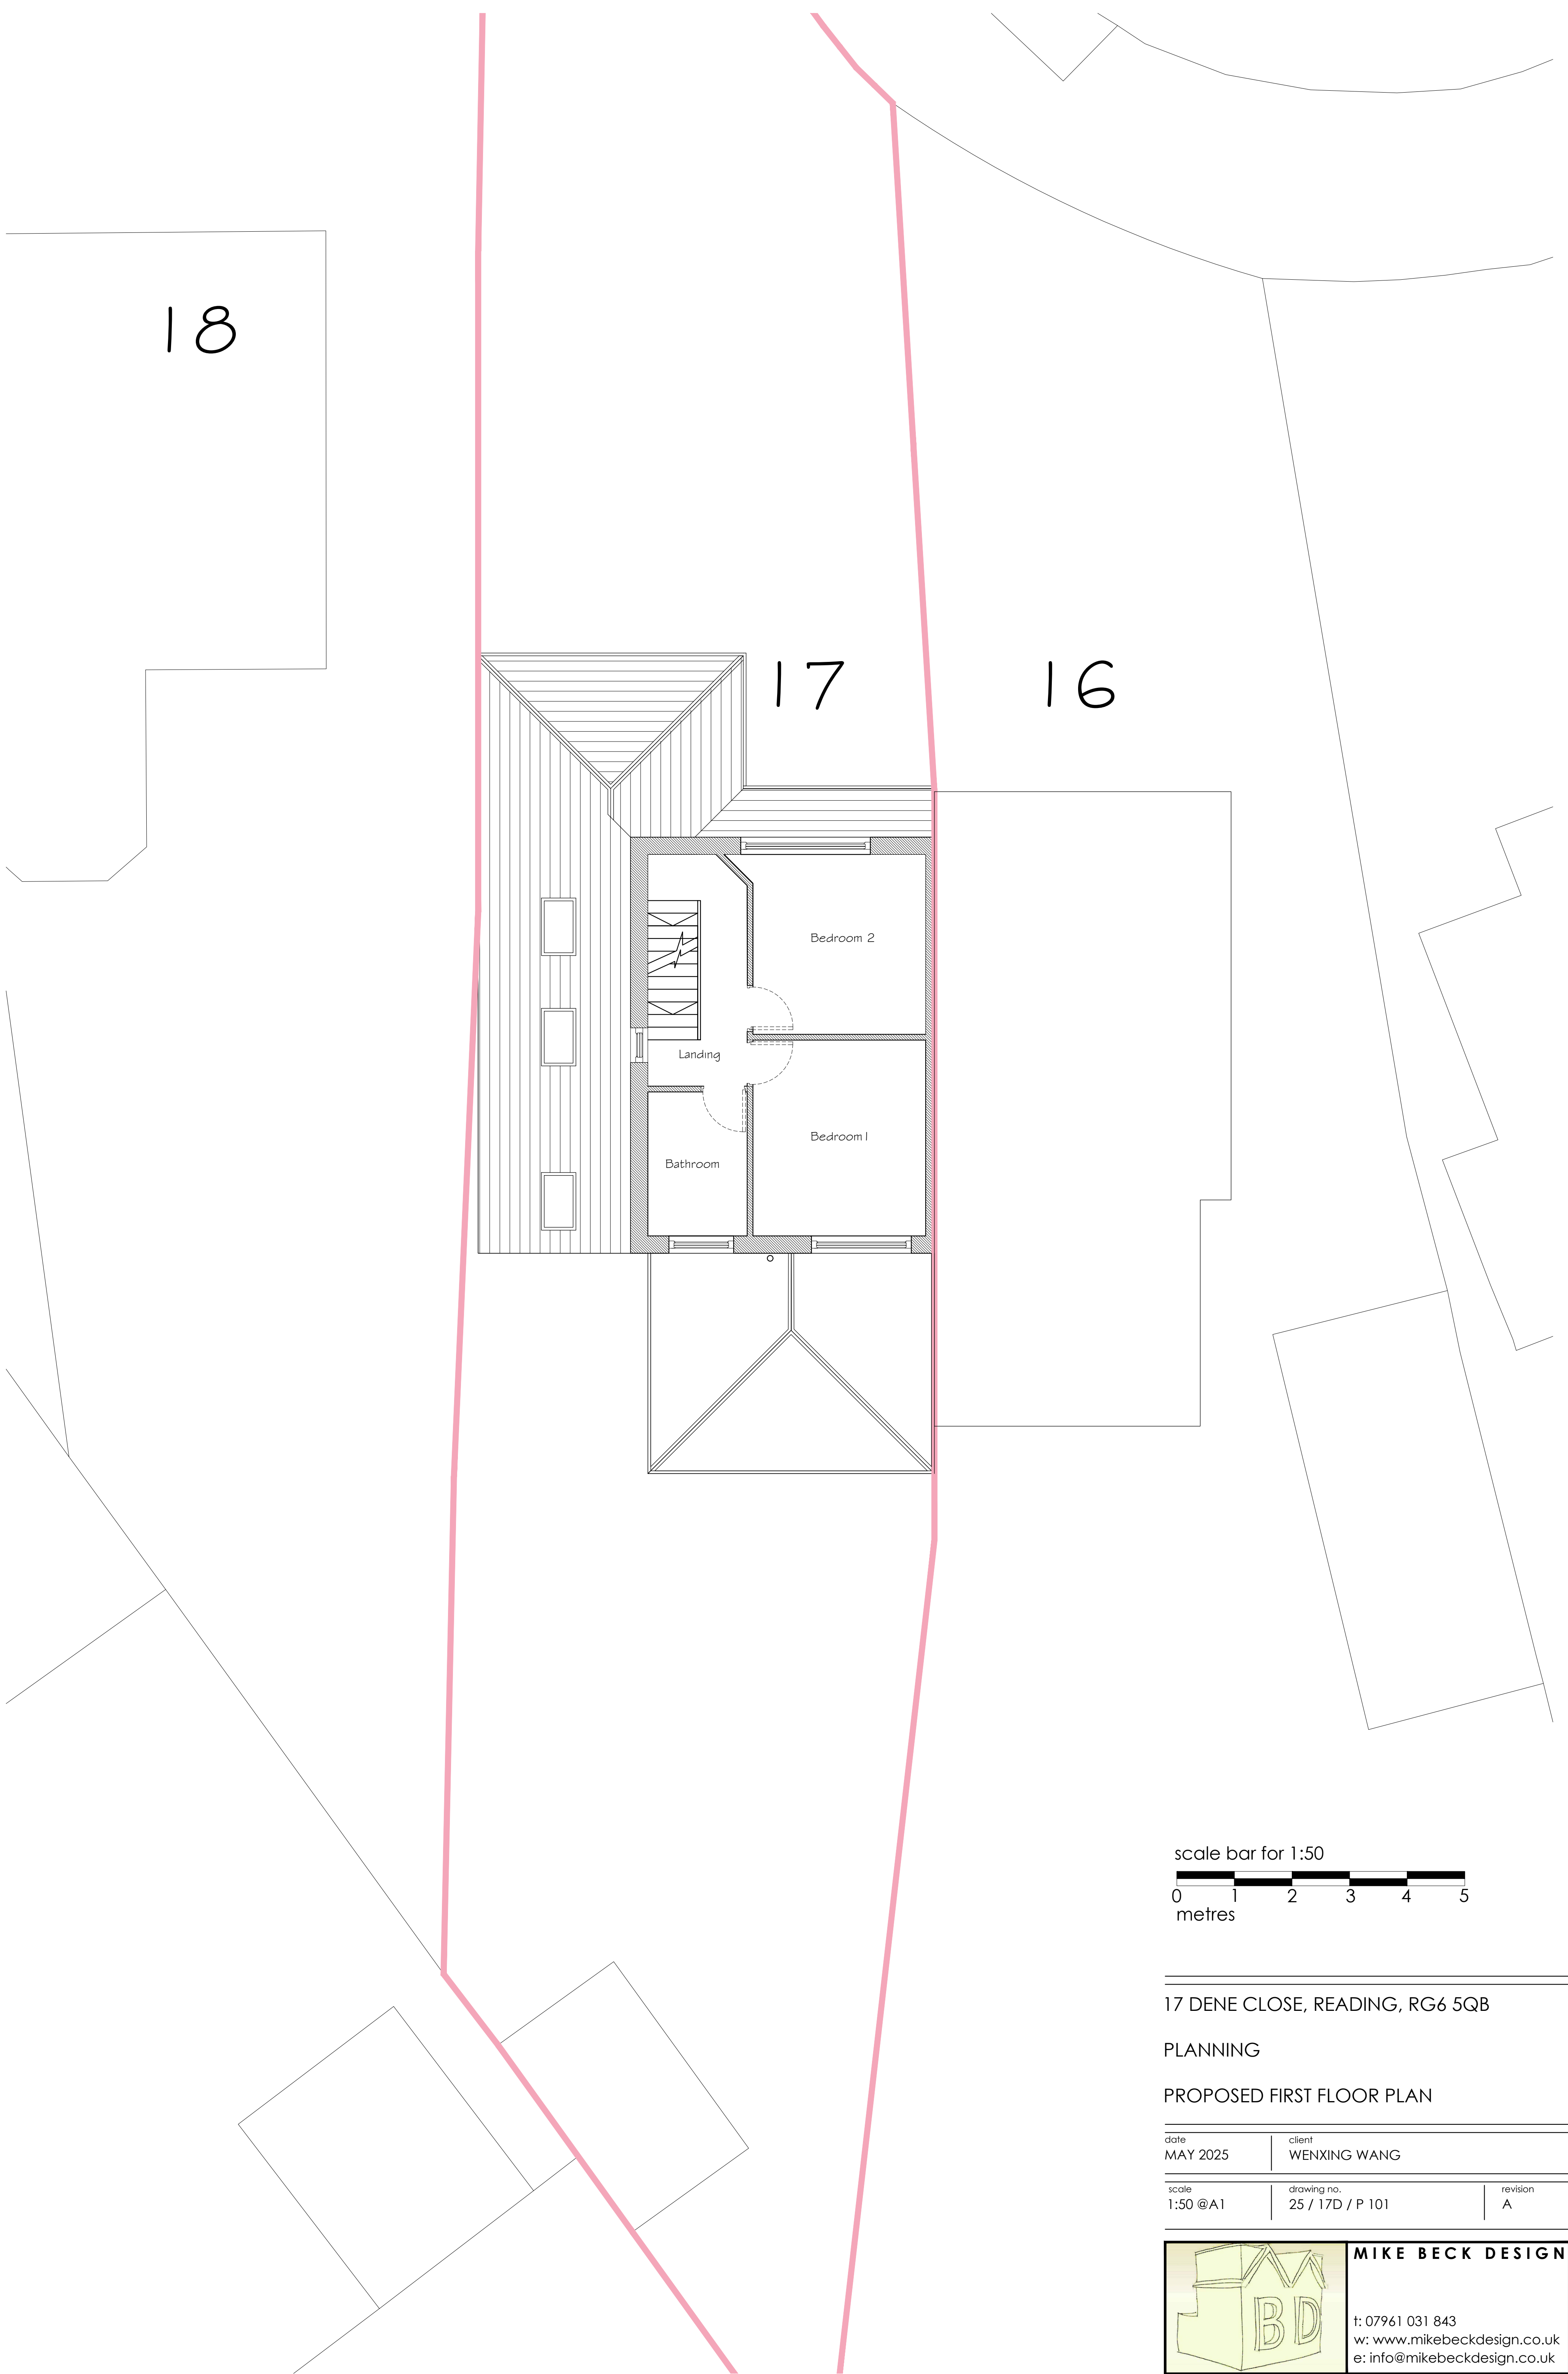

scale bar for 1:50

0 1 2 3 4 5


metres

17 DENE CLOSE, READING, RG6 5QB

PLANNING

PROPOSED FIRST FLOOR PLAN

date	client	
MAY 2025	WENXING WANG	
scale	drawing no.	revision
1:50 @A1	25 / 17D / P 101	A

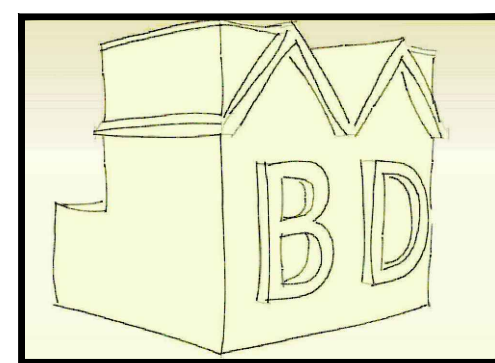

MIKE BECK DESIGN

t: 07961 031 843
w: www.mikebeckdesign.co.uk
e: info@mikebeckdesign.co.uk