


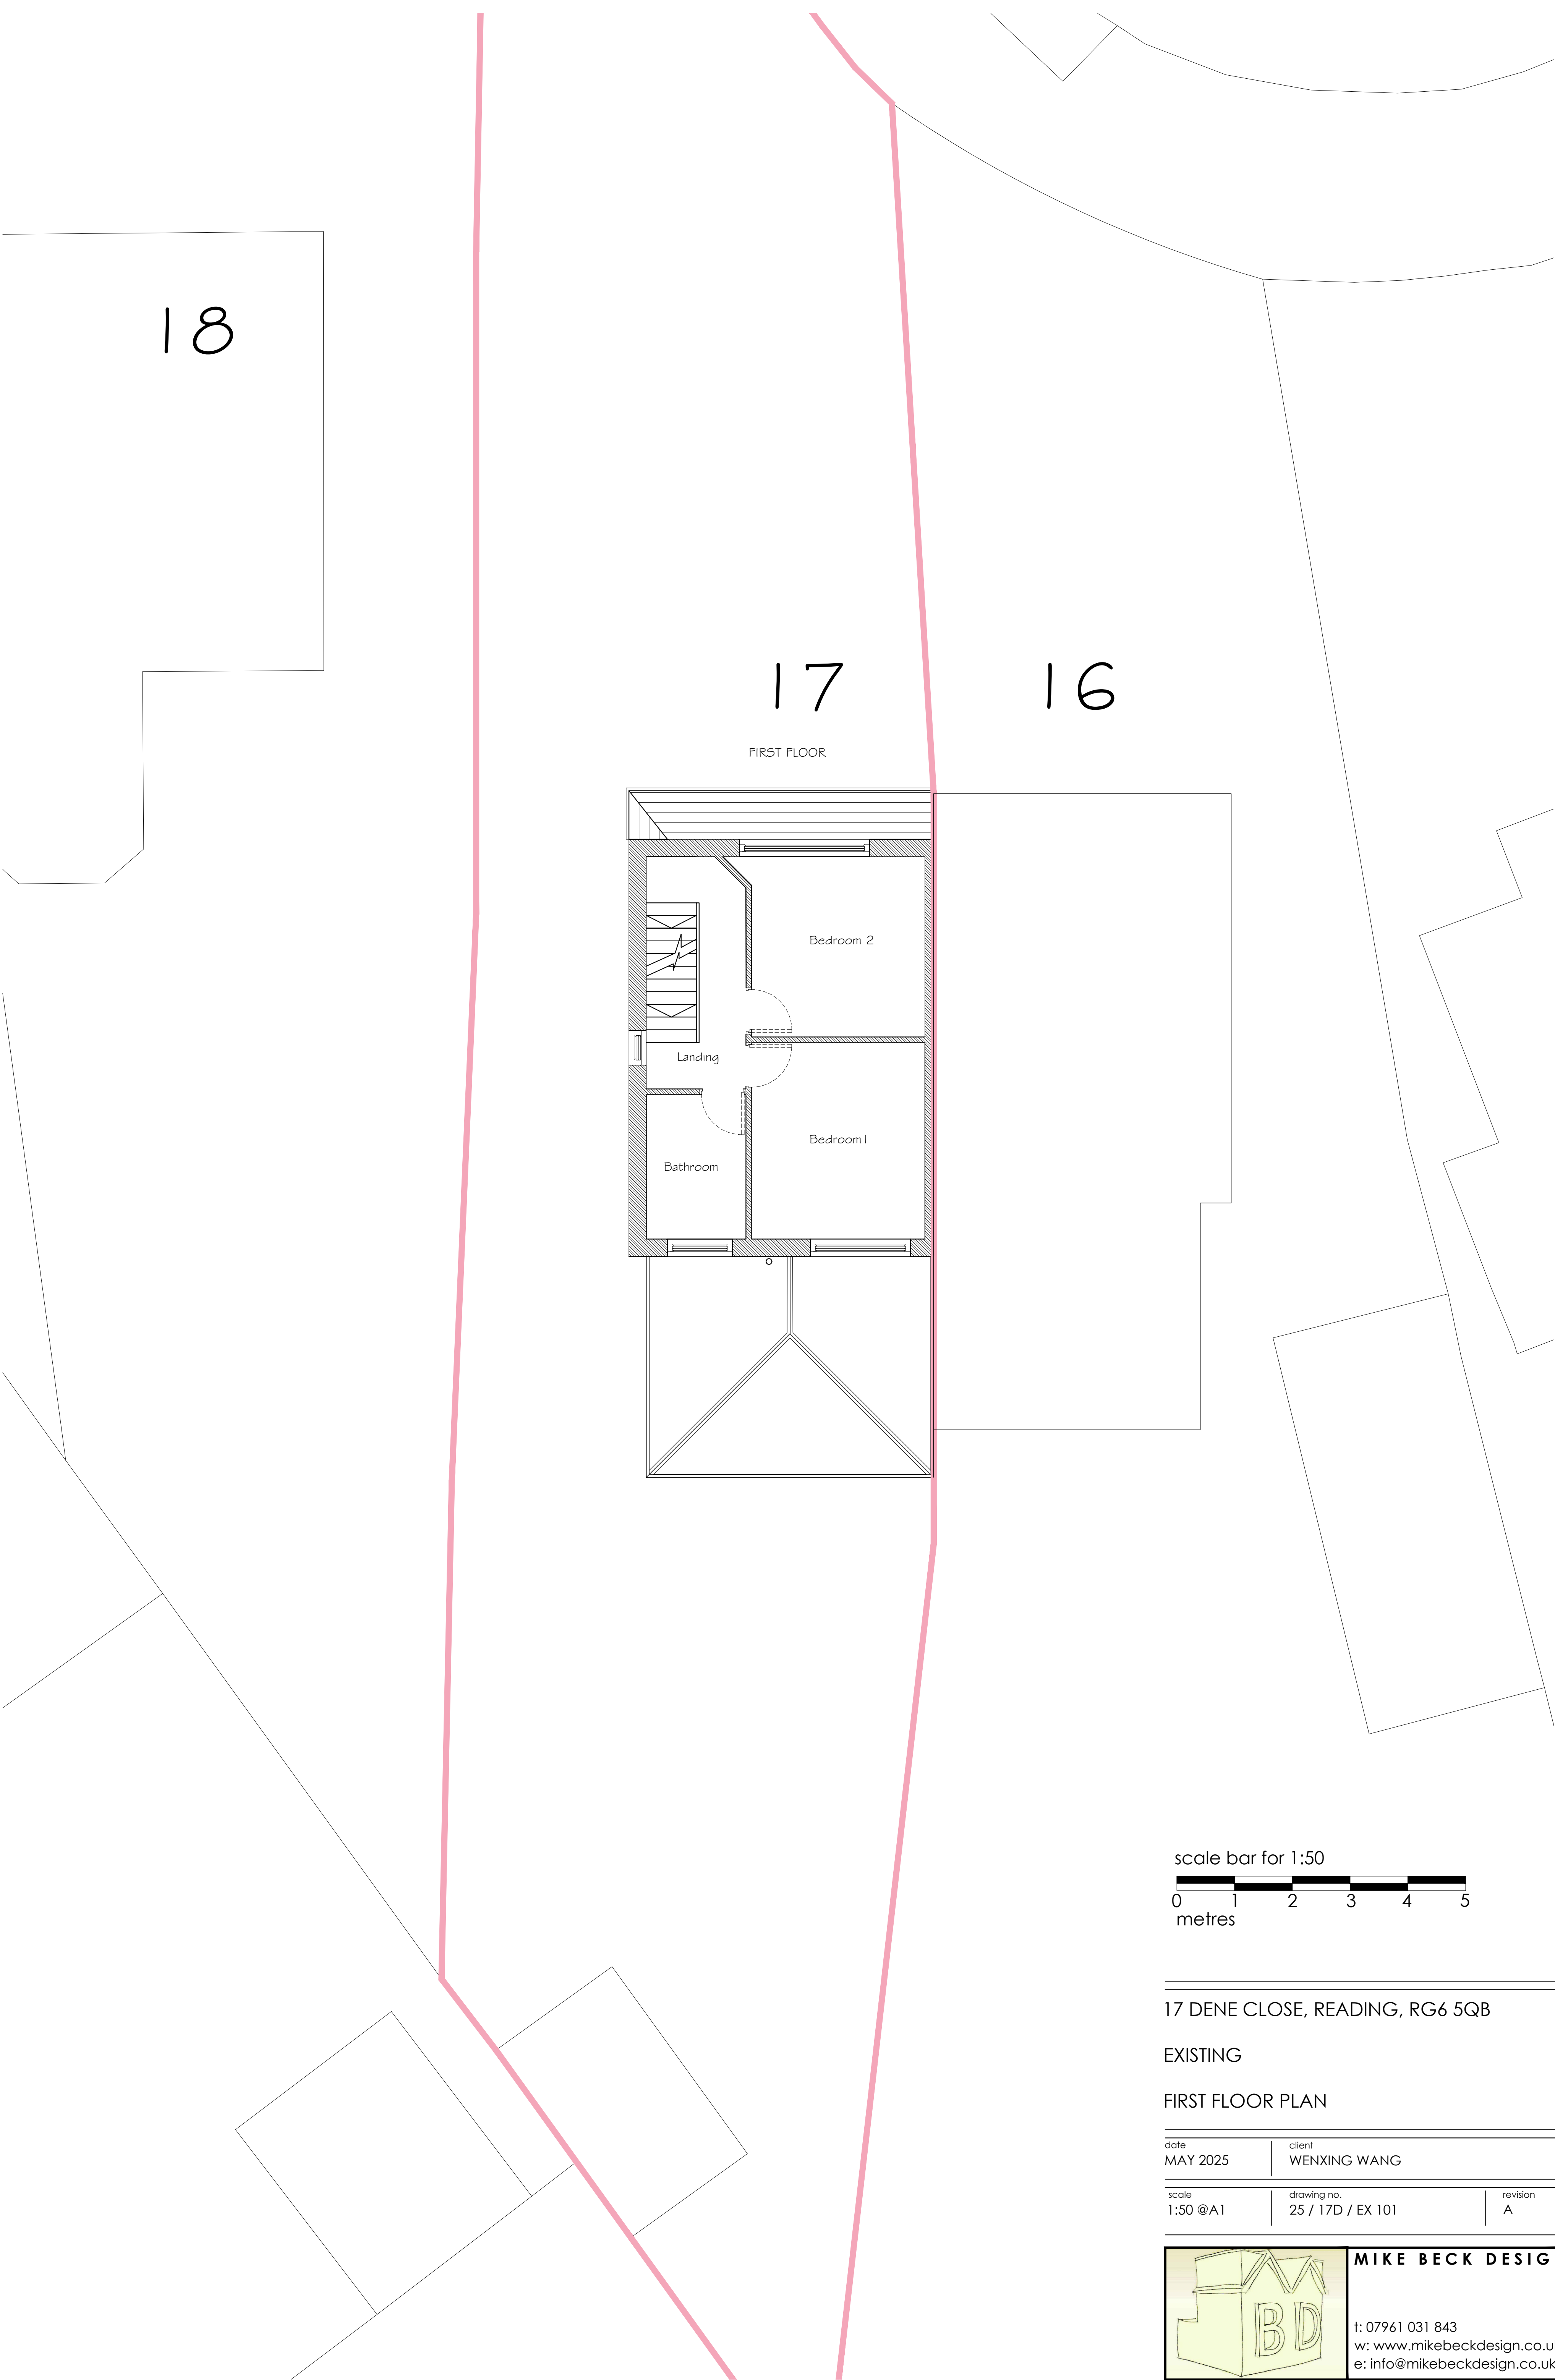

scale bar for 1:50




17 DENE CLOSE, READING, RG6 5QB

EXISTING

FIRST FLOOR PLAN

|                   |                                  |               |
|-------------------|----------------------------------|---------------|
| date<br>MAY 2025  | client<br>WENXING WANG           |               |
| scale<br>1:50 @A1 | drawing no.<br>25 / 17D / EX 101 | revision<br>A |

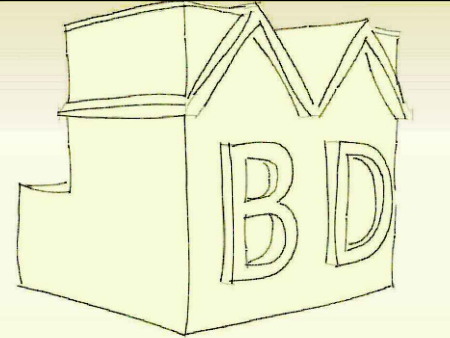

**MIKE BECK DESIGN**

t: 07961 031 843  
w: [www.mikebeckdesign.co.uk](http://www.mikebeckdesign.co.uk)  
e: [info@mikebeckdesign.co.uk](mailto:info@mikebeckdesign.co.uk)