


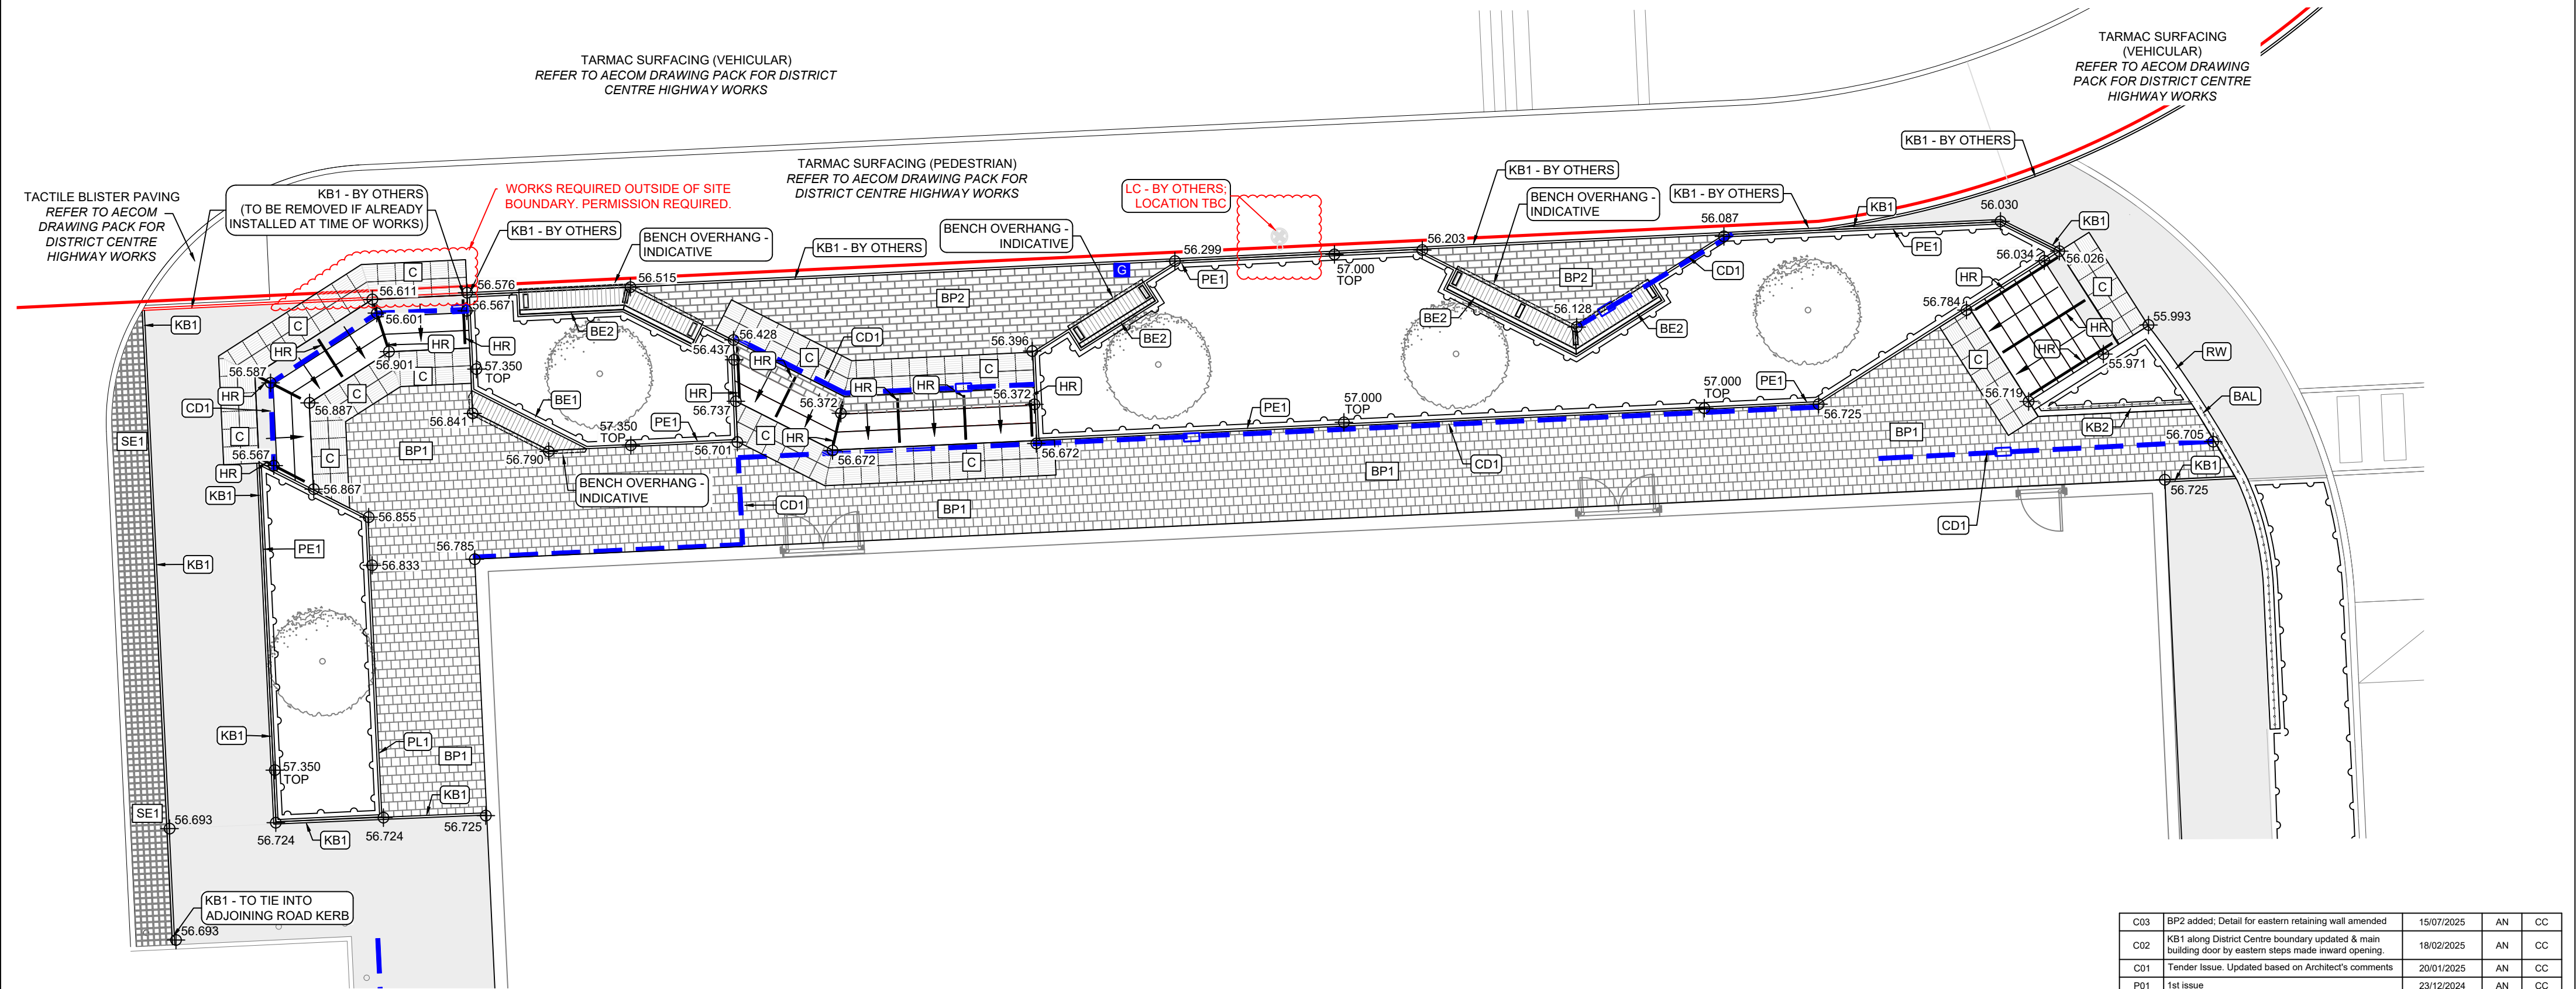

LEGEND:

SITE RED LINE BOUNDARY
OFFSET OUTWARDS BY 200MM FOR
DRAWING VISUAL CLARITY

L37 EXTERNAL STAIR, RAMPS, HANDRAIL AND
BALUSTRADES SYSTEMS

STAIR SYSTEMS
L37/110

HANDRAIL SYSTEMS
L37/150

Q10 KERBS/ EDGINGS/ CHANNELS/ PAVING
ACCESSORIES

PCC EDGING EF
Q10/112

RAISED PLANTER EDGING
Q10/200

Q24 INTERLOCKING BRICK/ BLOCK ROADS/
PAVINGS

BLOCK PAVING
Q24/110

BLOCK PAVING
Q24/110A

Q25 SLAB/ BRICK/ SETT/ COBBLE PAVINGS

NATURAL STONE SETTS
Q25/140 & Q25/330

HAZARD WARNING TACTILE - CORDUROY
Q25/320

Q31 EXTERNAL PLANTING
REFER TO J241270-GCL-ZZ-ZZ-D-L-0200

PROPOSED TREE IN SOFT LANDSCAPE
Q31

ORNAMENTAL SHRUB PLANTING
Q31

Q50 SITE/ STREET FURNITURE/ EQUIPMENT

SEAT INTEGRATED INTO PLANTER
Q50/225A

SEAT INTEGRATED INTO PLANTER - WITH
BACKREST & ARMRESTS
Q50/225B

LEVELS

PROPOSED FFL LEVEL
(PROVIDED BY OTHERS - REFER TO GD
PARTNERSHIP DRAWING PACK)

PROPOSED LEVEL TOP OF PLANTER -
INDICATIVE
(FINAL LEVEL TO SUPPLIERS FABRICATION
DESIGN. DESIGN TO BE SIGNED OFF BY
PROJECT LANDSCAPE ARCHITECT PRIOR
TO FABRICATION)

WIDER SITE WORKS
DESIGN AND SPECIFICATION BY OTHERS

PEDESTRIAN ASPHALT
REFER TO GD PARTNERSHIP DRAWING
PACK

RETAINING WALL
REFER TO GD PARTNERSHIP DRAWING
PACK

BALUSTRADE
REFER TO HADFIELD CAWKWELL DAVIDSON
DRAWING PACK

SLOT CHANNEL DRAIN & CHANNEL GULLY
REFER TO GD PARTNERSHIP DRAWING
PACK

DRAINAGE GULLY
REFER TO GD PARTNERSHIP DRAWING
PACK

PCC EDGING EF
REFER TO CREST NICHOLSON DRAWING
PACK FOR DISTRICT CENTRE

KB1 - BY OTHERS

RAISED BULLNOSE KERB
REFER TO HADFIELD CAWKWELL DAVIDSON
DRAWING PACK

LIGHTING COLUMN
REFER TO CREST NICHOLSON DRAWING
PACK FOR DISTRICT CENTRE

NOTES:

- DRAWING INFORMATION
 - DRAWING BASED ON:
XA-6044-2040_HCD-Z07-00-DR-A-9001 [11] - PROPOSED SITE
PLAN DRAWN BY HCD.
AS-0000_0000- GDP-Z07-00-DR-C-5201 - PROPOSED
DRAINAGE LAYOUT BY GD PARTNERSHIP.
AS-0000_0000- GDP-Z07-00-DR-C-9021 - PROPOSED PUBLIC
REALM LEVELS BY GD PARTNERSHIP.
 - DRAWING TO BE READ IN CONJUNCTION WITH THE
FOLLOWING GROUND CONTROL PROFESSIONAL SERVICES'
DRAWINGS AND DOCUMENTS;
J241270-GCL-ZZ-ZZ-D-L-0200 - SOFT LANDSCAPE
PROPOSALS PLAN
J241270-GCL-ZZ-ZZ-D-L-0402 - TYPICAL HARD LANDSCAPE
DETAILS
J241270-GCL-ZZ-ZZ-D-L-0500 - PUBLIC REALM LANDSCAPE
SECTIONS
J241270-GCL-ZZ-ZZ-D-L-0600 - NBS LANDSCAPE
SPECIFICATION
J241270-GCL-ZZ-ZZ-D-L-0800 - DESIGNERS RISK
ASSESSMENT
- ALL DIMENSIONS ARE IN METERS UNLESS OTHERWISE
STATED.
- HARD LANDSCAPE WORKS WITHIN THE WIDER SITE
SPECIFIED BY OTHERS.

TARMAC SURFACING
(VEHICULAR)
REFER TO AECOM DRAWING
PACK FOR DISTRICT CENTRE
HIGHWAY WORKS

TARMAC SURFACING (PEDESTRIAN)
REFER TO AECOM DRAWING PACK FOR
DISTRICT CENTRE HIGHWAY WORKS

LC - BY OTHERS;
LOCATION TBC

KB1 - BY OTHERS

BENCH OVERHANG -
INDICATIVE

KB1 - BY OTHERS

KB1 - BY OTHERS

TARMAC SURFACING
(VEHICULAR)
REFER TO AECOM DRAWING
PACK FOR DISTRICT CENTRE
HIGHWAY WORKS

C03	BP2 added; Detail for eastern retaining wall amended	15/07/2025	AN	CC
C02	KB1 along District Centre boundary updated & main building door by eastern steps made inward opening.	18/02/2025	AN	CC
C01	Tender Issue. Updated based on Architect's comments	20/01/2025	AN	CC
P01	1st issue	23/12/2024	AN	CC
Rev	Changes	Date	DR by	AP by



Ground Control Ltd., Kingfisher House, Radford Way, Billericay, Essex, CM12 0EQ
T: 01277 650 697 E: info@ground-control.co.uk www.ground-control.co.uk

Client

BASE BUILD SERVICES LTD

Project (Address)

SAINSBURY'S ARBORFIELD

NINE MILE EXT, READING, RG2 9GB

Drawing title

PUBLIC REALM
GENERAL ARRANGEMENT PLAN

Drawing No.	RIBA Stage	Status	Rev
J241270-GCL-ZZ-ZZ-D-L-0100	4	-	C03
GC Project ID	Issue status		
J241270	TENDER		
Scale(s)	1st Issue Date	Drawn by	Checked by
1:100 @ A2	23/12/2024	AN	CC

- Notes:
- © This drawing is the copyright of Ground Control Ltd and cannot be reproduced in any form without express consent of the company.
 - Do not scale off this drawing. All written dimensions are to be checked on site prior to commencing works.
 - All discrepancies, errors or omissions are to be reported for clarification before proceeding.

