

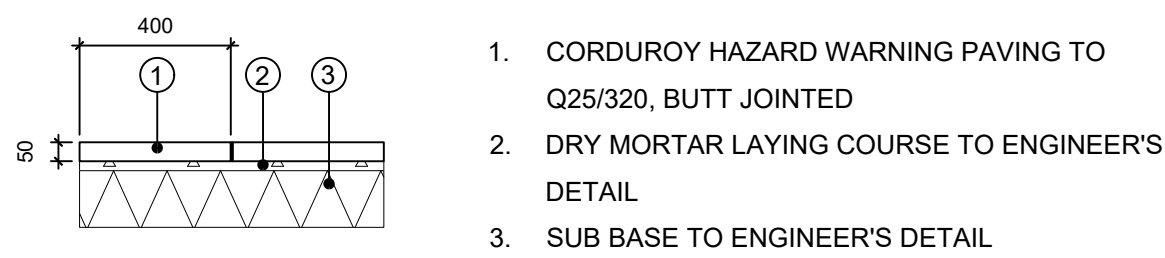


EF PRECAST PIN KERB CONCRETE EDGING - LAID FLUSH
SCALE: 1:20

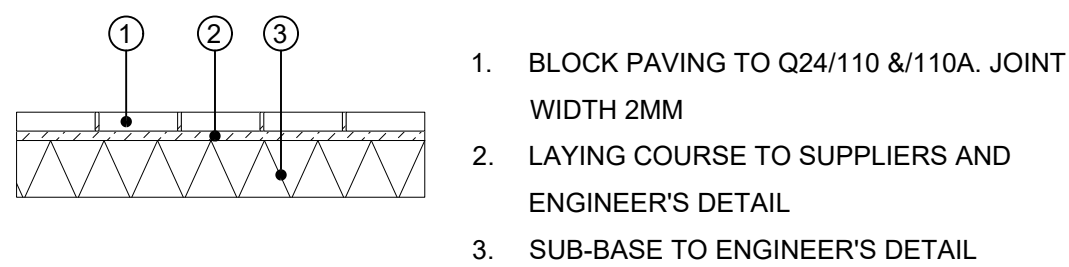



HZ HAZARD WARNING TACTILE - CORDUROY
SCALE: 1:20

LAYING PATTERN - STRETCHER BOND

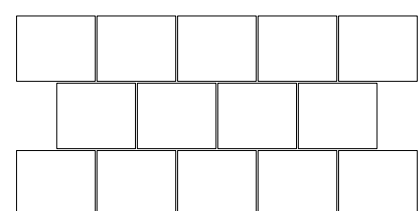


BP TYPICAL BLOCK PAVING
SCALE: 1:20

LAYING PATTERN - STACKED BOND

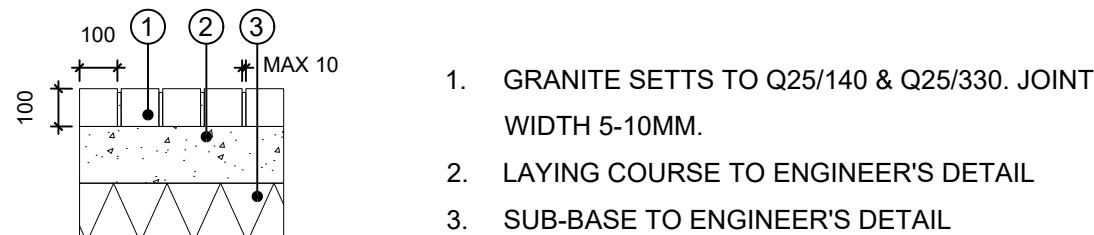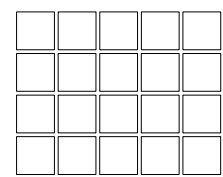


SE1 NATURAL GRANITE SETTS
SCALE: 1:20


PLAN VIEW

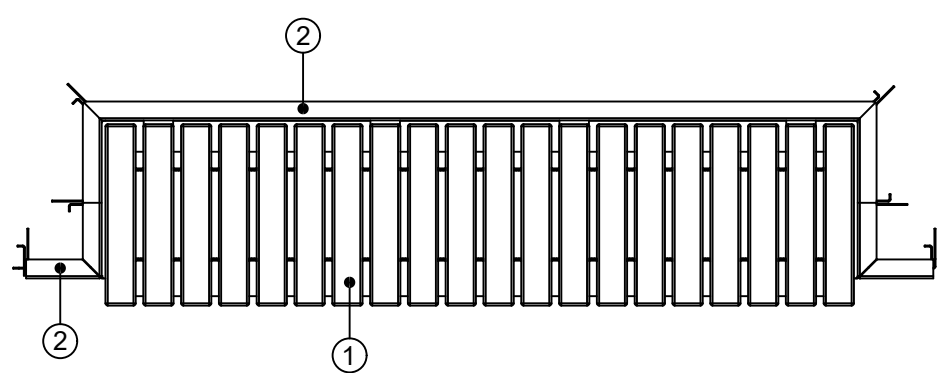

FRONT ELEVATION

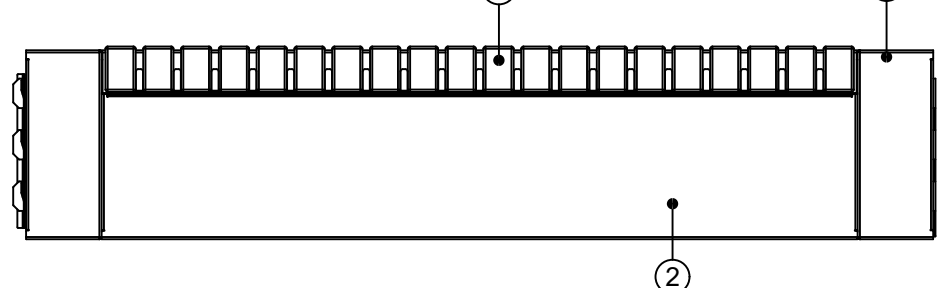

BE1 TYPICAL INTEGRATED BENCH
SCALE: 1:20

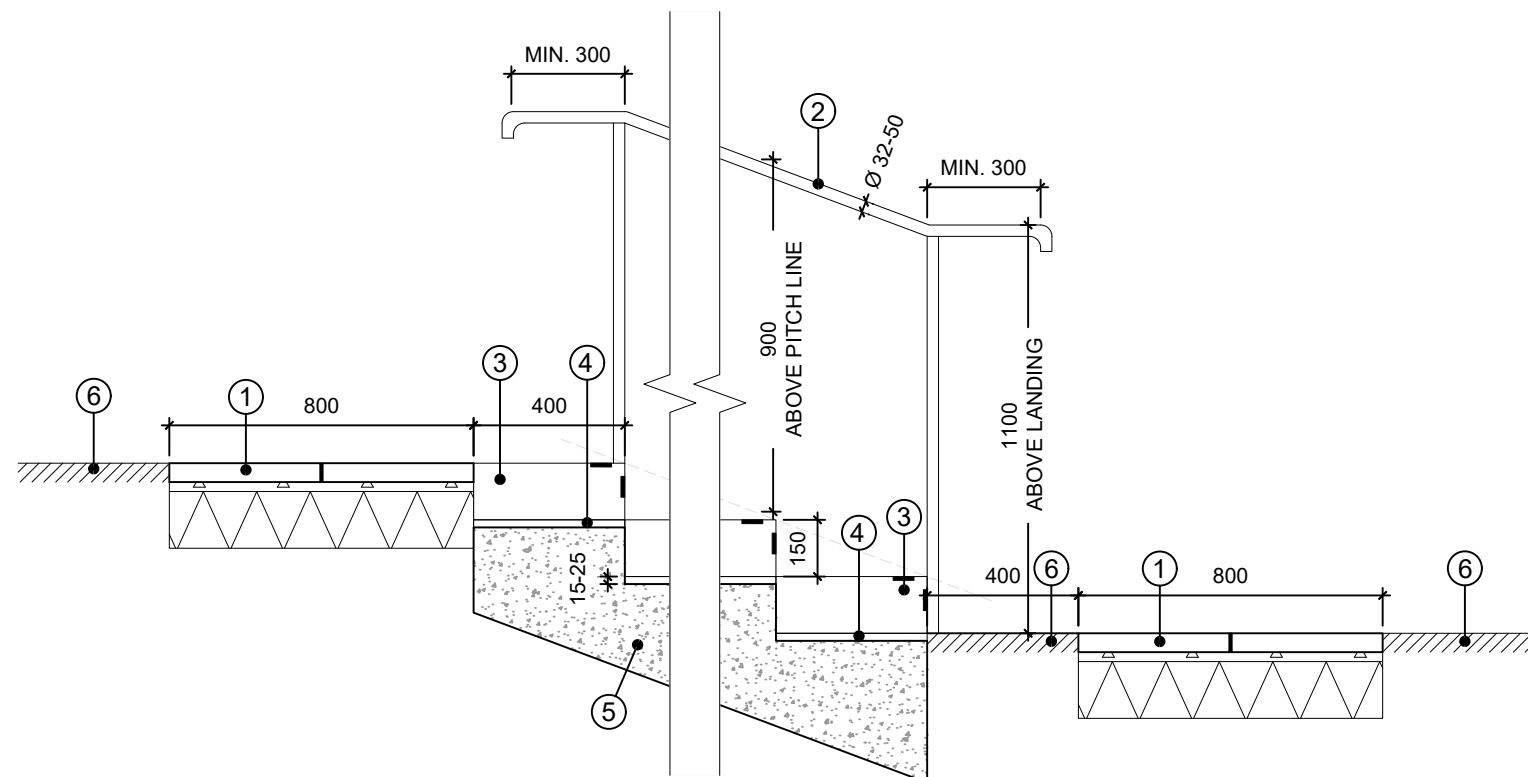


ST1 TYPICAL EXTERNAL STEP
SCALE: 1:20

PLAN VIEW




LEFT ELEVATION

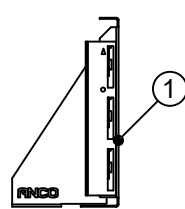


FRONT ELEVATION



RIGHT ELEVATION

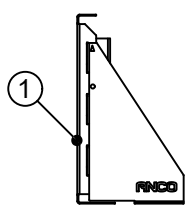


3D VIEW

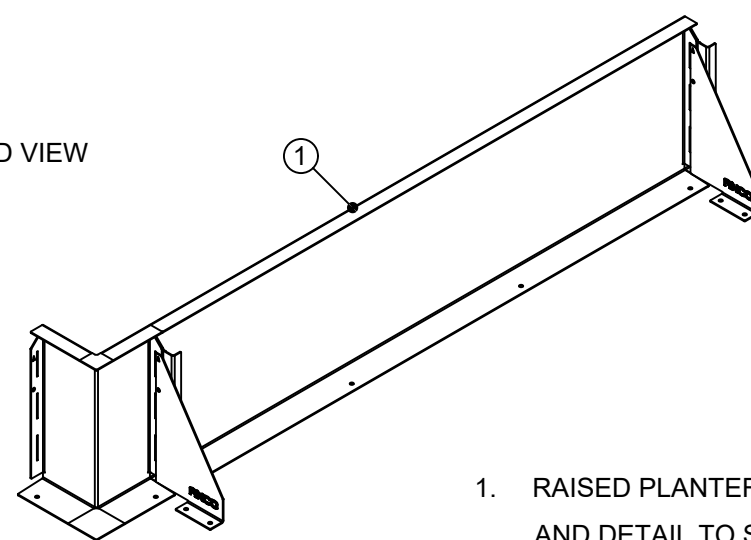

1. RAISED PLANTER EDGE TO Q10/200. FINAL FORM AND DETAIL TO SUPPLIERS FABRICATION DESIGN. DESIGN TO BE SIGNED OFF BY PROJECT LANDSCAPE ARCHITECT PRIOR TO FABRICATION.


PE1-1 TYPICAL RAISED PLANTER EDGING
SCALE: 1:20

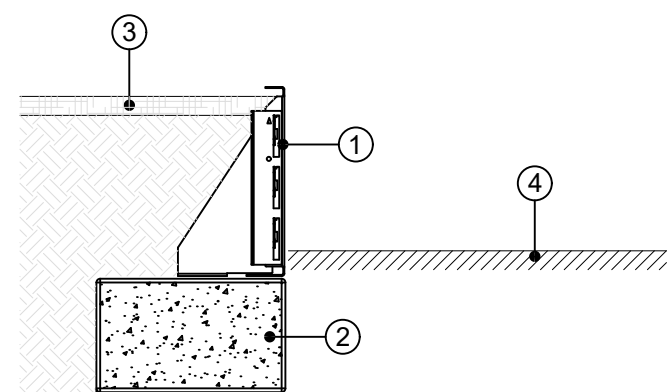


1. RAISED PLANTER EDGE TO Q10/200. HEIGHT VARIES - REFER TO J241270-GCL-ZZ-ZZ-D-L-0100.
2. CONCRETE FOUNDATION FOR RAISED PLANTER EDGE FIXING BELOW FINISHED SURFACE LEVEL. REFER TO PLANTER EDGE MANUFACTURERS GUIDANCE AND PROJECT ENGINEERS DESIGN.
3. SOFT LANDSCAPE BUILD-UP. REFER TO DETAIL PL2 ON J241270-GCL-ZZ-ZZ-D-L-0400.
4. HARD LANDSCAPE BUILD-UP. REFER TO PUBLIC REALM GENERAL ARRANGEMENT PLAN FOR SURFACE FINISH.

PE1-2 TYPICAL RAISED PLANTER EDGING FIXING
SCALE: 1:20

PLAN VIEW

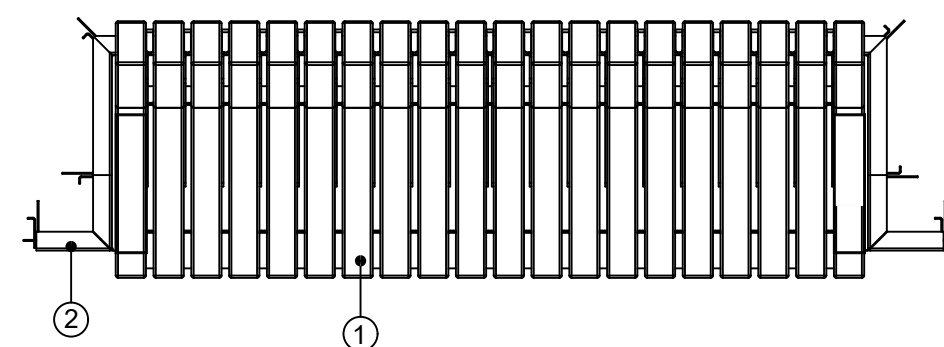


FRONT ELEVATION

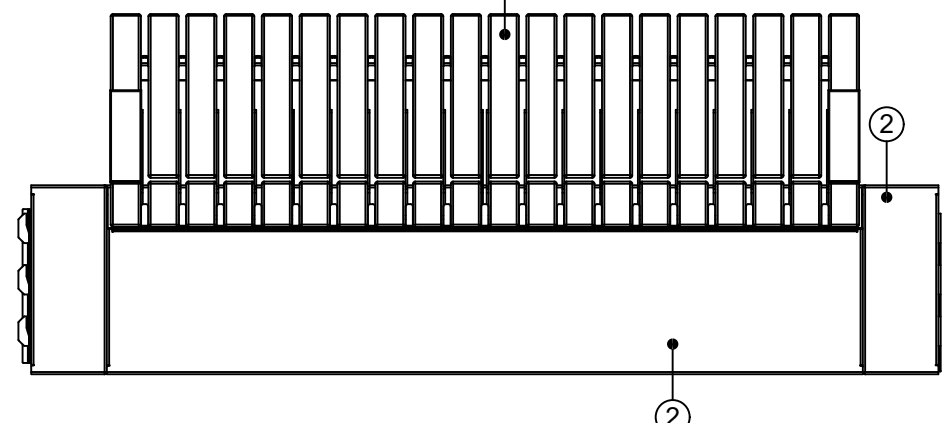


BE2 TYPICAL INTEGRATED SEAT
SCALE: 1:20


3D VIEW

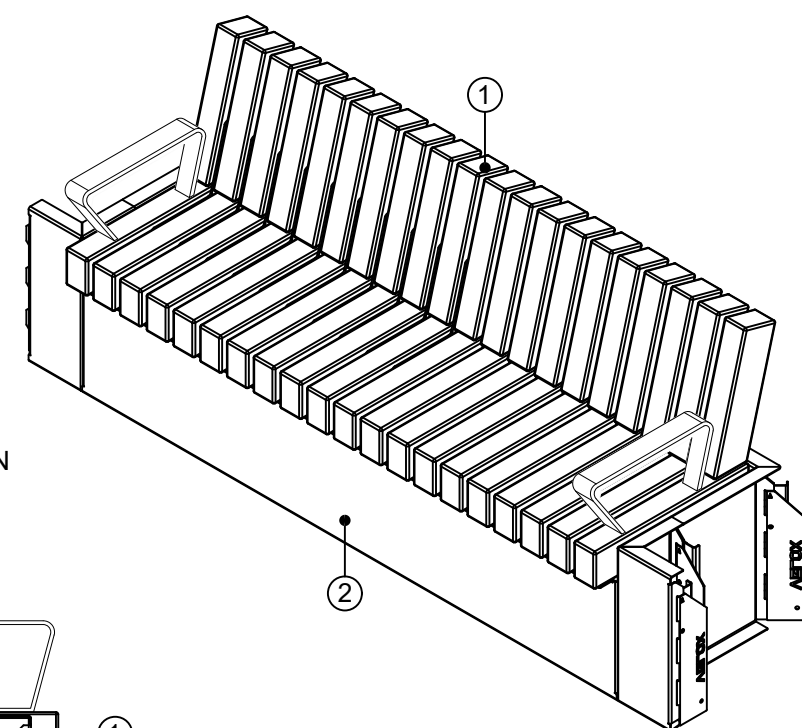

SIDE ELEVATION

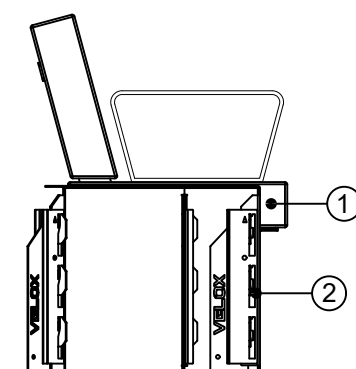

1. INTEGRATED SEAT TO Q50/225B
2. RAISED PLANTER EDGE TO Q10/200. FINAL FORM AND DETAIL TO SUPPLIERS FABRICATION DESIGN. DESIGN TO BE SIGNED OFF BY PROJECT LANDSCAPE ARCHITECT PRIOR TO FABRICATION.

 

NOTES:

1. DRAWING INFORMATION
 - 1.1. DRAWING BASED ON: J241270-GCL-ZZ-ZZ-D-L-0100, PUBLIC REALM GENERAL ARRANGEMENT PLAN BY GROUND CONTROL PROFESSIONAL SERVICES
- 1.2. DRAWING TO BE READ IN CONJUNCTION WITH THE FOLLOWING GROUND CONTROL PROFESSIONAL SERVICES' DRAWINGS AND DOCUMENTS:
 - J241270-GCL-ZZ-ZZ-D-L-0100 - PUBLIC REALM GENERAL ARRANGEMENT PLAN
 - J241270-GCL-ZZ-ZZ-D-L-0400 - SOFT LANDSCAPE DETAILS
 - J241270-GCL-ZZ-ZZ-D-L-0500 - PUBLIC REALM LANDSCAPE SECTIONS
 - J241270-GCL-ZZ-ZZ-T-L-0600 - NBS LANDSCAPE SPECIFICATION
 - J241270-GCL-ZZ-T-L-0800 - DESIGNER'S RISK ASSESSMENT
- 1.3. ALL OTHER HARD LANDSCAPE WORKS AND BOUNDARY TREATMENTS SPECIFIED BY OTHERS.



Ground Control Ltd., Kingfisher House, Radford Way, Billericay, Essex, CM12 0EQ
T: 01277 650 697 E: info@ground-control.co.uk www.ground-control.co.uk

Client

BASE BUILD SERVICES LTD

Project (Address)

SAINSBURY'S ARBORFIELD
NINE MILE EXT, READING, RG2 9GB

Drawing title

TYPICAL HARD LANDSCAPE DETAILS

Drawing No.	RIBA Stage	Status	Rev
J241270-GCL-ZZ-ZZ-D-L-0402	4	-	C02
GC Project ID	Issue status	Drawn by	Checked by
J241270		AN	CC
Scale(s)	1st Issue Date	23/12/2024	
1:20 @ A1			

Notes:

1. © This drawing is the copyright of Ground Control Ltd and cannot be reproduced in any form without express consent of the company.
2. Do not scale off this drawing. All written dimensions are to be checked on site prior to commencing works.
3. All discrepancies, errors or omissions are to be reported for clarification before proceeding.