

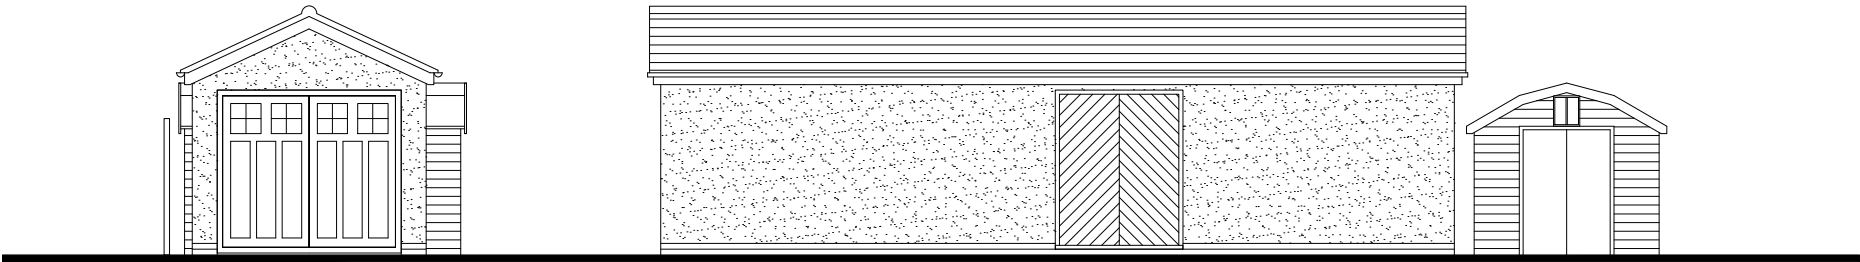


NOTE
Any discrepancies between this drawing, specialist contractor's drawings and client's specification should be notified imediently. All specialist contractors must visit site and be responsible for their own dimensions

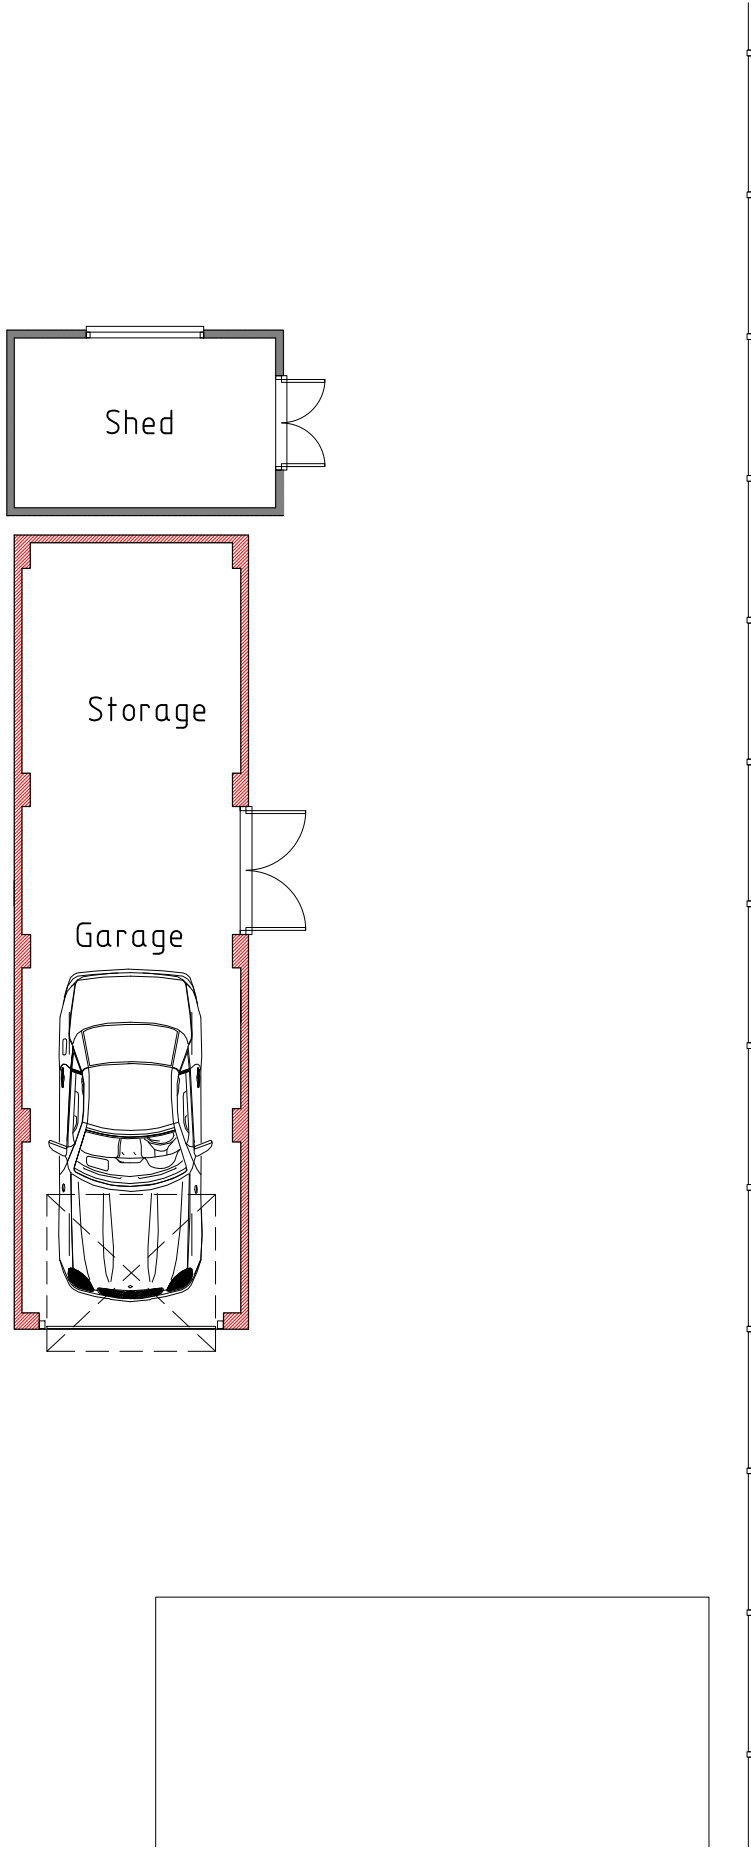


FRONT ELEVATION

SIDE ELEVATION

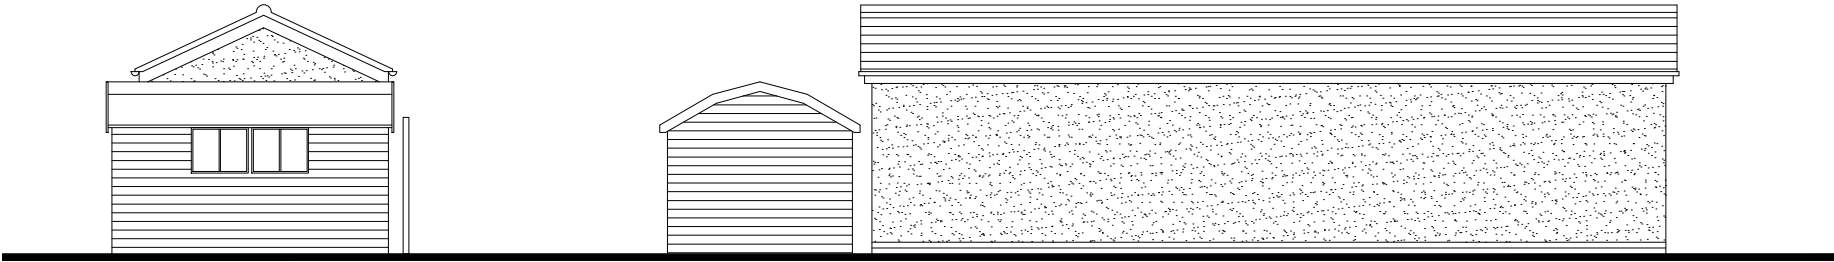

REAR ELEVATION

SIDE ELEVATION

 

REV. | DATE | COMMENTS

PROJECT
10 Woodlands Avenue,
Woodley,
Reading, RG5 3HJ

PROJECT TITLE
New garage and storage area in rear
garden and relocation of existing shed

DRAWING TITLE
PROPOSED PLAN & ELEVATIONS

Planning & Technical
Services

28 Shepherds Hill, Earley, Reading, Berkshire, RG6 1BB
tel: 07714 100537
e-mail: steve@sk-tec.co.uk

CLIENT
Mrs J Kite

SCALE 1:100 (A3)

DATE Aug '26

DRG. No. 26/981-02

REV.