



Key

Boundary Line

Demolished


Rev No.	Date	Description
---------	------	-------------

Notes:
Any inaccuracies or errors to be reported to the architect/surveyor immediately and prior to any work commencing. All dimensions to be verified on site. All work to comply with British Standards Code of practice. All external surfaces and materials to match existing. This drawing and all information provided within it is the copyright of UPP Consultants Ltd. and reproduction without prior consent is strictly forbidden.

Dwg No 024MU-A-01-001	Drawn TE
--------------------------	-------------


Drawing Location Plan	Checked UPP
--------------------------	----------------

Scale 1:500 @ A3	Issue Date 17.01.2022
---------------------	--------------------------

 

Project Address 24 Murdoch Road, Wokingham, Berkshire RG40 2DF

Client Abraham Feldman	Status For Planning
---------------------------	------------------------

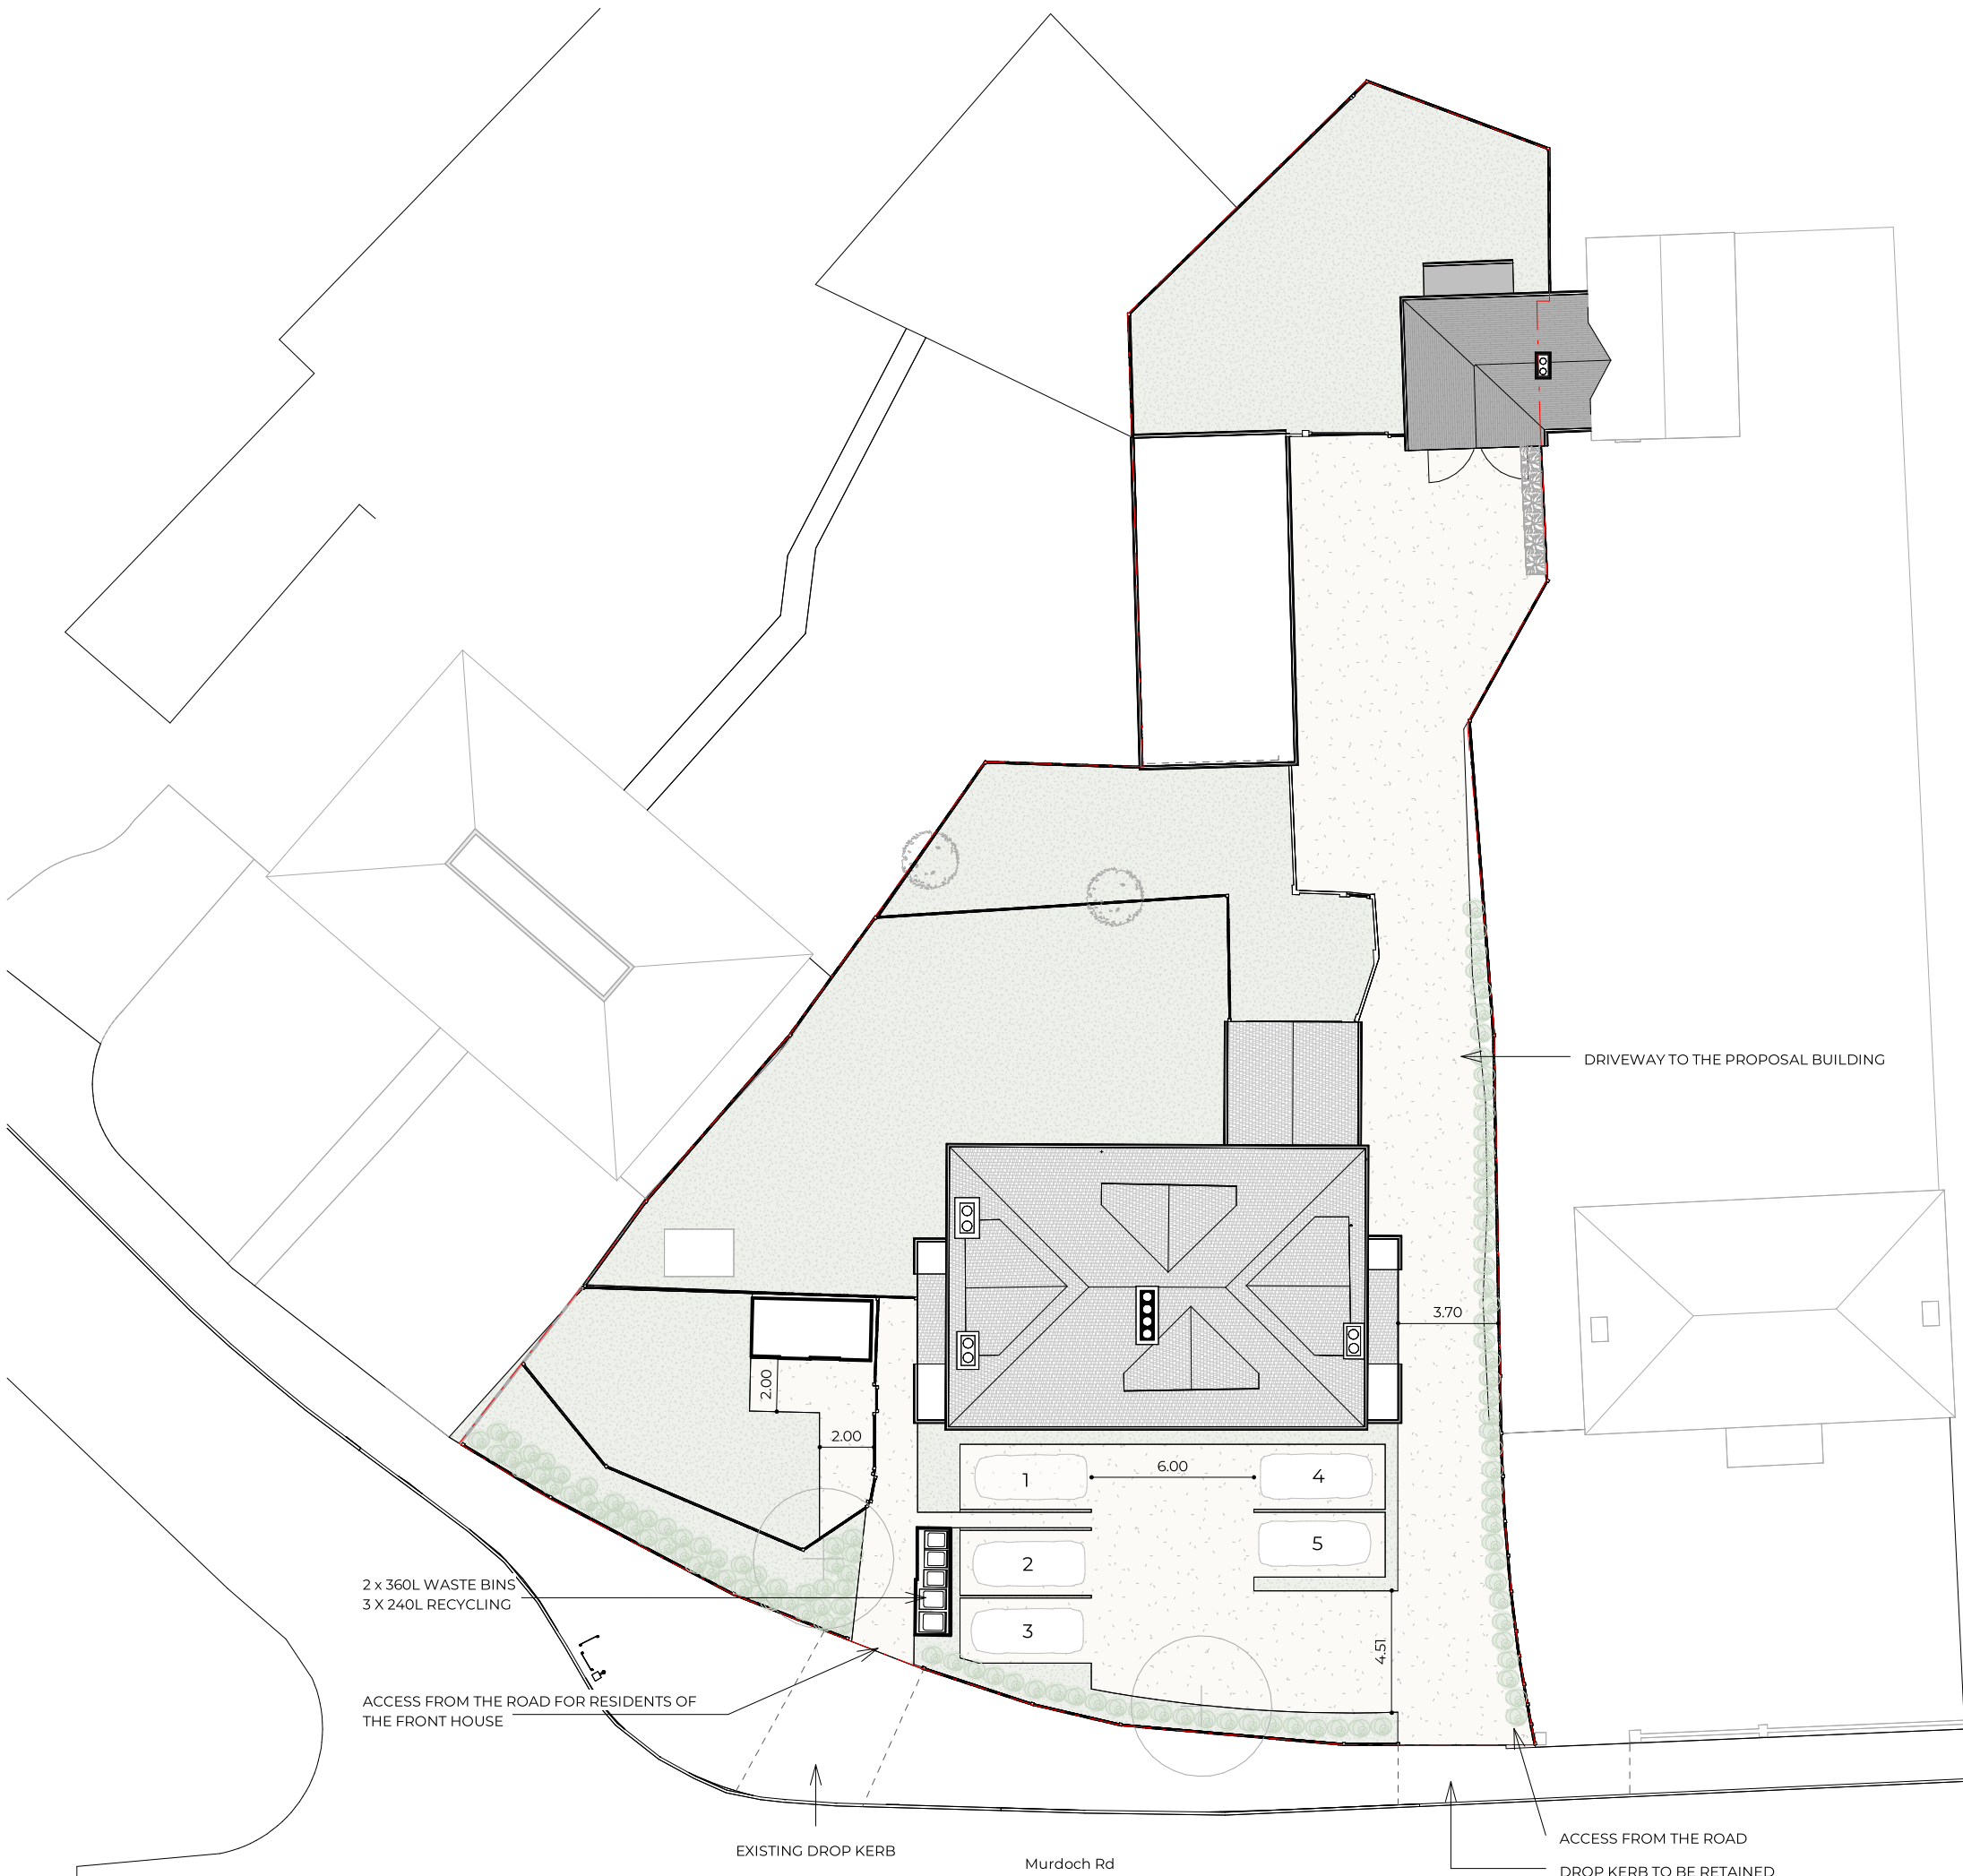

Key

Boundary Line

Demolished

Rev No. Date Description

Notes:

Any inaccuracies or errors to be reported to the architect/surveyor immediately and prior to any work commencing. All dimensions to be verified on site. All work to comply with British Standards Code of practice. All external surfaces and materials to match existing. This drawing and all information provided within it is the copyright of UPP Consultants Ltd. and reproduction without prior consent is strictly forbidden.

Dwg No. 024MU-A-01-002 Drawn TE

Drawing Block plans Checked UPP

Scale 1:250 @ A3 Issue Date 17.01.2022


0 10m

Project Address 24 Murdoch Road, Wokingham, Berkshire RG40 2DF

Client Abraham Feldman Status For Planning

www.upp-planning.co.uk
info@upp-planning.co.uk
0208 202 9996
Atrium, Stables Market, Chalk
Farm Road, London, NW1
8AH



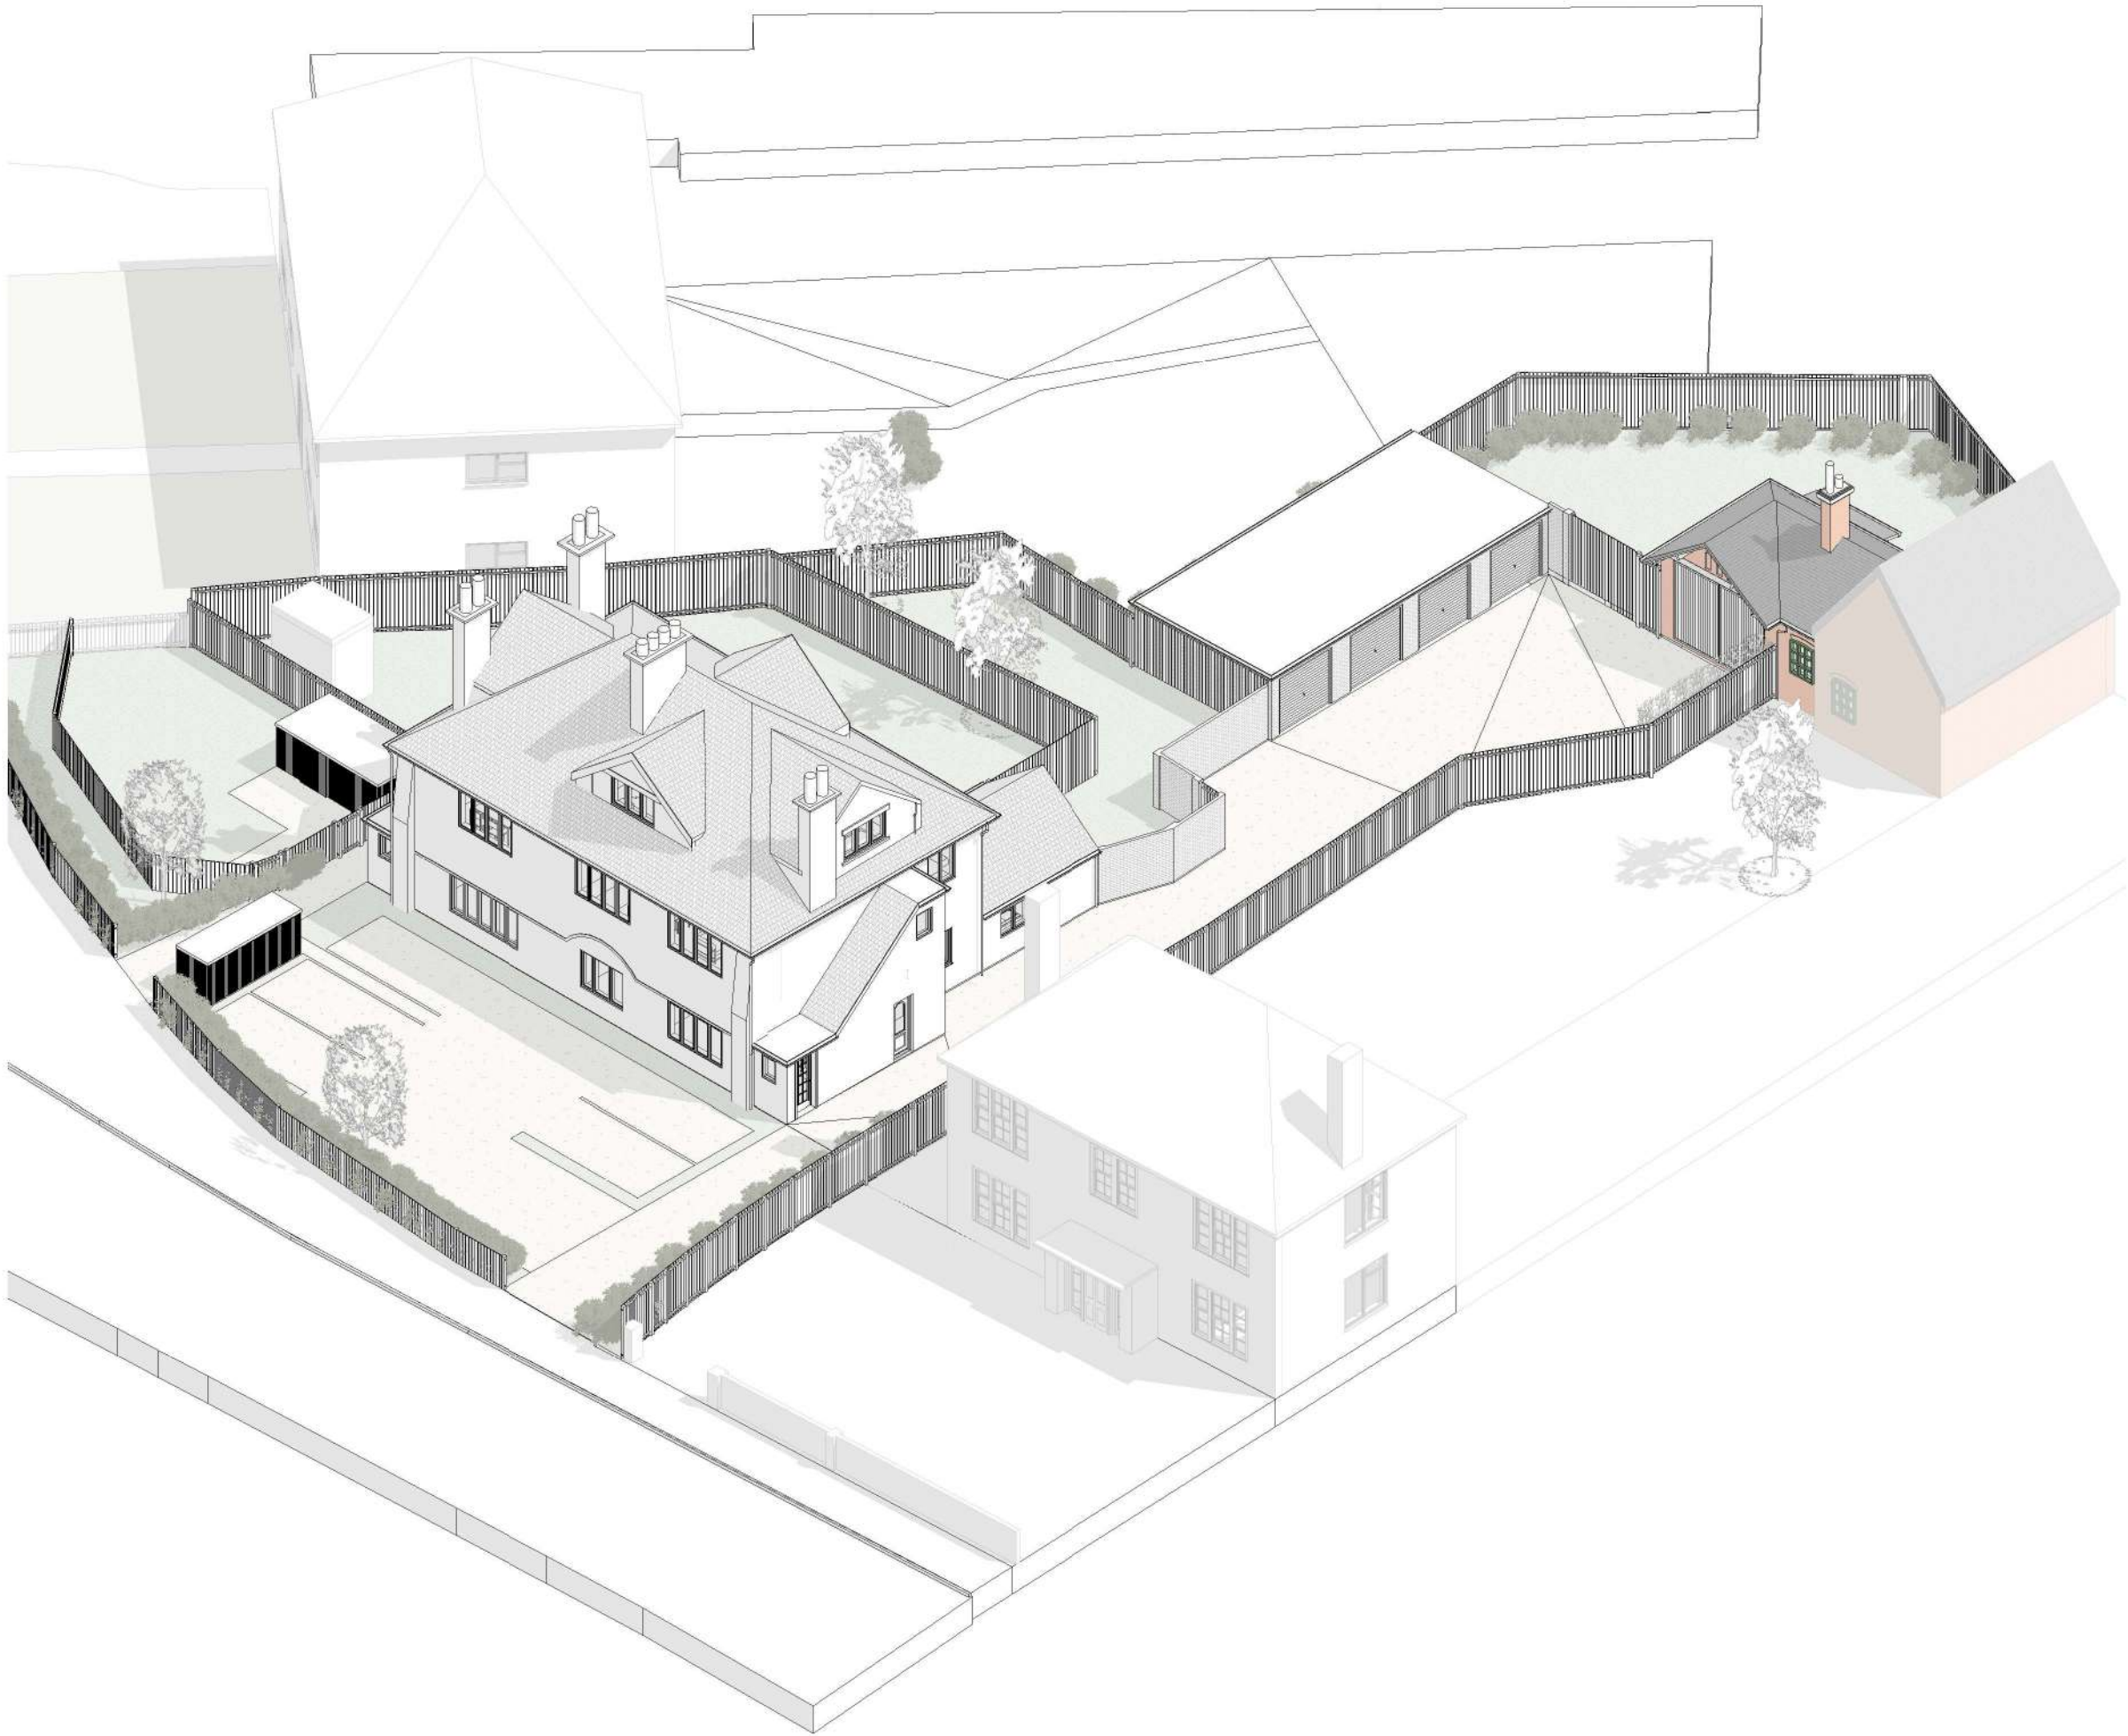

Key

Boundary Line

Demolished

Rev No.	Date	Description
---------	------	-------------

Notes:

Any inaccuracies or errors to be reported to the architect/surveyor immediately and prior to any work commencing. All dimensions to be verified on site. All work to comply with British Standards Code of practice. All external surfaces and materials to match existing. This drawing and all information provided within it is the copyright of UPP Consultants Ltd. and reproduction without prior consent is strictly forbidden.

Dwg No	Drawn
024MU-A-02-101	TE

Drawing	Checked
Proposed Front Visualization	UPP

Scale	Issue Date
@ A3	17.01.2022




Project Address

24 Murdoch Road, Wokingham, Berkshire RG40 2DF

Client	Status
Abraham Feldman	For Planning

www.upp-planning.co.uk
info@upp-planning.co.uk
0208 202 9996
Atrium, Stables Market, Chalk
Farm Road, London, NW1
8AH



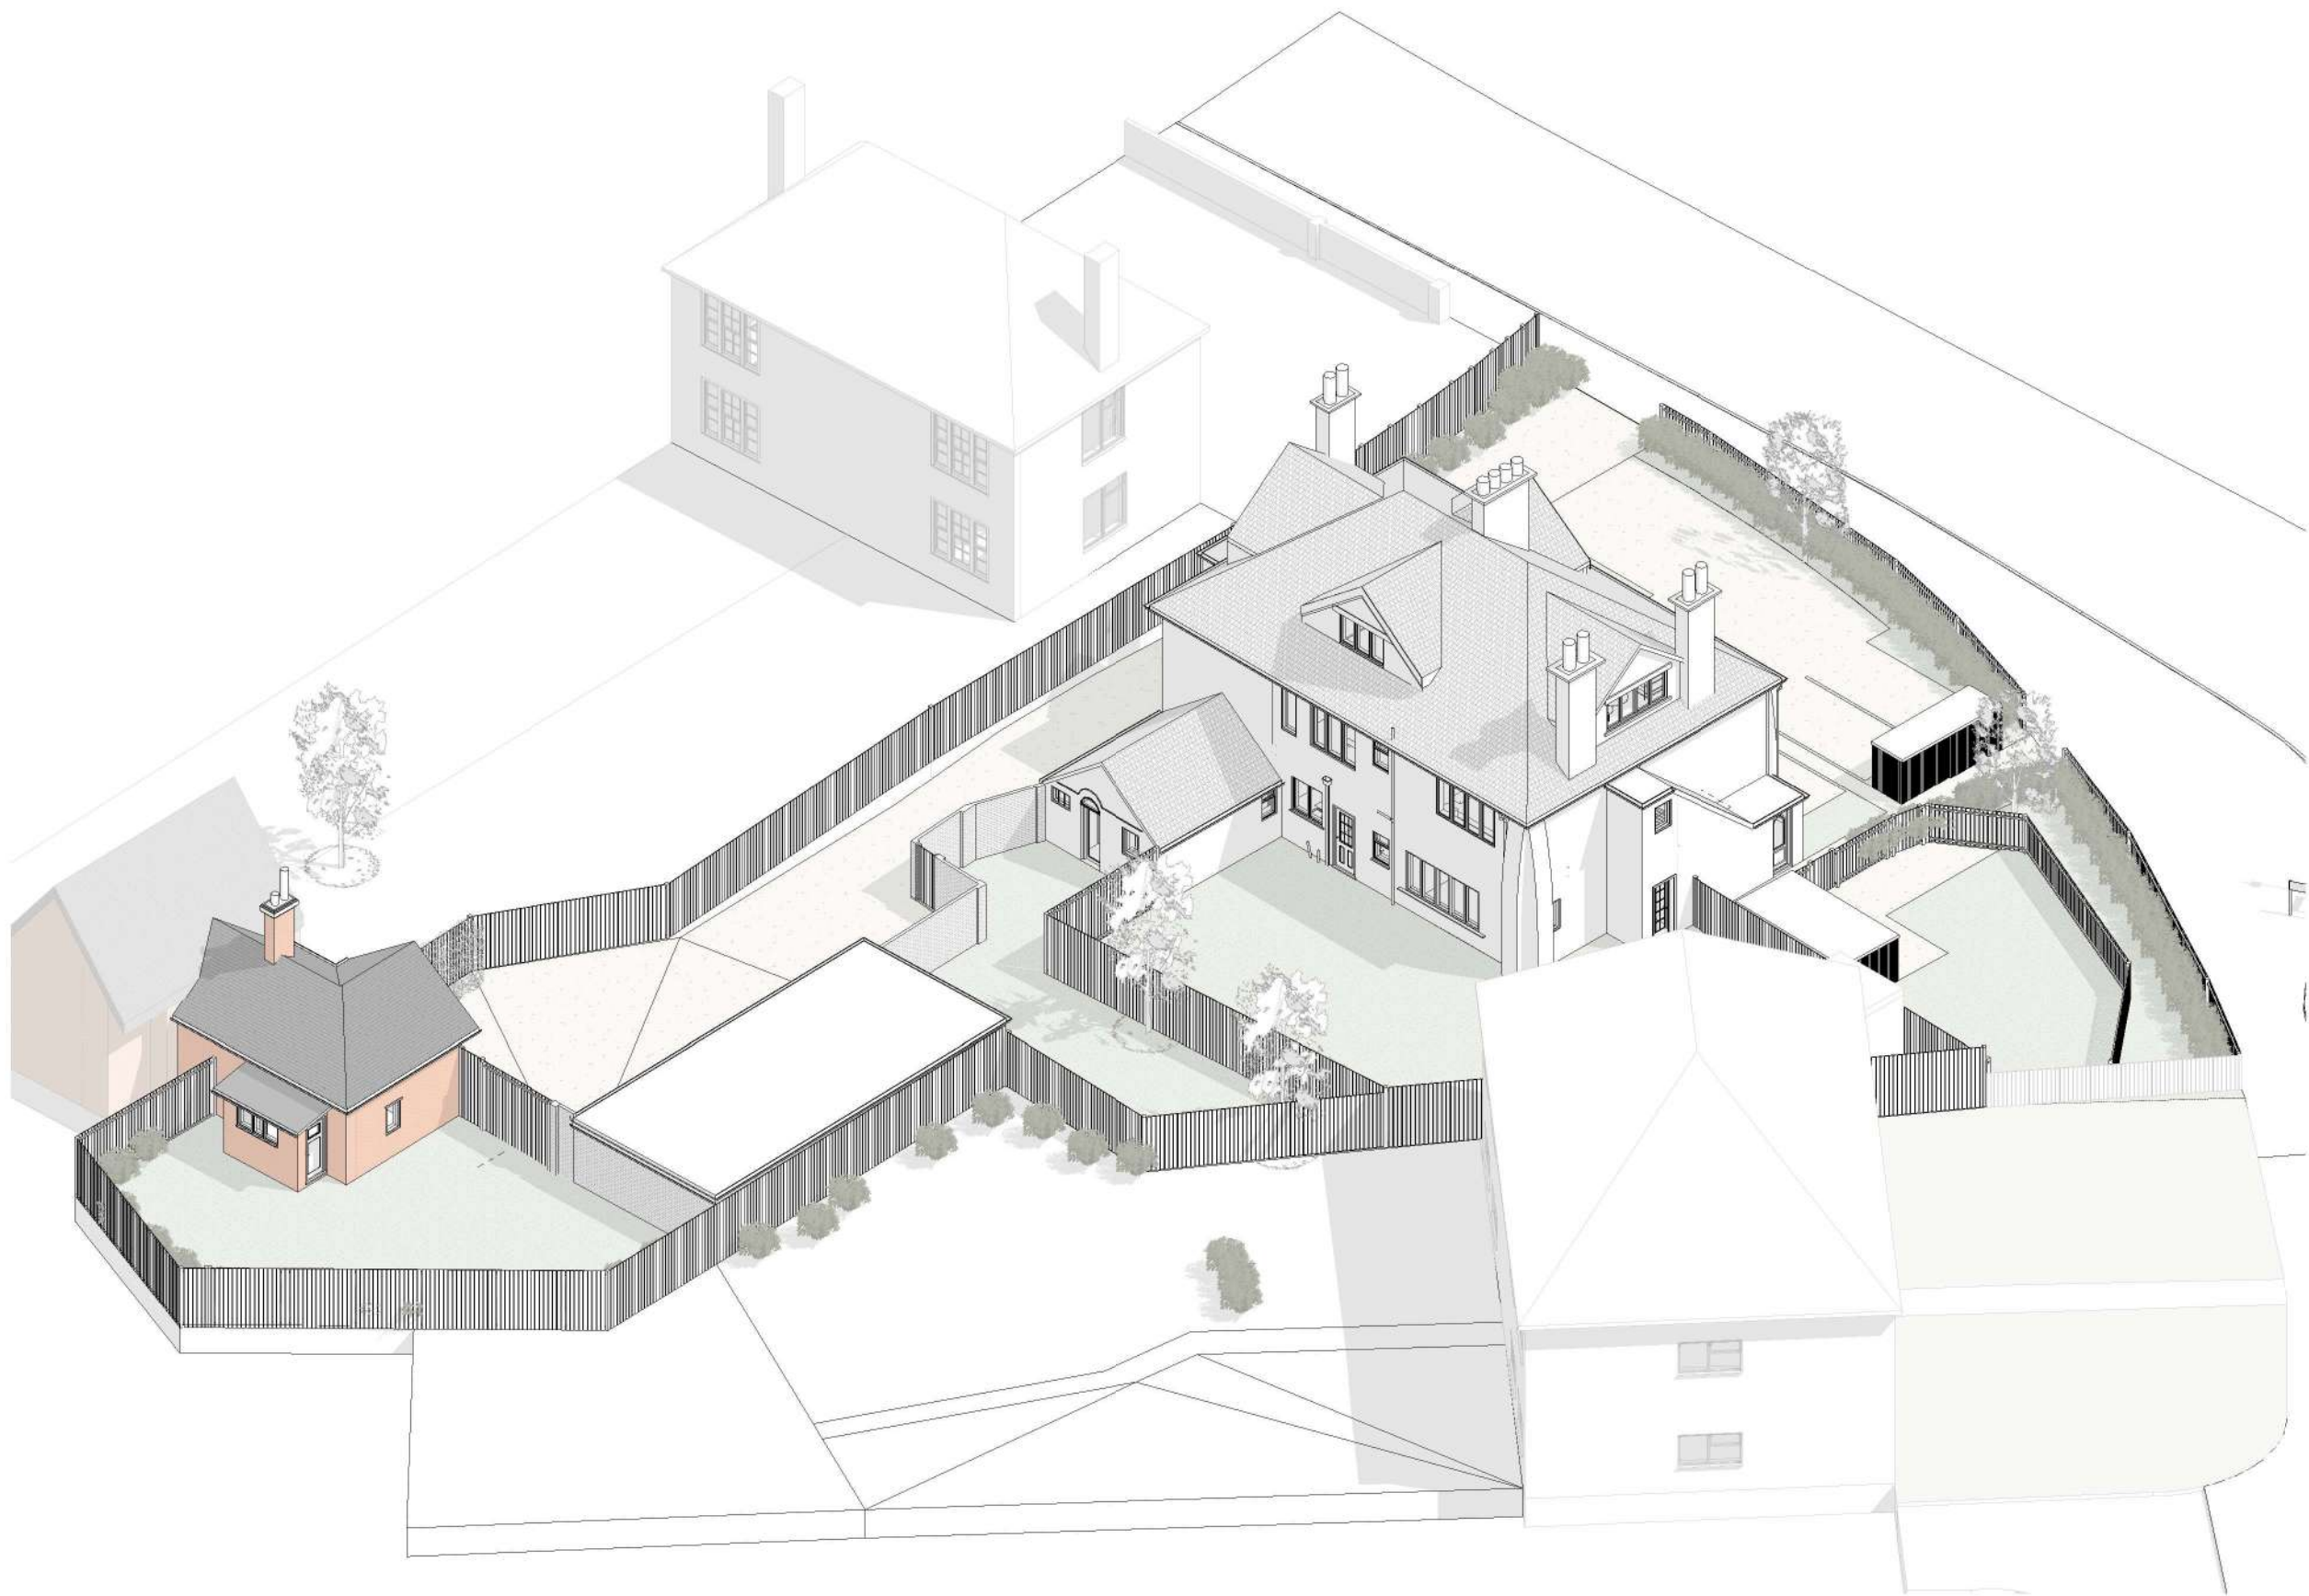

Key

Boundary Line

Demolished

Rev No.	Date	Description
---------	------	-------------

Notes:

Any inaccuracies or errors to be reported to the architect/surveyor immediately and prior to any work commencing. All dimensions to be verified on site. All work to comply with British Standards Code of practice. All external surfaces and materials to match existing. This drawing and all information provided within it is the copyright of UPP Consultants Ltd. and reproduction without prior consent is strictly forbidden.

Dwg No	Drawn
024MU-A-02-102	TE

Drawing	Checked
Proposed Rear Visualization	UPP

Scale	Issue Date
@ A3	17.01.2022



Project Address

24 Murdoch Road, Wokingham, Berkshire RG40 2DF

Client	Status
Abraham Feldman	For Planning

www.upp-planning.co.uk
info@upp-planning.co.uk
0208 202 9996
Atrium, Stables Market, Chalk
Farm Road, London, NW1
8AH





Key

Boundary Line

Demolished

Rev No.	Date	Description
---------	------	-------------

Notes:

Any inaccuracies or errors to be reported to the architect/surveyor immediately and prior to any work commencing. All dimensions to be verified on site. All work to comply with British Standards Code of practice. All external surfaces and materials to match existing. This drawing and all information provided within it is the copyright of UPP Consultants Ltd. and reproduction without prior consent is strictly forbidden.

Dwg No	Drawn
024MU-A-03-101	TE

Drawing	Checked
Proposed Ground Floor Plan	UPP

Scale	Issue Date
1:100 @ A3	17.01.2022




Project Address

24 Murdoch Road, Wokingham, Berkshire RG40 2DF

Client	Status
Abraham Feldman	For Planning

www.upp-planning.co.uk
info@upp-planning.co.uk
0208 202 9996
Atrium, Stables Market, Chalk
Farm Road, London, NW1
8AH



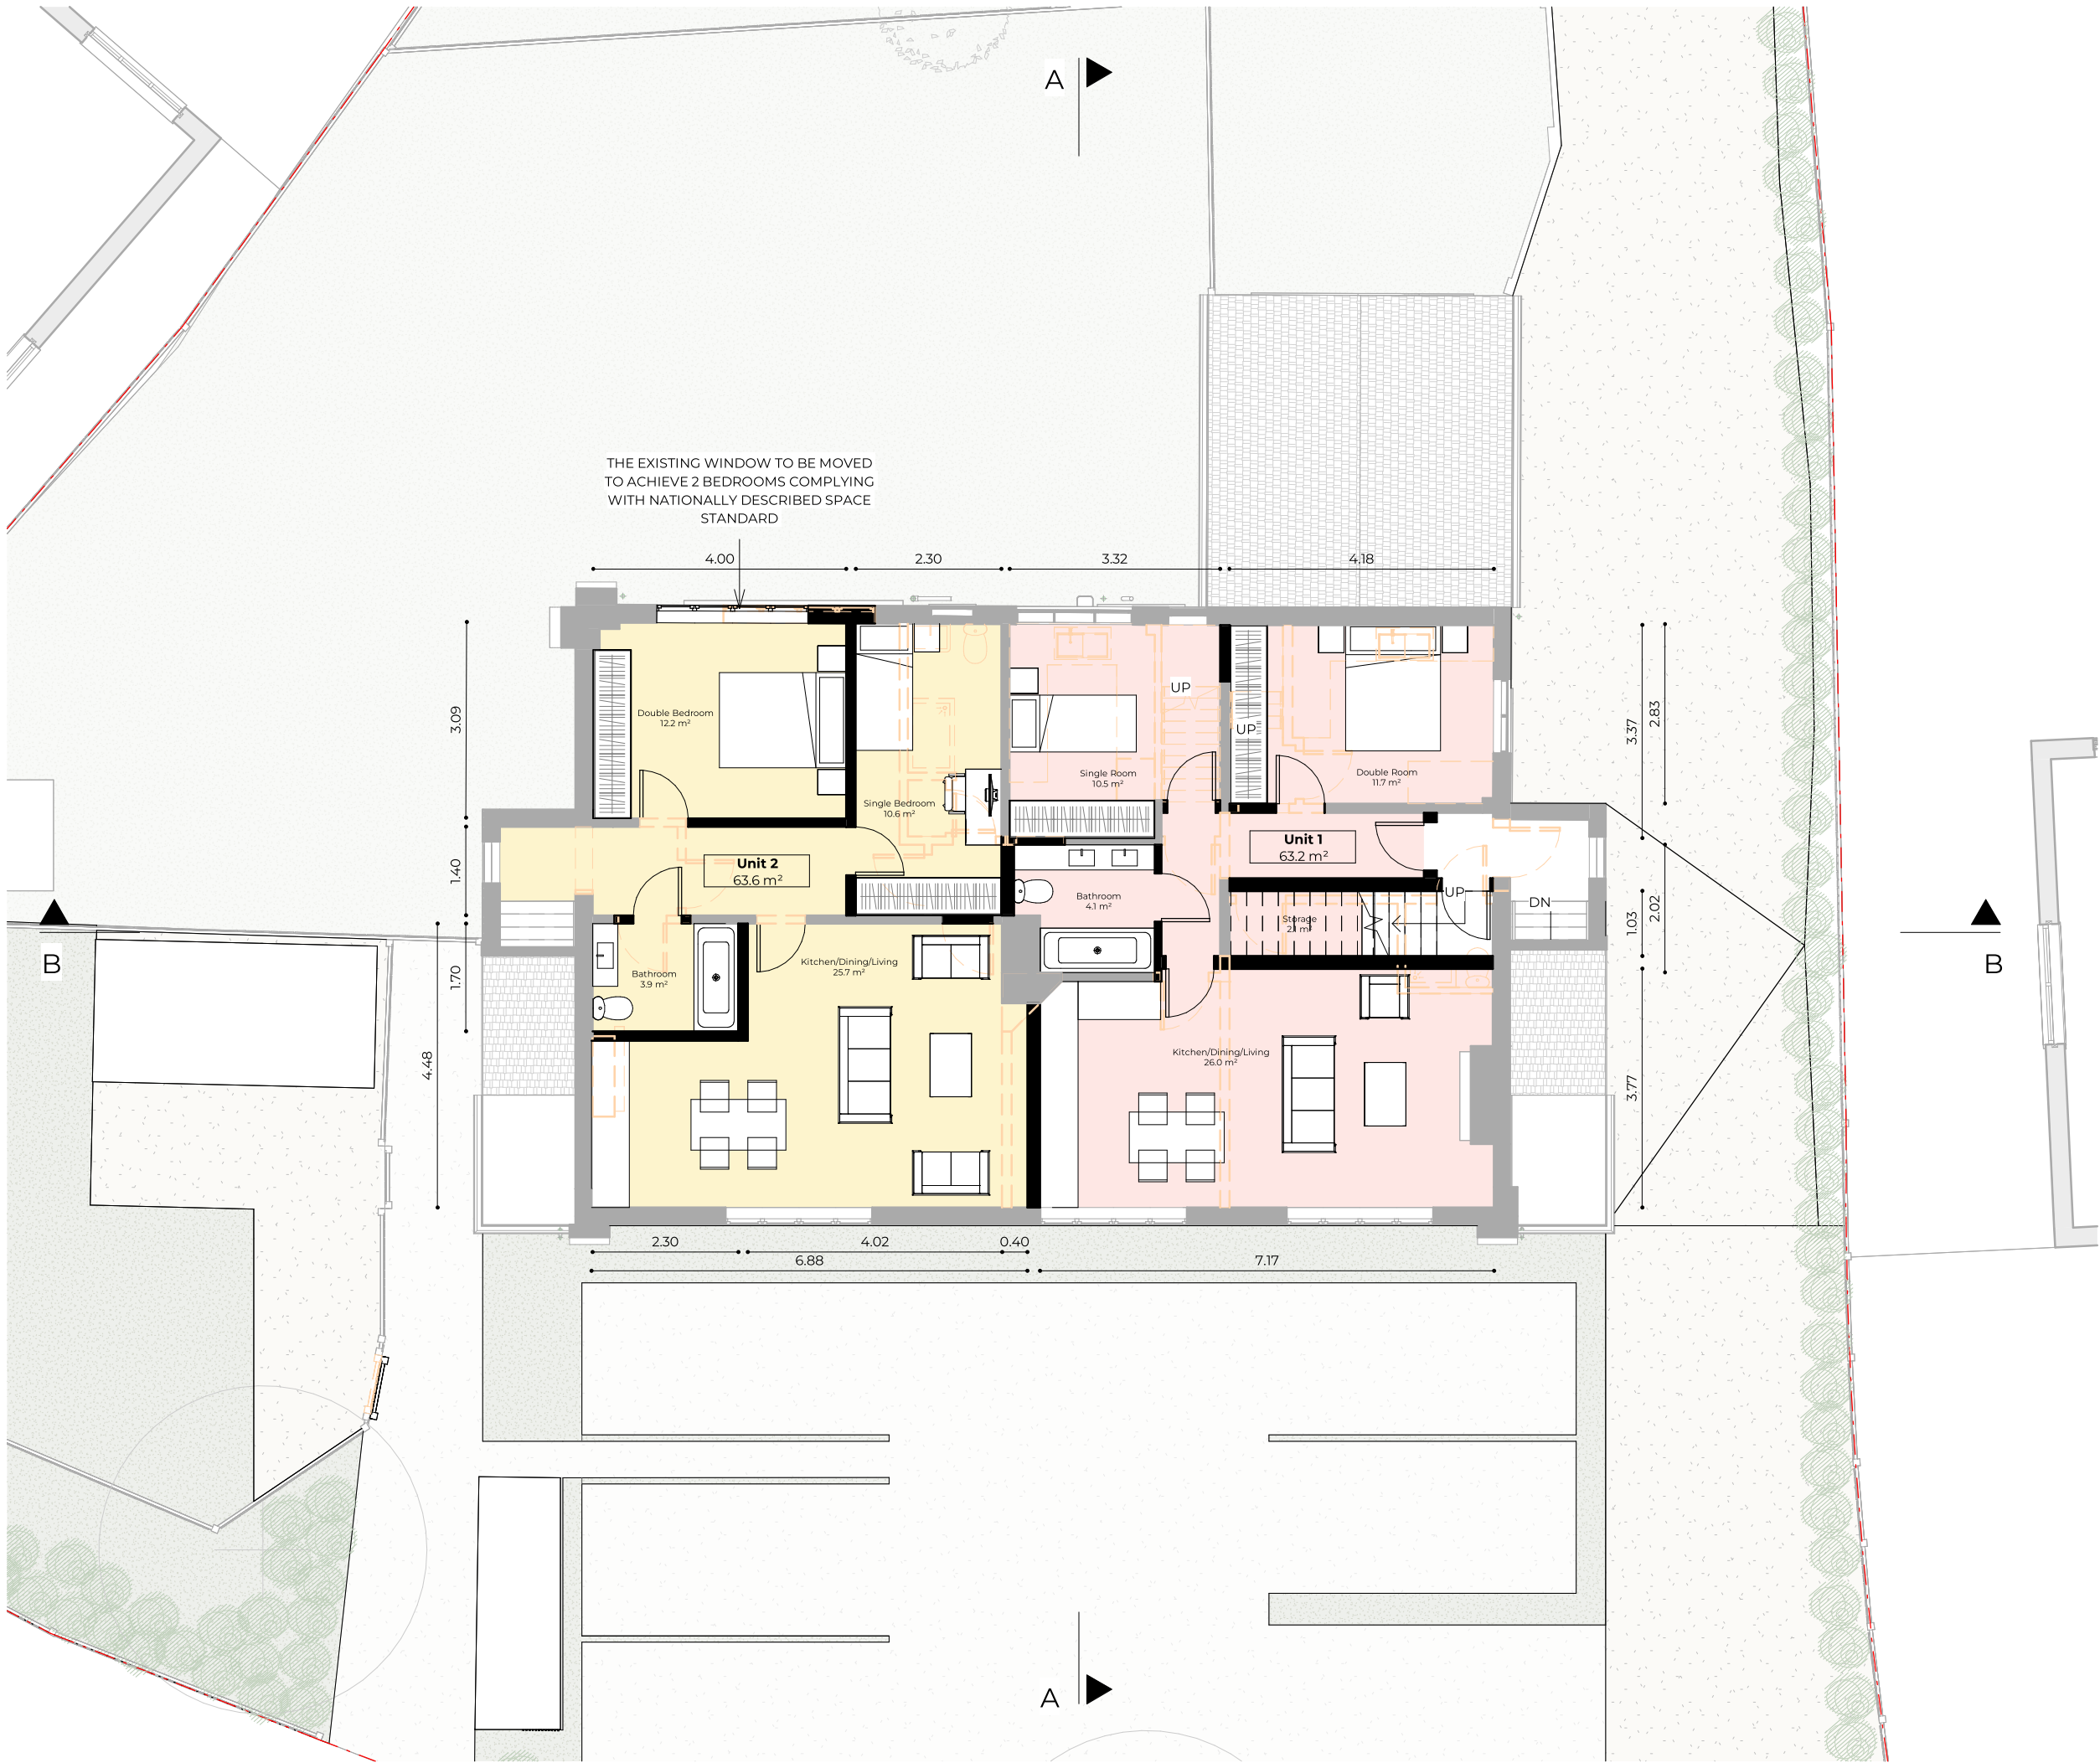

Key

Boundary Line

Demolished

PROPOSED GIA		
Name	Area	Comments
Unit 2	2.9 m ²	
Unit 1	63.2 m ²	2B 3P
Unit 2	63.6 m ²	2B 3P
Unit 3	77.8 m ²	2B 3P
207.4 m ²		

Rev No.	Date	Description
---------	------	-------------


Notes:

Any inaccuracies or errors to be reported to the architect/surveyor immediately and prior to any work commencing. All dimensions to be verified on site. All work to comply with British Standards Code of practice. All external surfaces and materials to match existing. This drawing and all information provided within it is the copyright of UPP Consultants Ltd. and reproduction without prior consent is strictly forbidden.

Dwg No	Drawing
024MU-A-03-102	TE

Drawing	Checked
Proposed First Floor Plan	UPP


Scale	Issue Date
1:100 @ A3	17.01.2022

 

Project Address

24 Murdoch Road, Wokingham, Berkshire RG40 2DF

Client	Status
Abraham Feldman	For Planning

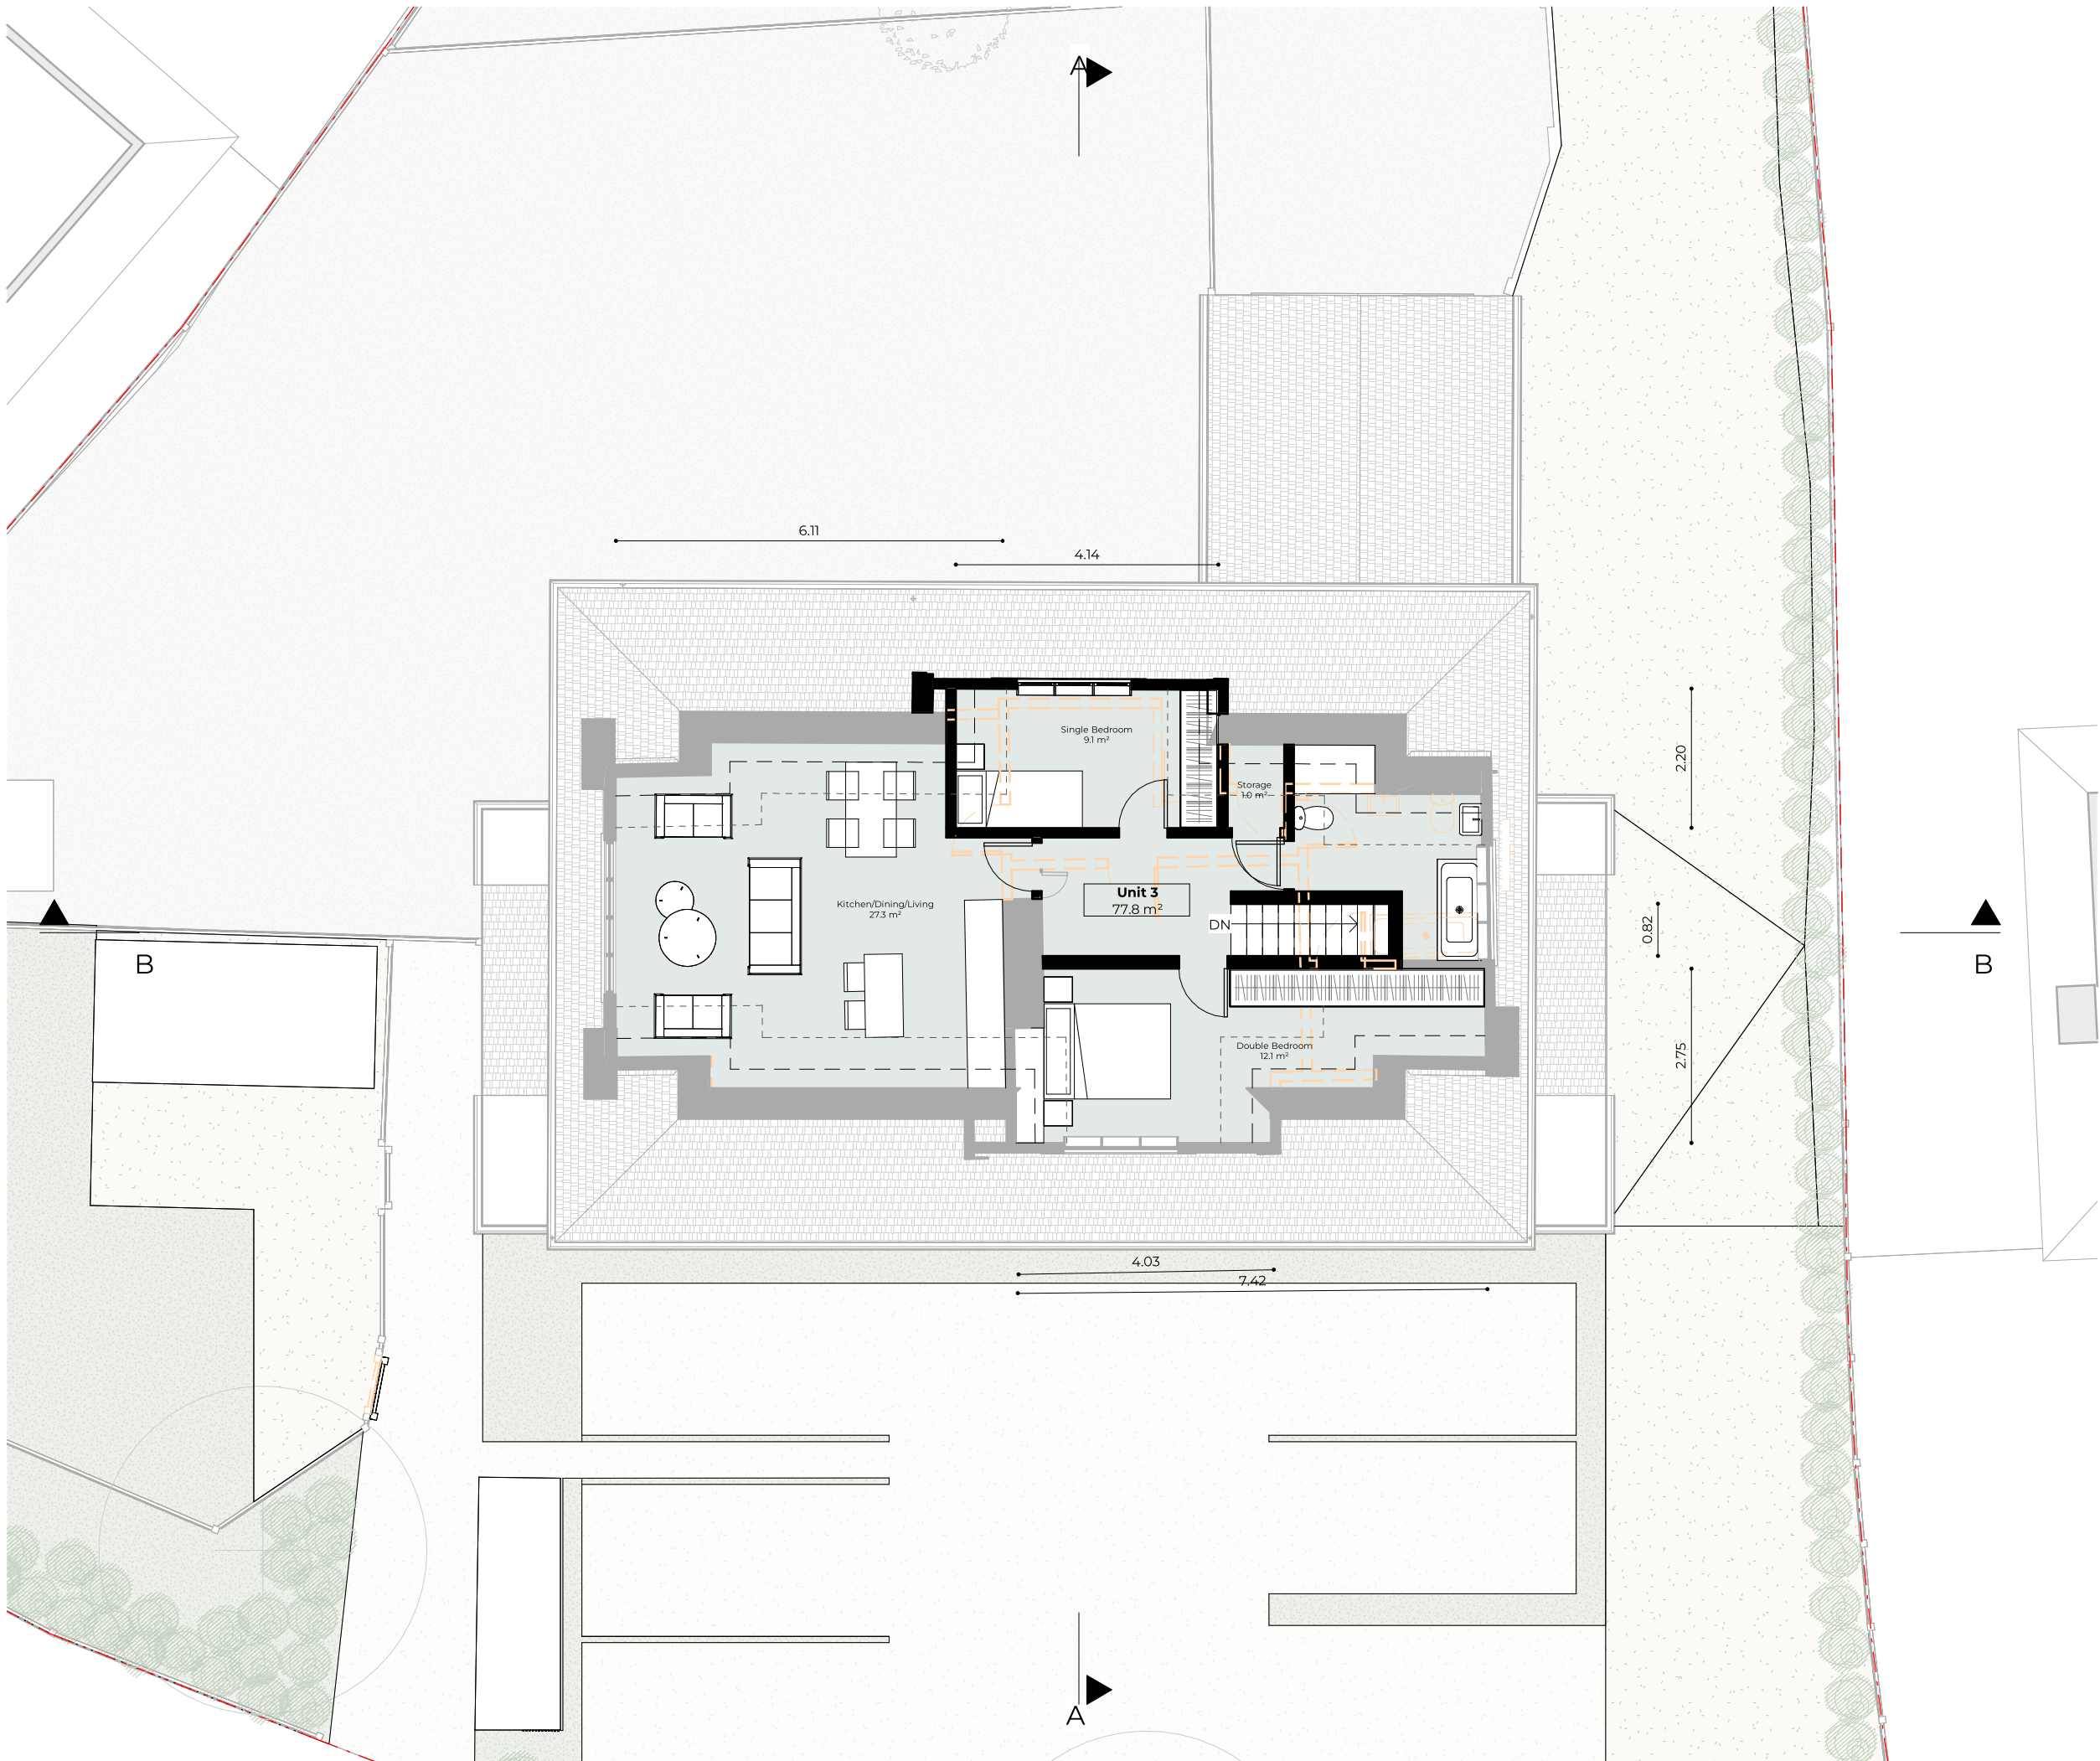

Key		
	Boundary Line	
	Demolished	
	Wall 1.5m High	
	Wall 2m High	

PROPOSED GIA		
Name	Area	Comments
Unit 2	2.9 m²	
Unit 1	63.2 m²	2B 3P
Unit 2	63.6 m²	2B 3P
Unit 3	77.8 m²	2B 3P
207.4 m²		


Rev No.	Date	Description
---------	------	-------------

Notes:
Any inaccuracies or errors to be reported to the architect/surveyor immediately and prior to any work commencing. All dimensions to be verified on site. All work to comply with British Standards Code of practice. All external surfaces and materials to match existing. This drawing and all information provided within it is the copyright of UPP Consultants Ltd. and reproduction without prior consent is strictly forbidden.

Dwg No	Drawn
024MU-A-03-103	TE


Drawing	Checked
Proposed Second Floor Plan	UPP

Scale	Issue Date
1:100 @ A3	17.01.2022

 

Project Address
24 Murdoch Road, Wokingham, Berkshire RG40 2DF

Client	Status
Abraham Feldman	For Planning

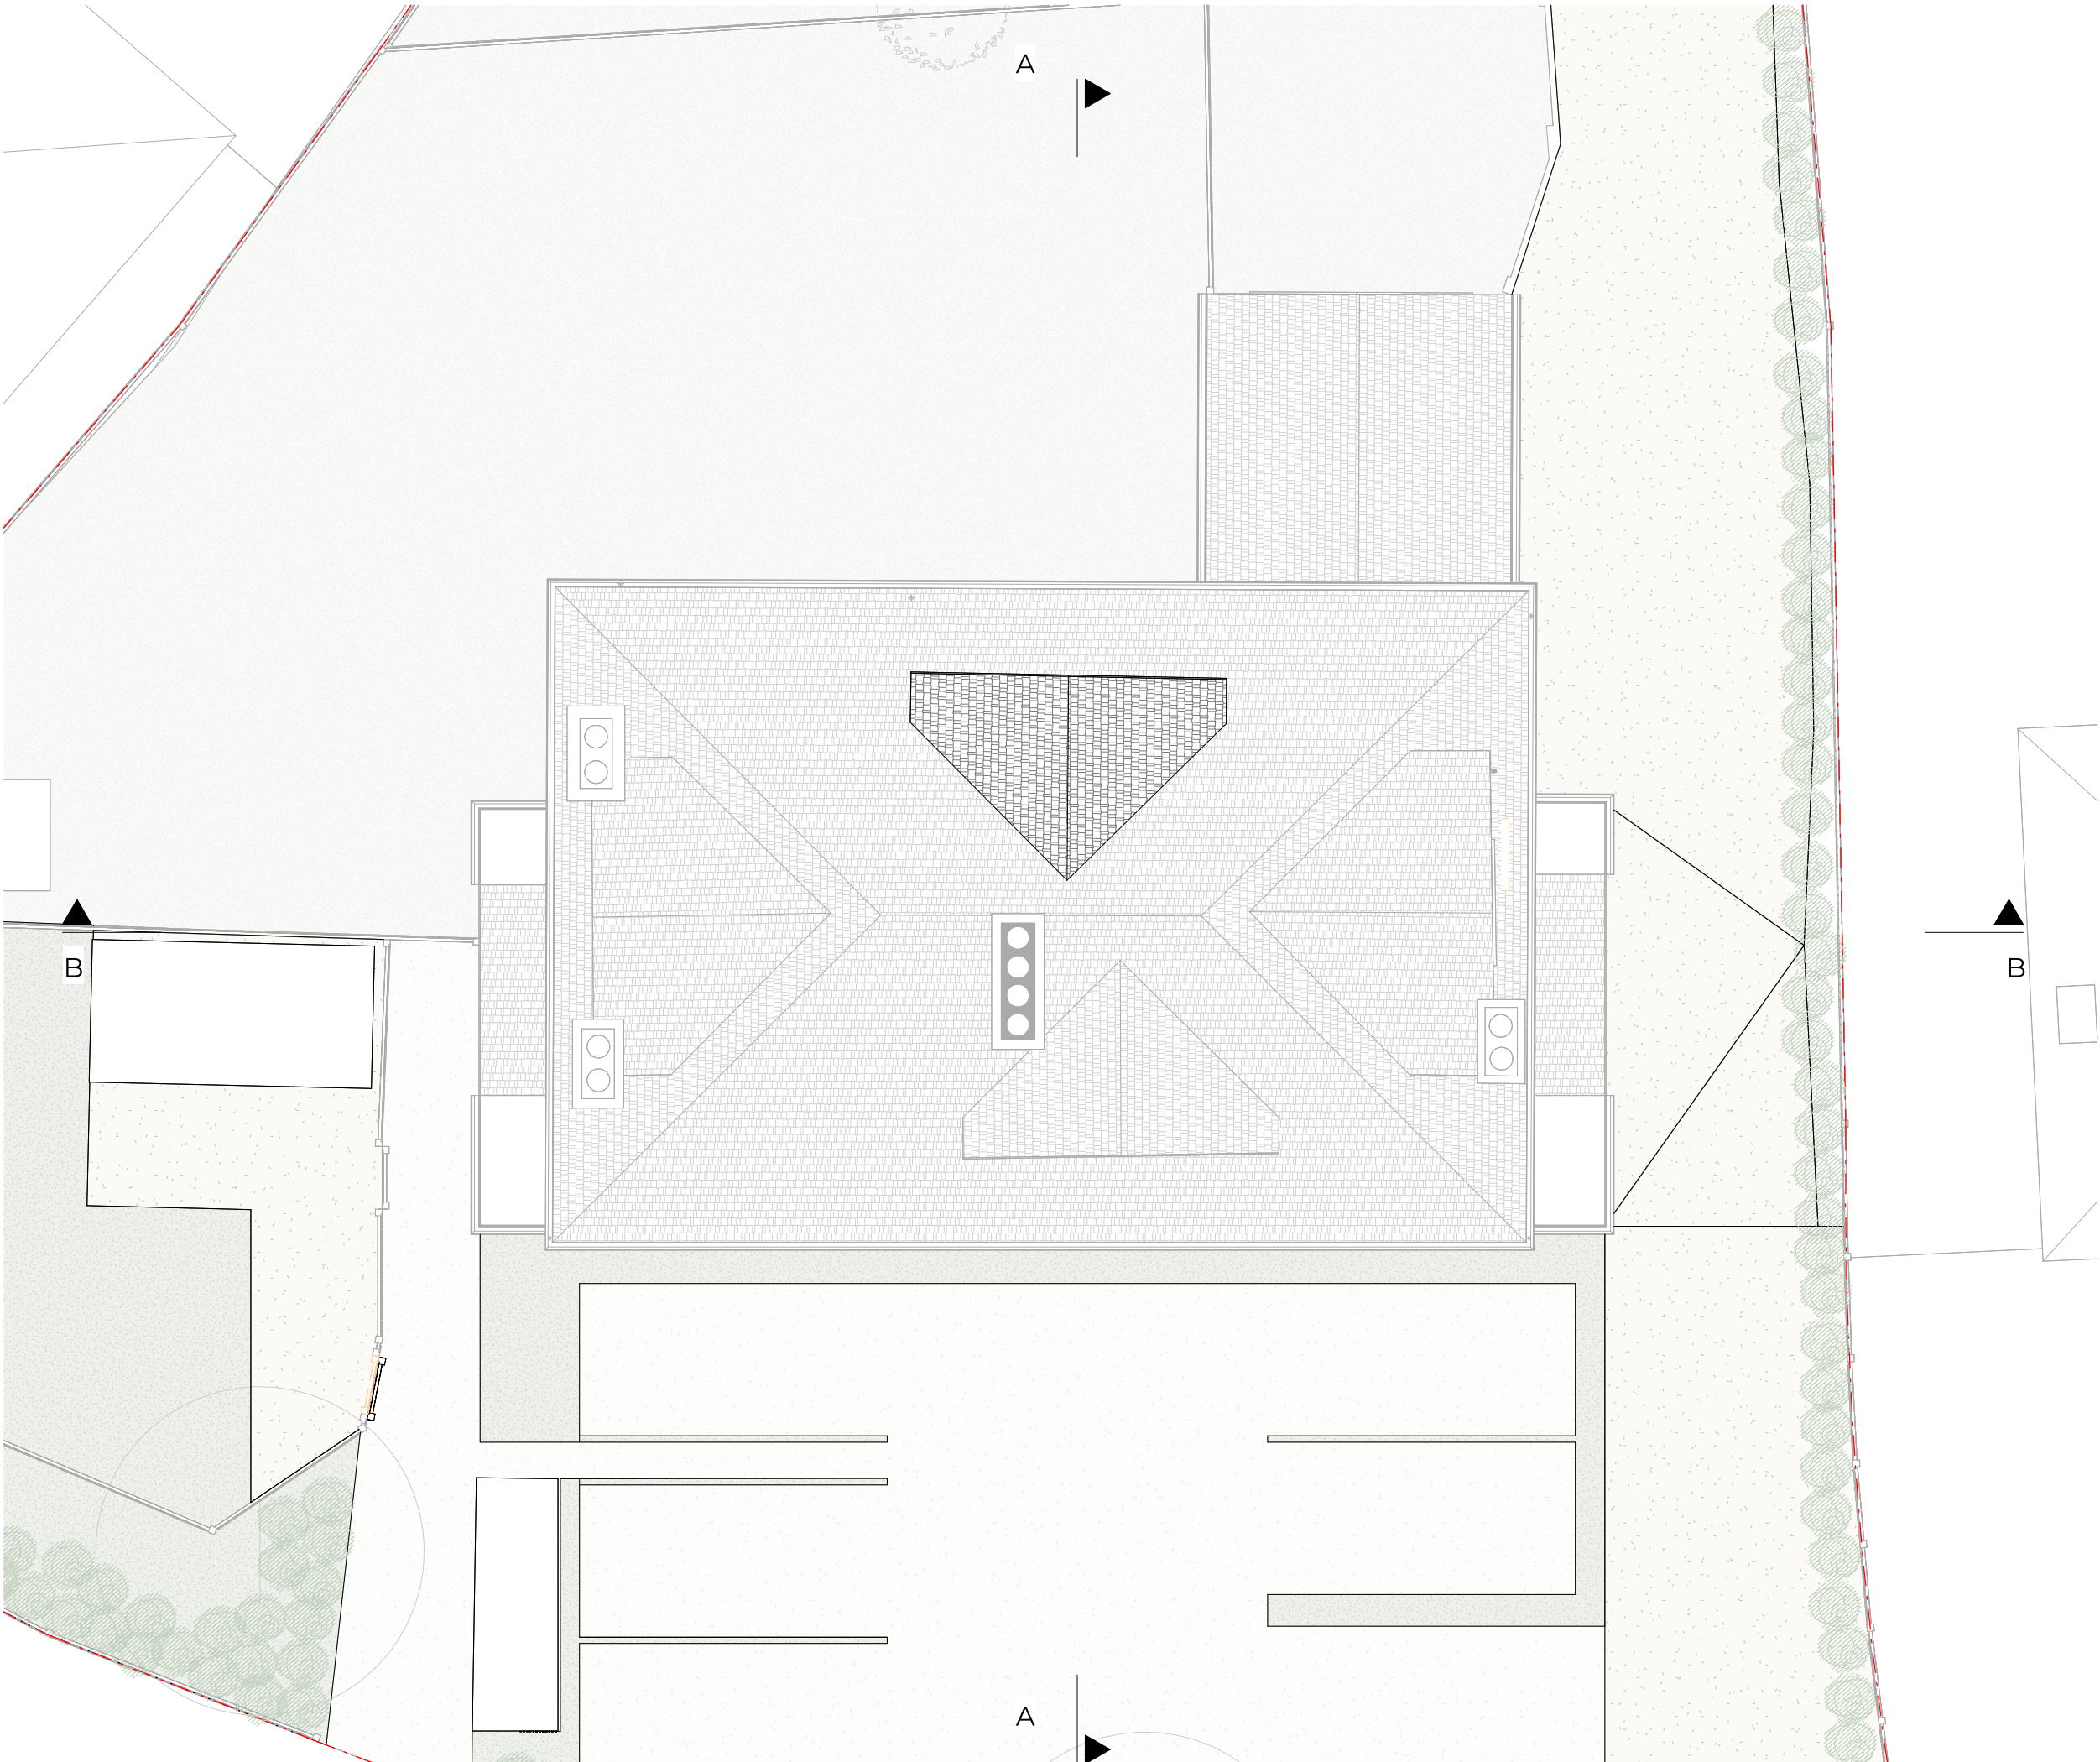

Key

Boundary Line

Demolished

Rev No.	Date	Description
---------	------	-------------

Notes:

Any inaccuracies or errors to be reported to the architect/surveyor immediately and prior to any work commencing. All dimensions to be verified on site. All work to comply with British Standards Code of practice. All external surfaces and materials to match existing. This drawing and all information provided within it is the copyright of UPP Consultants Ltd. and reproduction without prior consent is strictly forbidden.

Dwg No	Drawn
024MU-A-03-104	TE

Drawing	Checked
Proposed Roof Plan	UPP

Scale	Issue Date
1:100 @ A3	17.01.2022



Project Address
24 Murdoch Road, Wokingham, Berkshire RG40 2DF

Client	Status
Abraham Feldman	For Planning

www.upp-planning.co.uk
info@upp-planning.co.uk
0208 202 9996
Atrium, Stables Market, Chalk
Farm Road, London, NW1
8AH





Key

Boundary Line

Demolished

Rev No.	Date	Description
---------	------	-------------

Notes:

Any inaccuracies or errors to be reported to the architect/surveyor immediately and prior to any work commencing. All dimensions to be verified on site. All work to comply with British Standards Code of practice. All external surfaces and materials to match existing. This drawing and all information provided within it is the copyright of UPP Consultants Ltd. and reproduction without prior consent is strictly forbidden.

Dwg No	Drawn
024MU-A-05-101	TE

Drawing	Checked
Proposed Section A-A'	UPP

Scale	Issue Date
1:100 @ A3	17.01.2022



Project Address
24 Murdoch Road, Wokingham, Berkshire RG40 2DF

Client	Status
Abraham Feldman	For Planning

www.upp-planning.co.uk
info@upp-planning.co.uk
0208 202 9996
Atrium, Stables Market, Chalk
Farm Road, London, NW1
8AH





Key

Boundary Line

Demolished

Rev No.	Date	Description
---------	------	-------------

Notes:

Any inaccuracies or errors to be reported to the architect/surveyor immediately and prior to any work commencing. All dimensions to be verified on site. All work to comply with British Standards Code of practice. All external surfaces and materials to match existing. This drawing and all information provided within it is the copyright of UPP Consultants Ltd. and reproduction without prior consent is strictly forbidden.

Dwg No	Drawn
024MU-A-05-102	TE

Drawing	Checked
Proposed Section B-B'	UPP

Scale	Issue Date
1:100 @ A3	17.01.2022



Project Address
24 Murdoch Road, Wokingham, Berkshire RG40 2DF

Client	Status
Abraham Feldman	For Planning



Key

Boundary Line

Demolished

Rev No.	Date	Description
---------	------	-------------

Notes:

Any inaccuracies or errors to be reported to the architect/surveyor immediately and prior to any work commencing. All dimensions to be verified on site. All work to comply with British Standards Code of practice. All external surfaces and materials to match existing. This drawing and all information provided within it is the copyright of UPP Consultants Ltd. and reproduction without prior consent is strictly forbidden.

Dwg No	Drawn
024MU-A-06-101	TE

Drawing	Checked
Proposed South Elevation	UPP

Scale	Issue Date
1:100 @ A3	17.01.2022



Project Address	Status
24 Murdoch Road, Wokingham, Berkshire RG40 2DF	For Planning

Client	Status
Abraham Feldman	For Planning

www.upp-planning.co.uk
info@upp-planning.co.uk
0208 202 9996
Atrium, Stables Market, Chalk
Farm Road, London, NW1
8AH





Key

Boundary Line

Demolished

Rev No.	Date	Description
---------	------	-------------

Notes:

Any inaccuracies or errors to be reported to the architect/surveyor immediately and prior to any work commencing. All dimensions to be verified on site. All work to comply with British Standards Code of practice. All external surfaces and materials to match existing. This drawing and all information provided within it is the copyright of UPP Consultants Ltd. and reproduction without prior consent is strictly forbidden.

Dwg No	Drawn
024MU-A-06-102	TE

Drawing	Checked
Proposed North Elevation	UPP

Scale	Issue Date
1:100 @ A3	17.01.2022




Project Address

24 Murdoch Road, Wokingham, Berkshire RG40 2DF

Client	Status
Abraham Feldman	For Planning

www.upp-planning.co.uk
info@upp-planning.co.uk
0208 202 9996
Atrium, Stables Market, Chalk
Farm Road, London, NW1
8AH



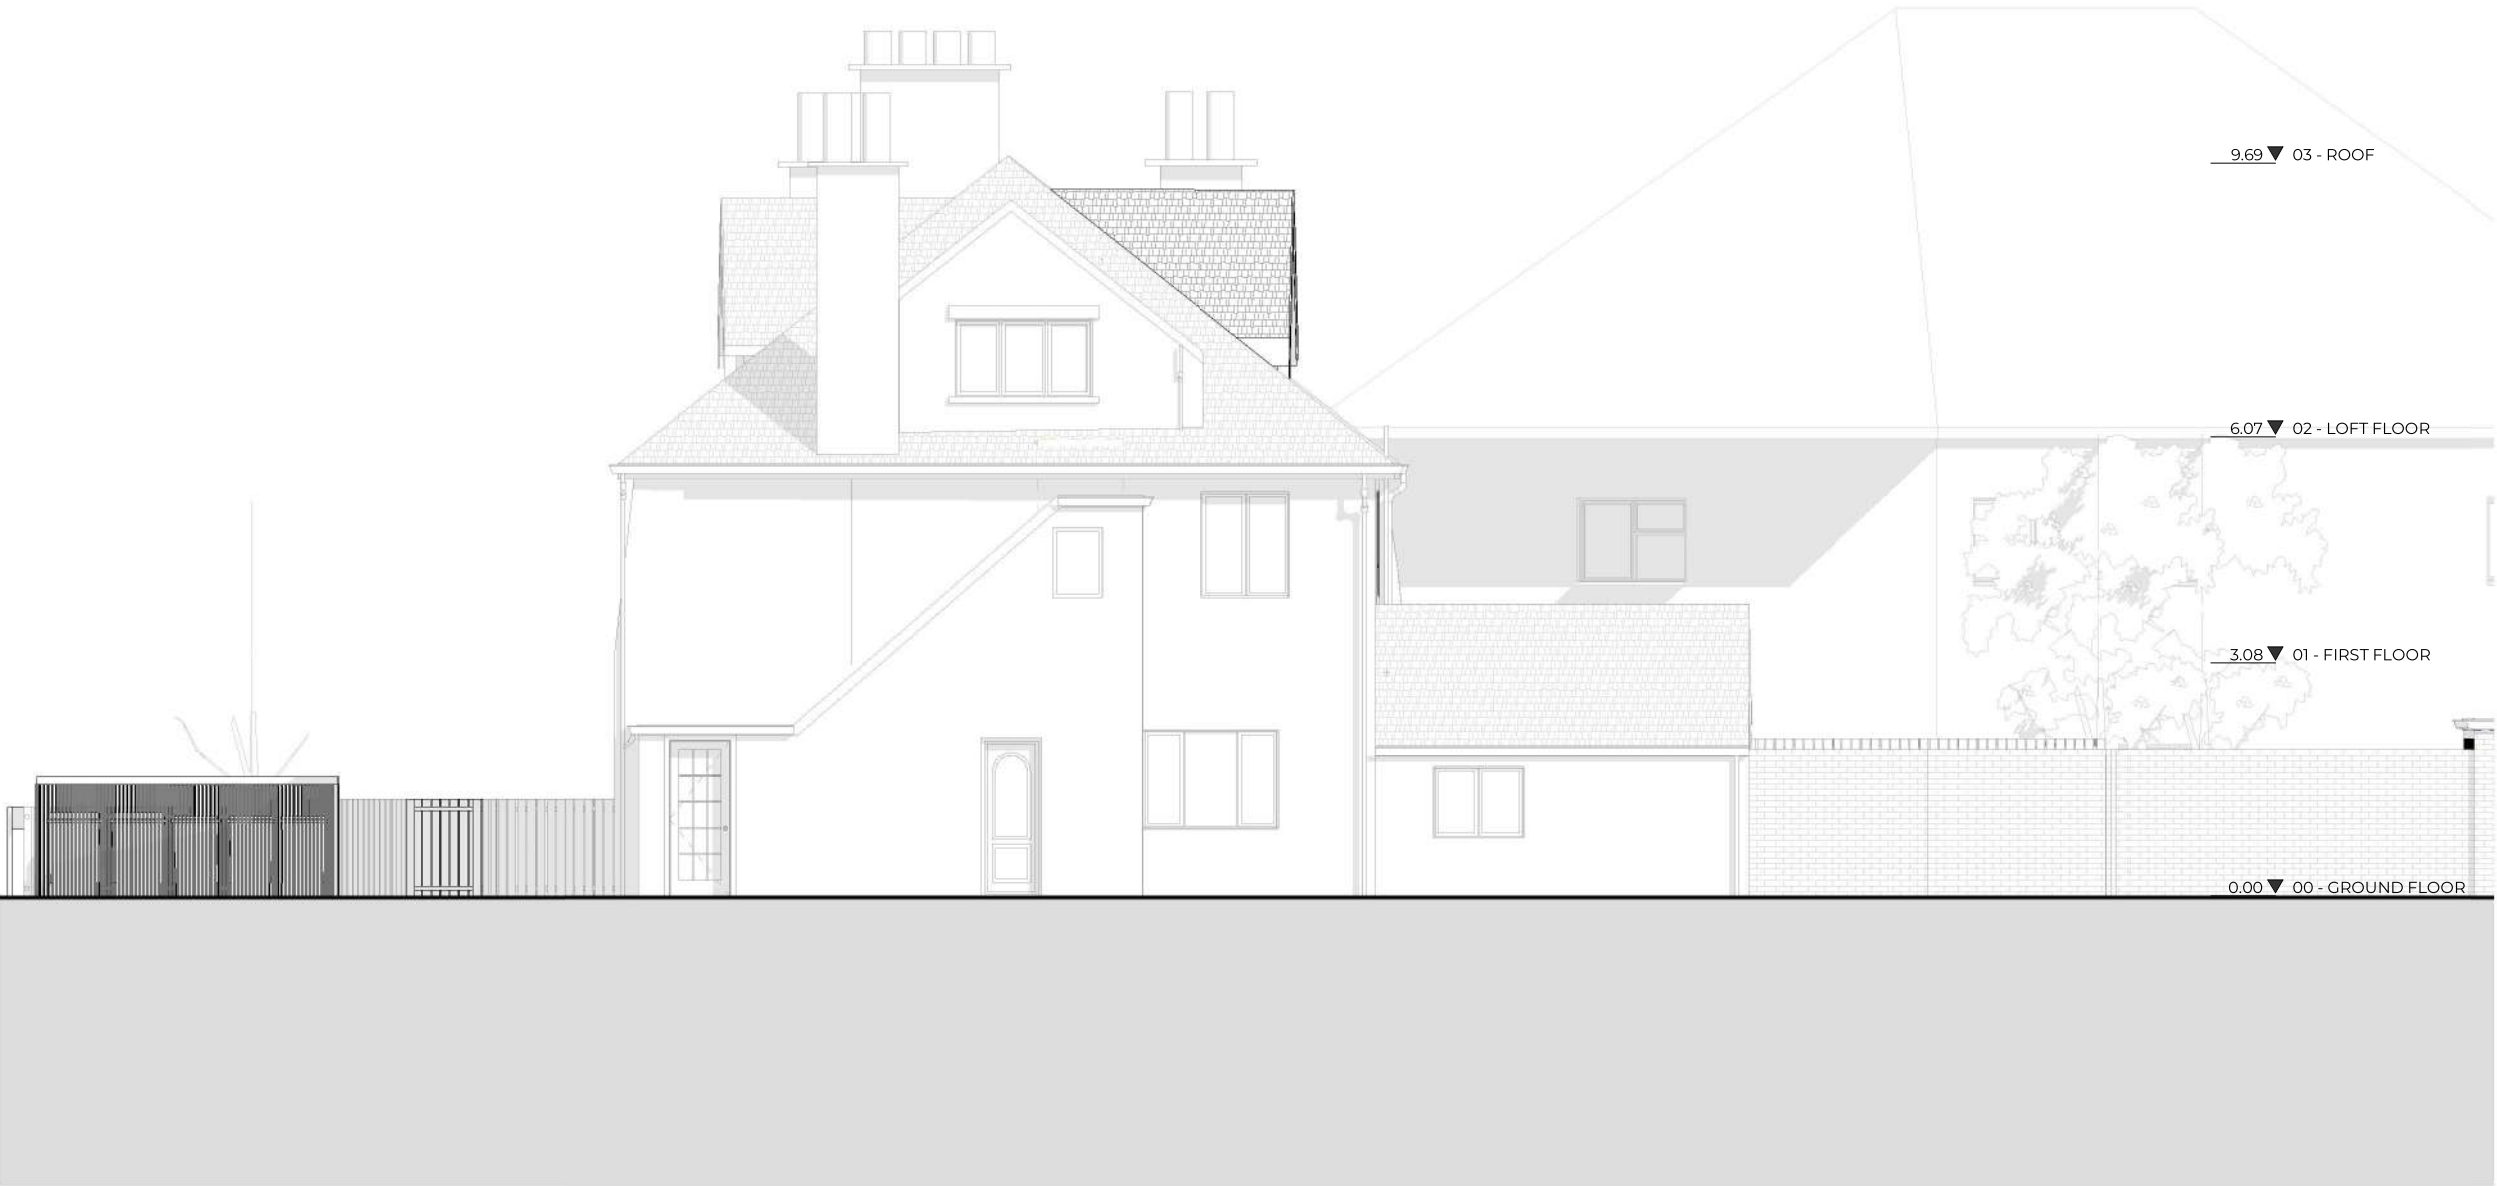

Key

Boundary Line

Demolished

Rev No.	Date	Description
---------	------	-------------

Notes:

Any inaccuracies or errors to be reported to the architect/surveyor immediately and prior to any work commencing. All dimensions to be verified on site. All work to comply with British Standards Code of practice. All external surfaces and materials to match existing. This drawing and all information provided within it is the copyright of UPP Consultants Ltd. and reproduction without prior consent is strictly forbidden.

Dwg No	Drawn
024MU-A-06-103	TE

Drawing	Checked
Proposed East Elevation	UPP

Scale	Issue Date
1:100 @ A3	17.01.2022



Project Address
24 Murdoch Road, Wokingham, Berkshire RG40 2DF

Client	Status
Abraham Feldman	For Planning

www.upp-planning.co.uk
info@upp-planning.co.uk
0208 202 9996
Atrium, Stables Market, Chalk
Farm Road, London, NW1
8AH





Key

Boundary Line

Demolished

9.69▼ 03 - ROOF

6.07▼ 02 - LOFT FLOOR

3.08▼ 01 - FIRST FLOOR

0.00▼ 00 - GROUND FLOOR

Rev No.	Date	Description
---------	------	-------------

Notes:

Any inaccuracies or errors to be reported to the architect/surveyor immediately and prior to any work commencing. All dimensions to be verified on site. All work to comply with British Standards Code of practice. All external surfaces and materials to match existing. This drawing and all information provided within it is the copyright of UPP Consultants Ltd. and reproduction without prior consent is strictly forbidden.

Dwg No

024MU-A-06-104

Drawn

TE

Drawing

Proposed West Elevation

Checked

UPP

Scale

1:100 @ A3

Issue Date

17.01.2022



Project Address

24 Murdoch Road, Wokingham, Berkshire RG40 2DF

Client

Abraham Feldman

Status

For Planning

www.upp-planning.co.uk
info@upp-planning.co.uk
0208 202 9996
Atrium, Stables Market, Chalk
Farm Road, London, NW1
8AH

