




PLAN | DESIGN | BUILD
JCENG SOLUTIONS
tel:0118 348 6230 mob:07411070270
email:info@jcengsolutions.com
web:www.jcengsolutions.com

NOTES:

THE CONTRACTORS ARE TO CHECK ALL DIMENSIONS, DRAIN RUNS AND GENERAL CONDITIONS ON THE SITE BEFORE WORKS COMMENCE, AND INFORM JCENG SOLUTIONS IMMEDIATELY UPON DISCOVERY OF ANY ERRORS, OMISSIONS OR DISCREPANCIES. ALL WORKS ARE TO BE CARRIED OUT IN ACCORDANCE WITH CURRENT BUILDING REGULATIONS, BRITISH STANDARDS, CODE OF PRACTICE AND LOCAL AUTHORITY REQUIREMENTS. DO NOT SCALE FROM THIS DRAWING WITHOUT FIRST OBTAINING WRITTEN AUTHORISATION FROM JCENG SOLUTIONS.

THIS DRAWING IS THE PROPERTY OF JCENG SOLUTIONS AND IS ISSUED ON THE CONDITION THAT IT IS NOT REPRODUCED, DISCLOSED OR COPIED TO ANY UNAUTHORISED PERSON IN WHOLE OR PART WITHOUT PRIOR WRITTEN CONSENT

 

Boundary Line



TIMBER 6FT FENCE PANEL



TIMBER GARDEN GATE

REV	DATE	DESCRIPTION
-----	------	-------------

CLIENT ADDRESS

10 Manners Road
Woodley RG53EA

TITLE

Existing & Proposed
Plans (All in One)

CLIENT

Saran Chhina

DRAWN BY JC	CHECKED BY RB	PROJECT NO.
----------------	------------------	-------------

SCALE (@ A1)
As indicated


DRAWING NUMBER

PP-10-01


REV



Existing Front Elevation
1 : 100

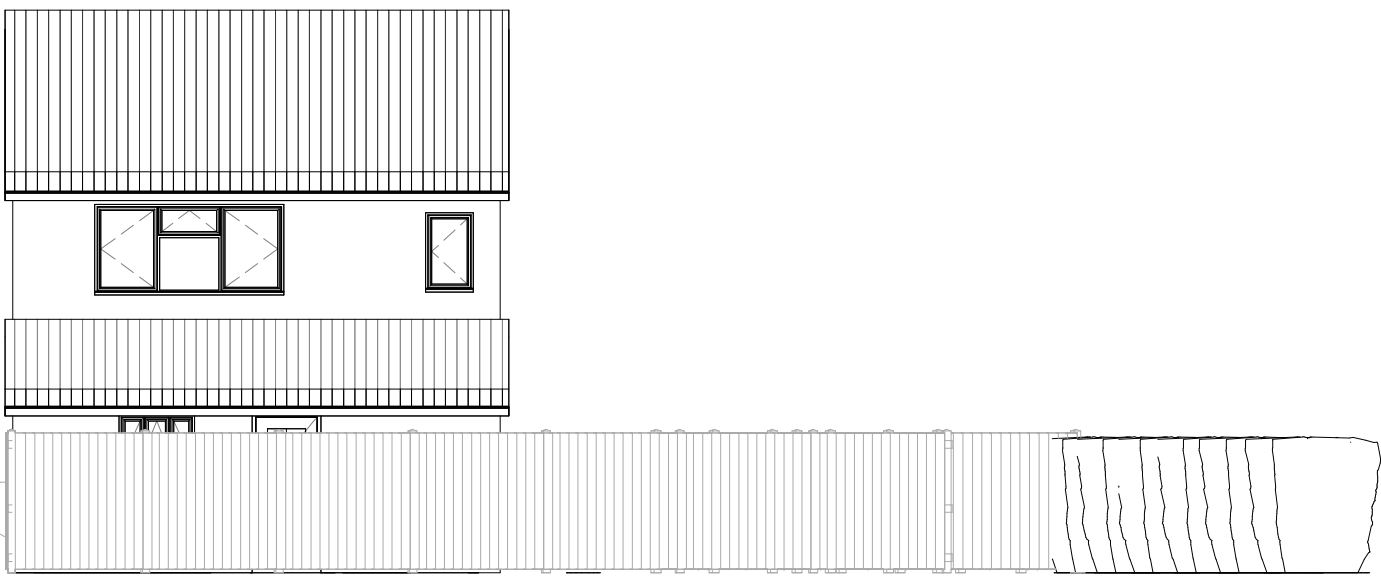


Existing Rear Elevation
1 : 100

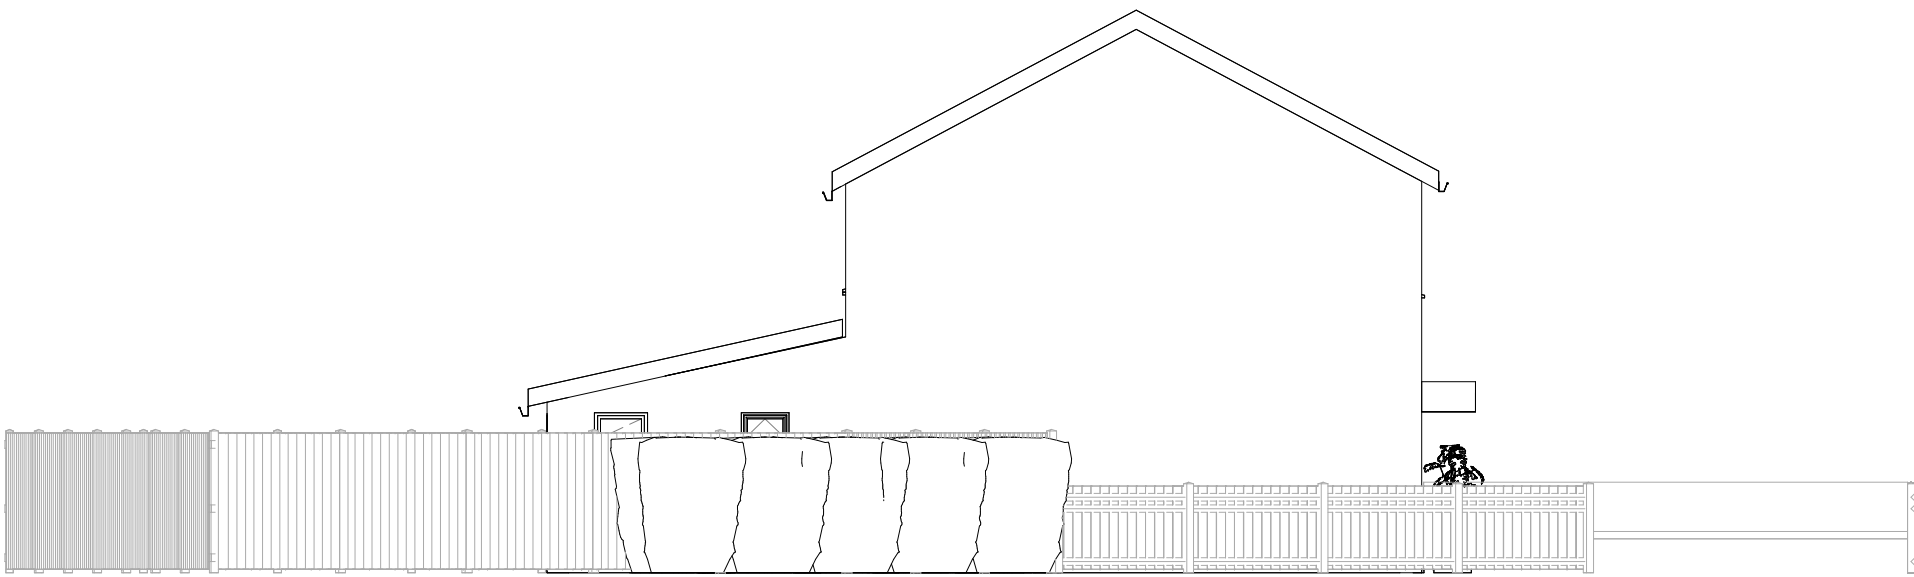


Existing Side Elevation
1 : 100




Proposed Front Elevation
1 : 100

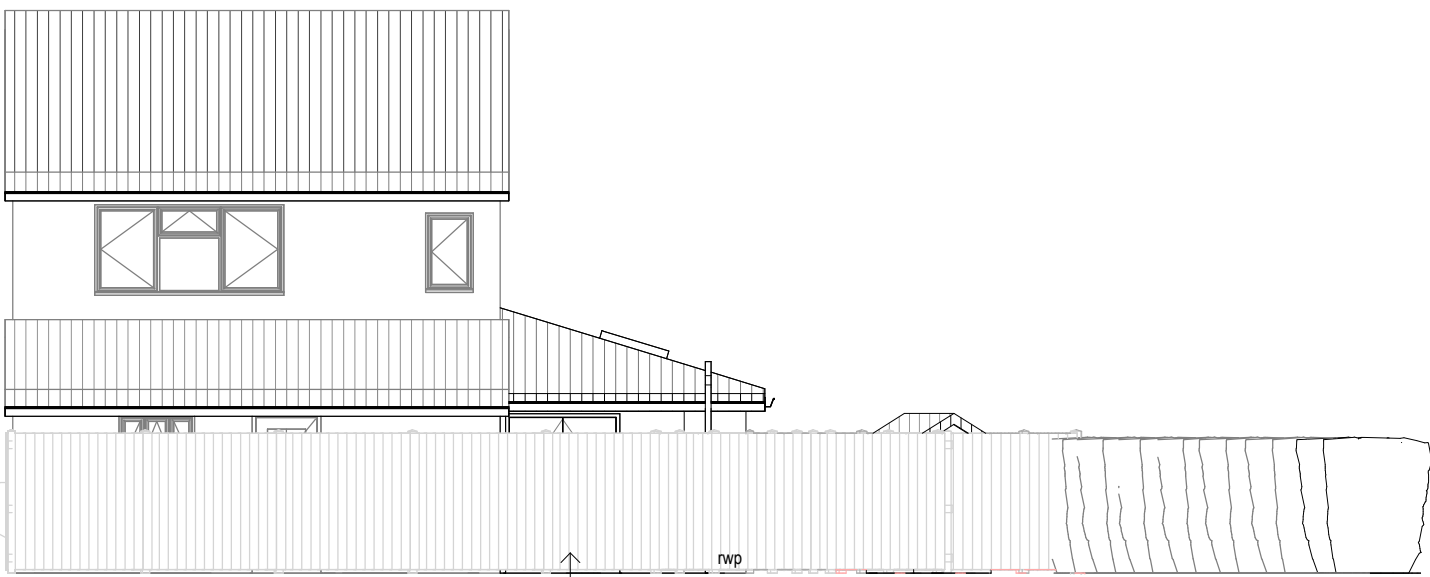


Proposed Rear Elevation
1 : 100

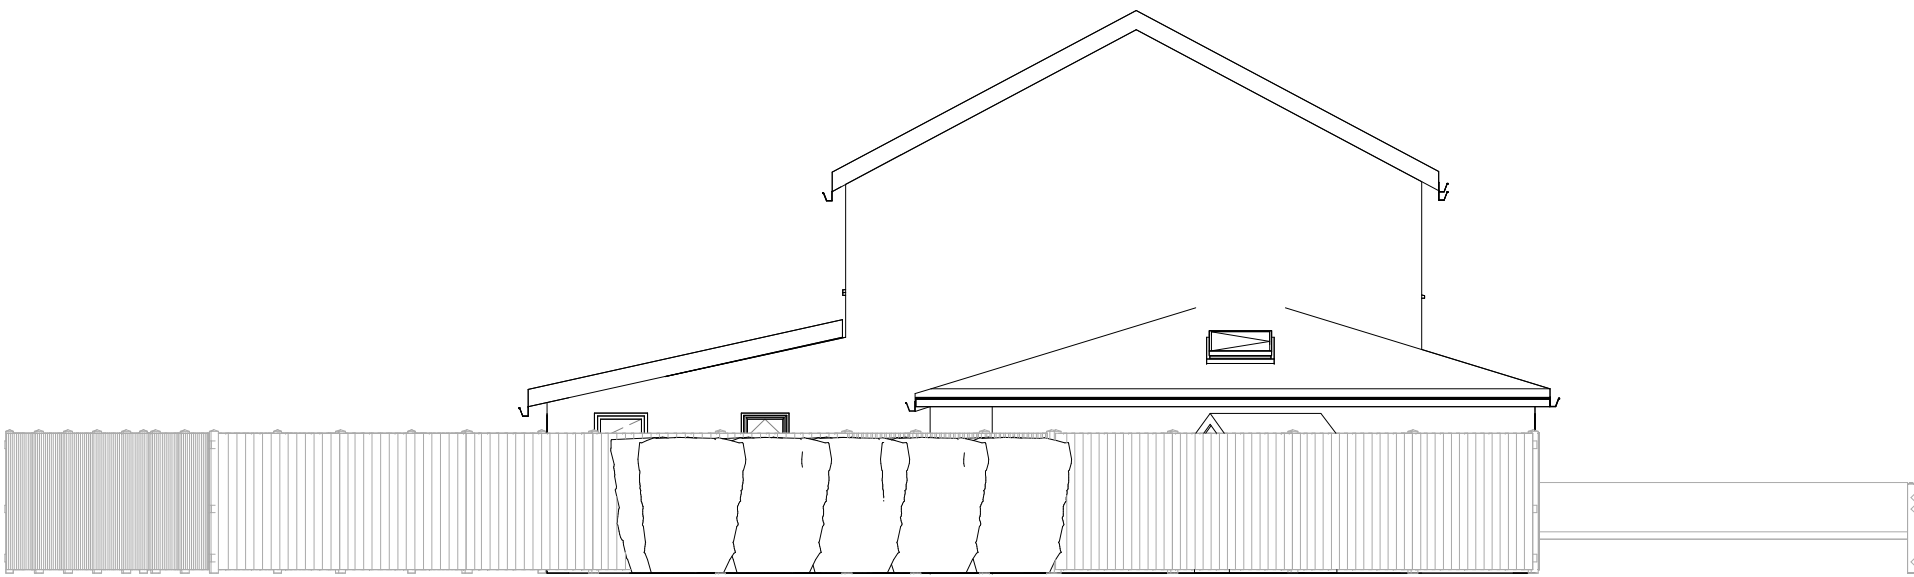


Proposed Side Elevation
1 : 100

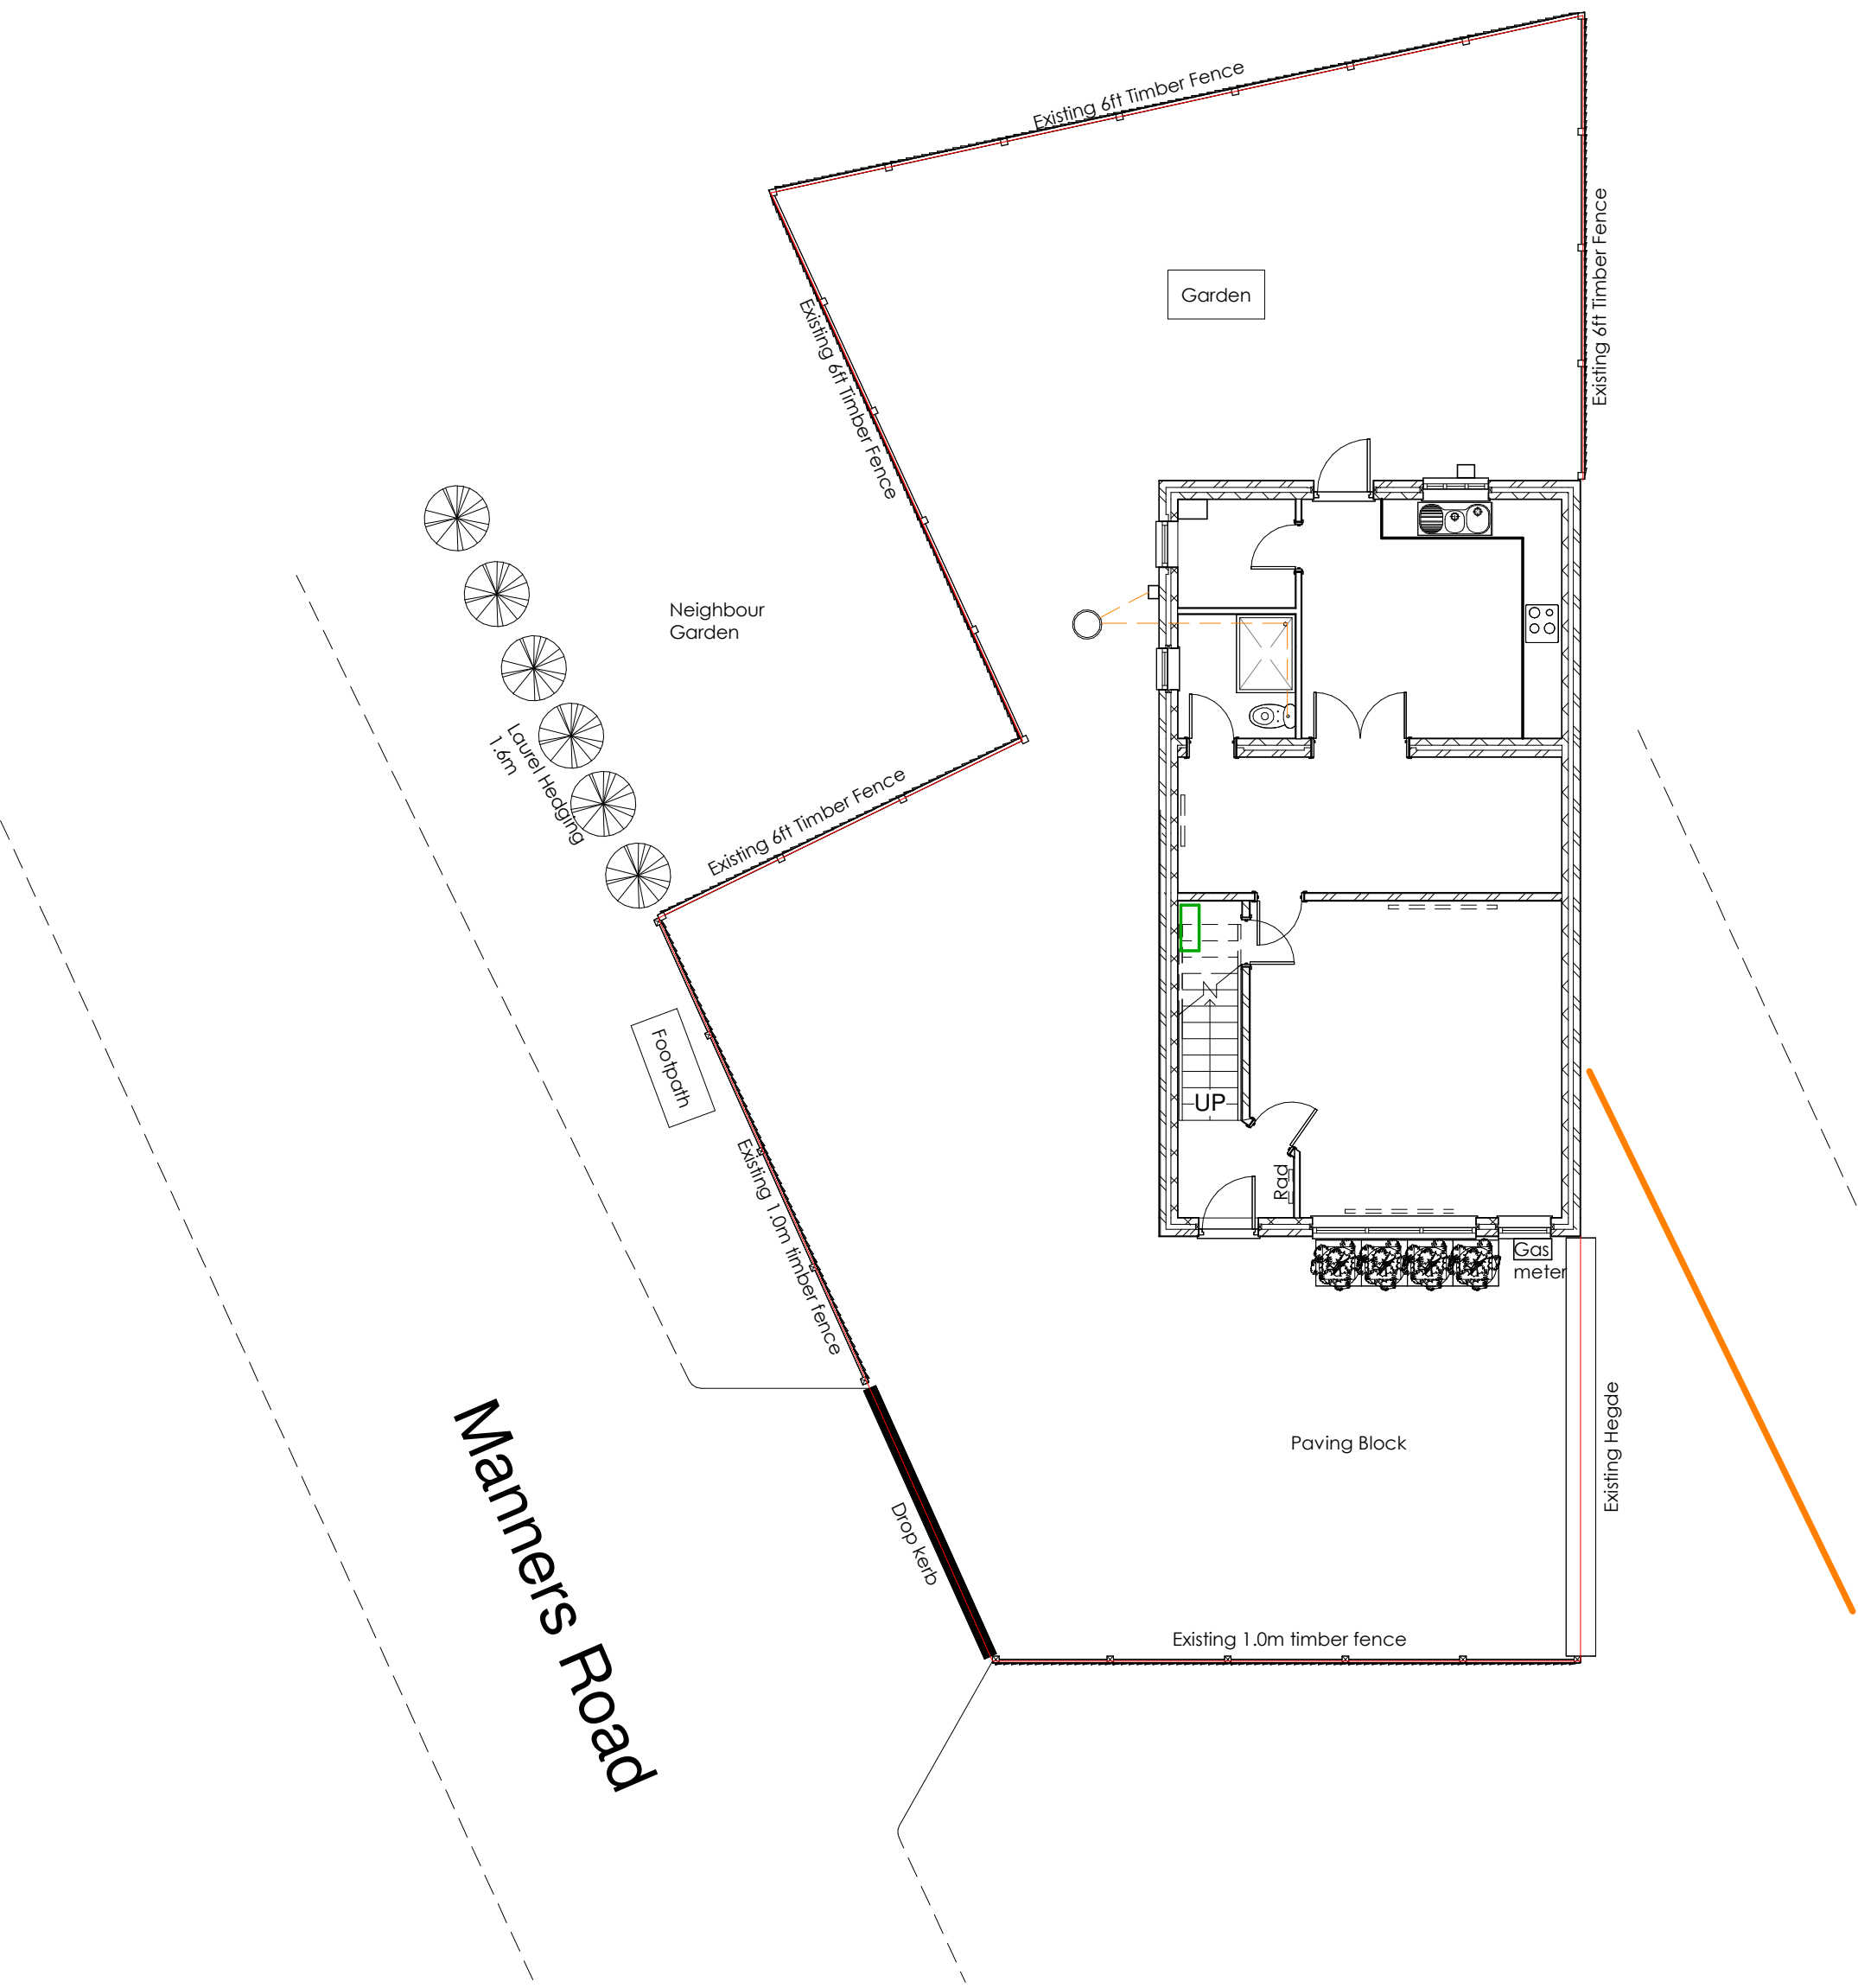

Existing Ground Floor
1 : 100

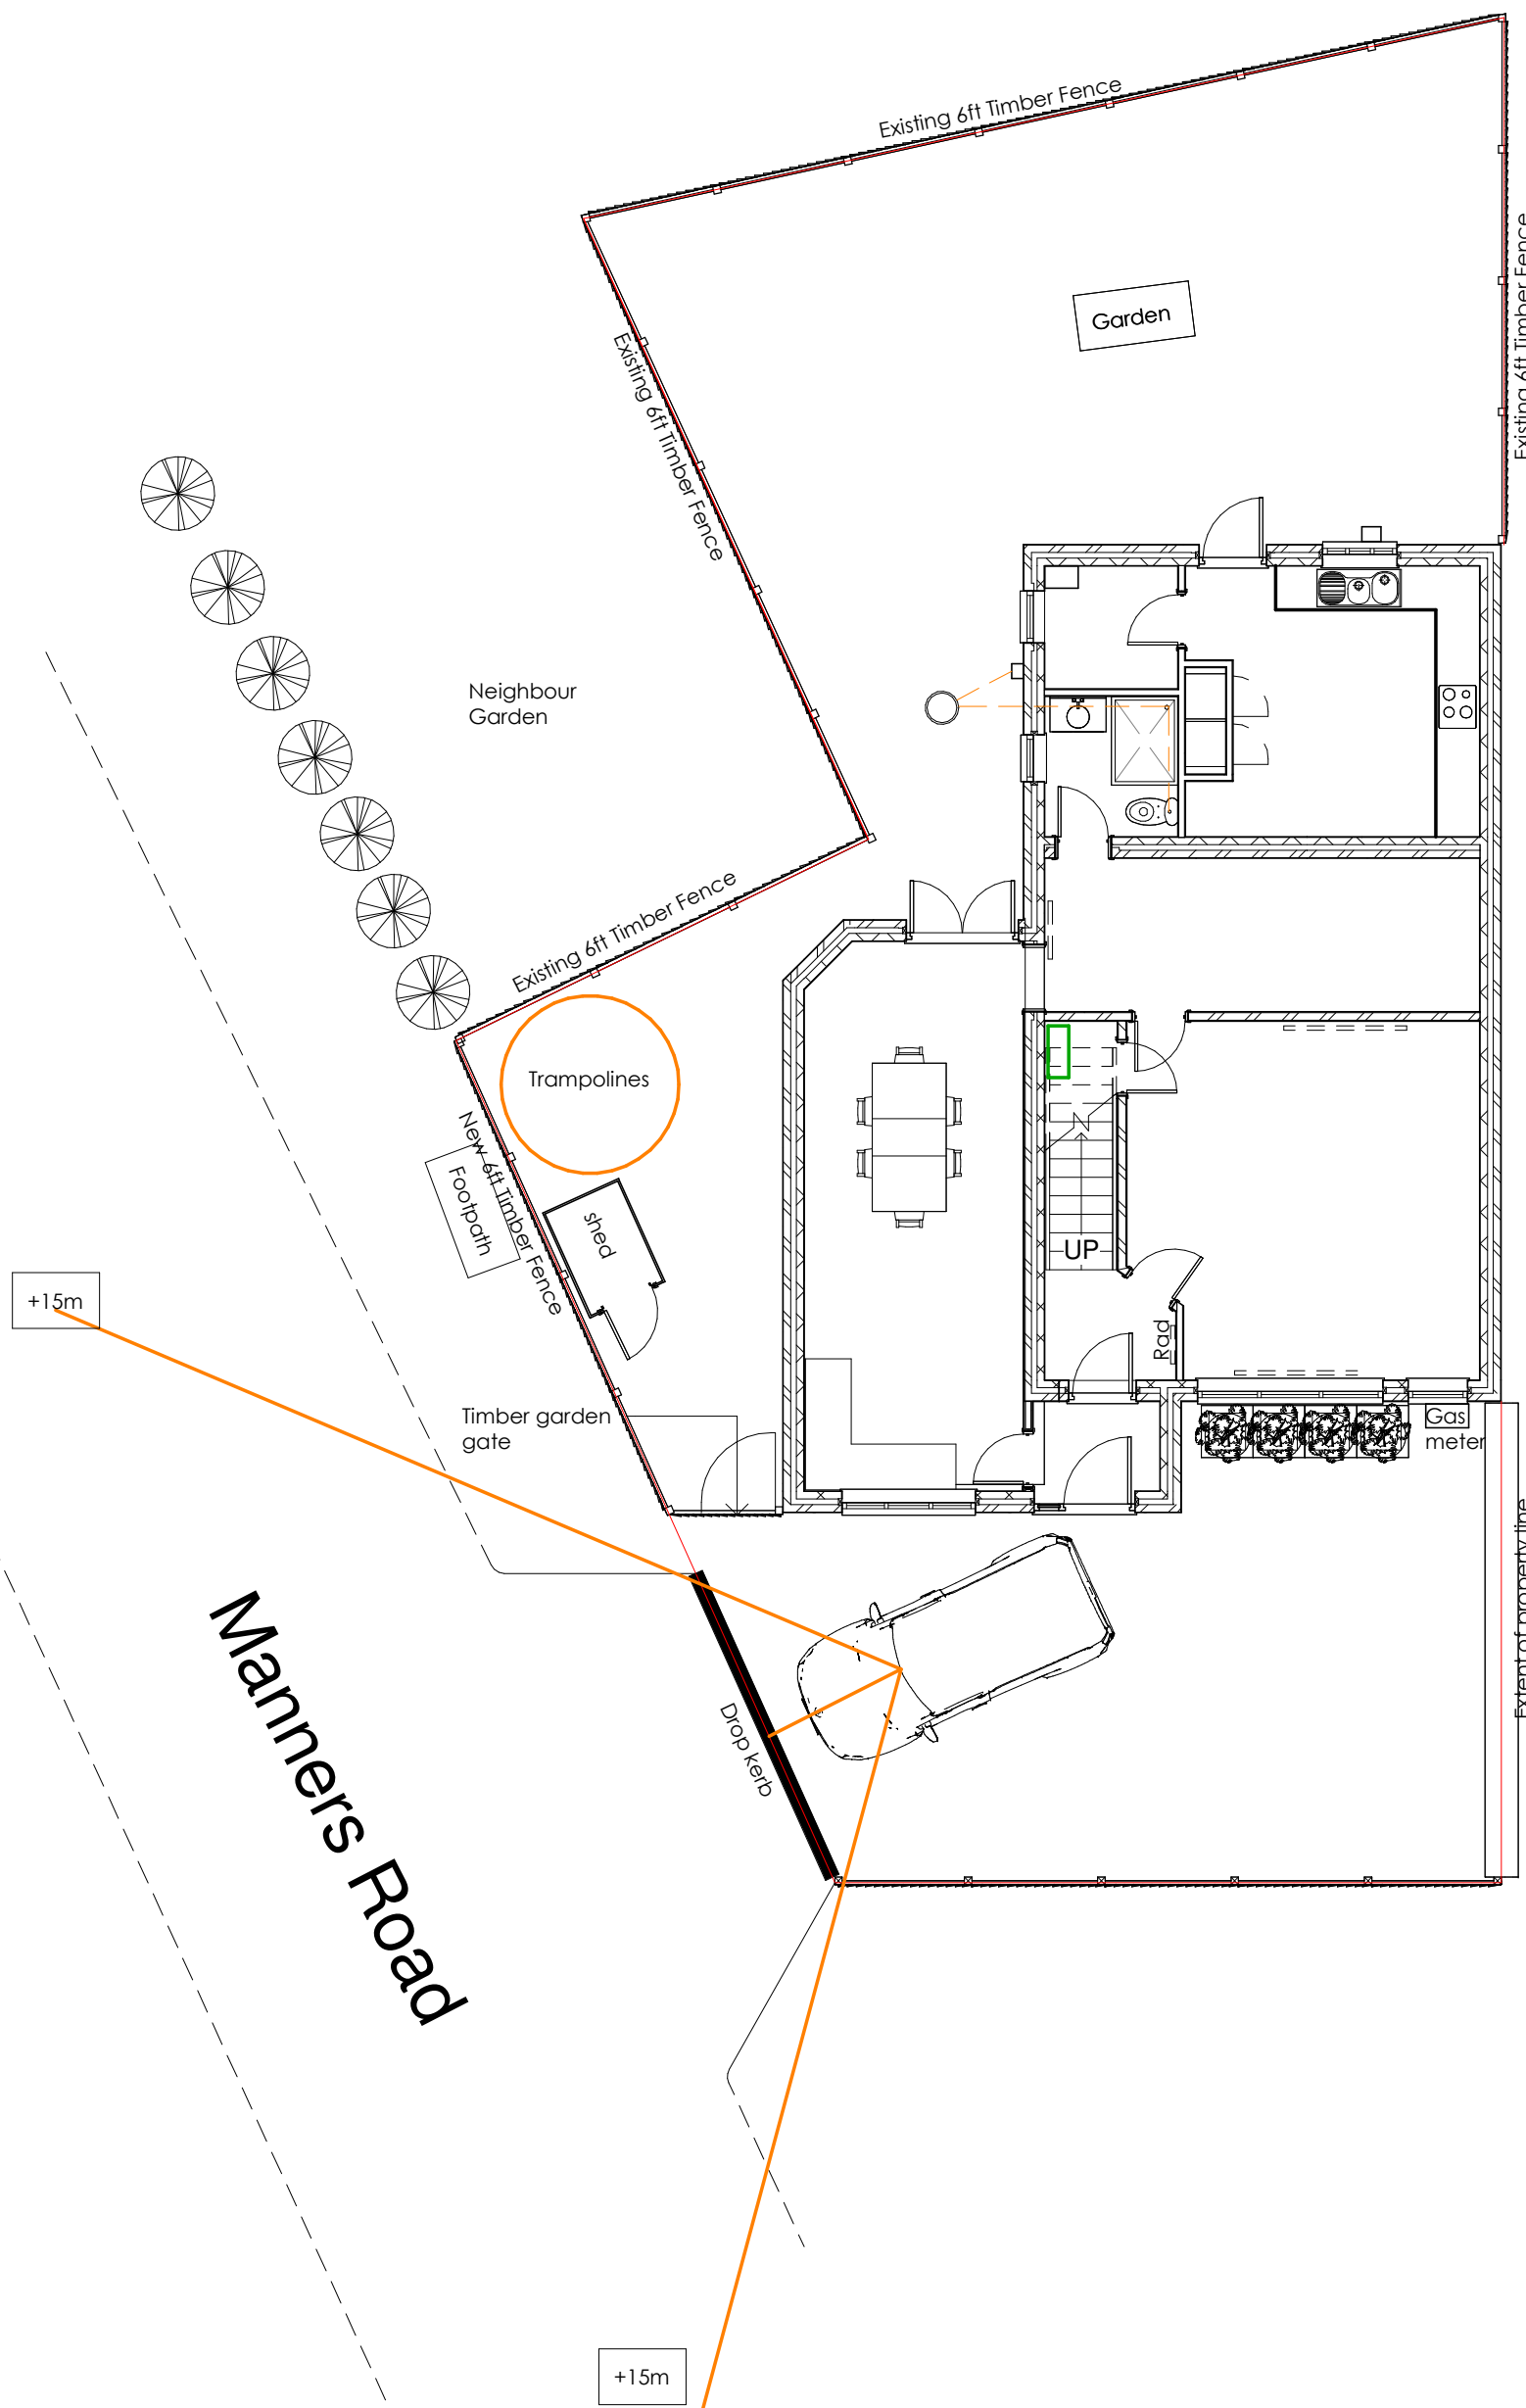

Proposed Ground Floor
1 : 100

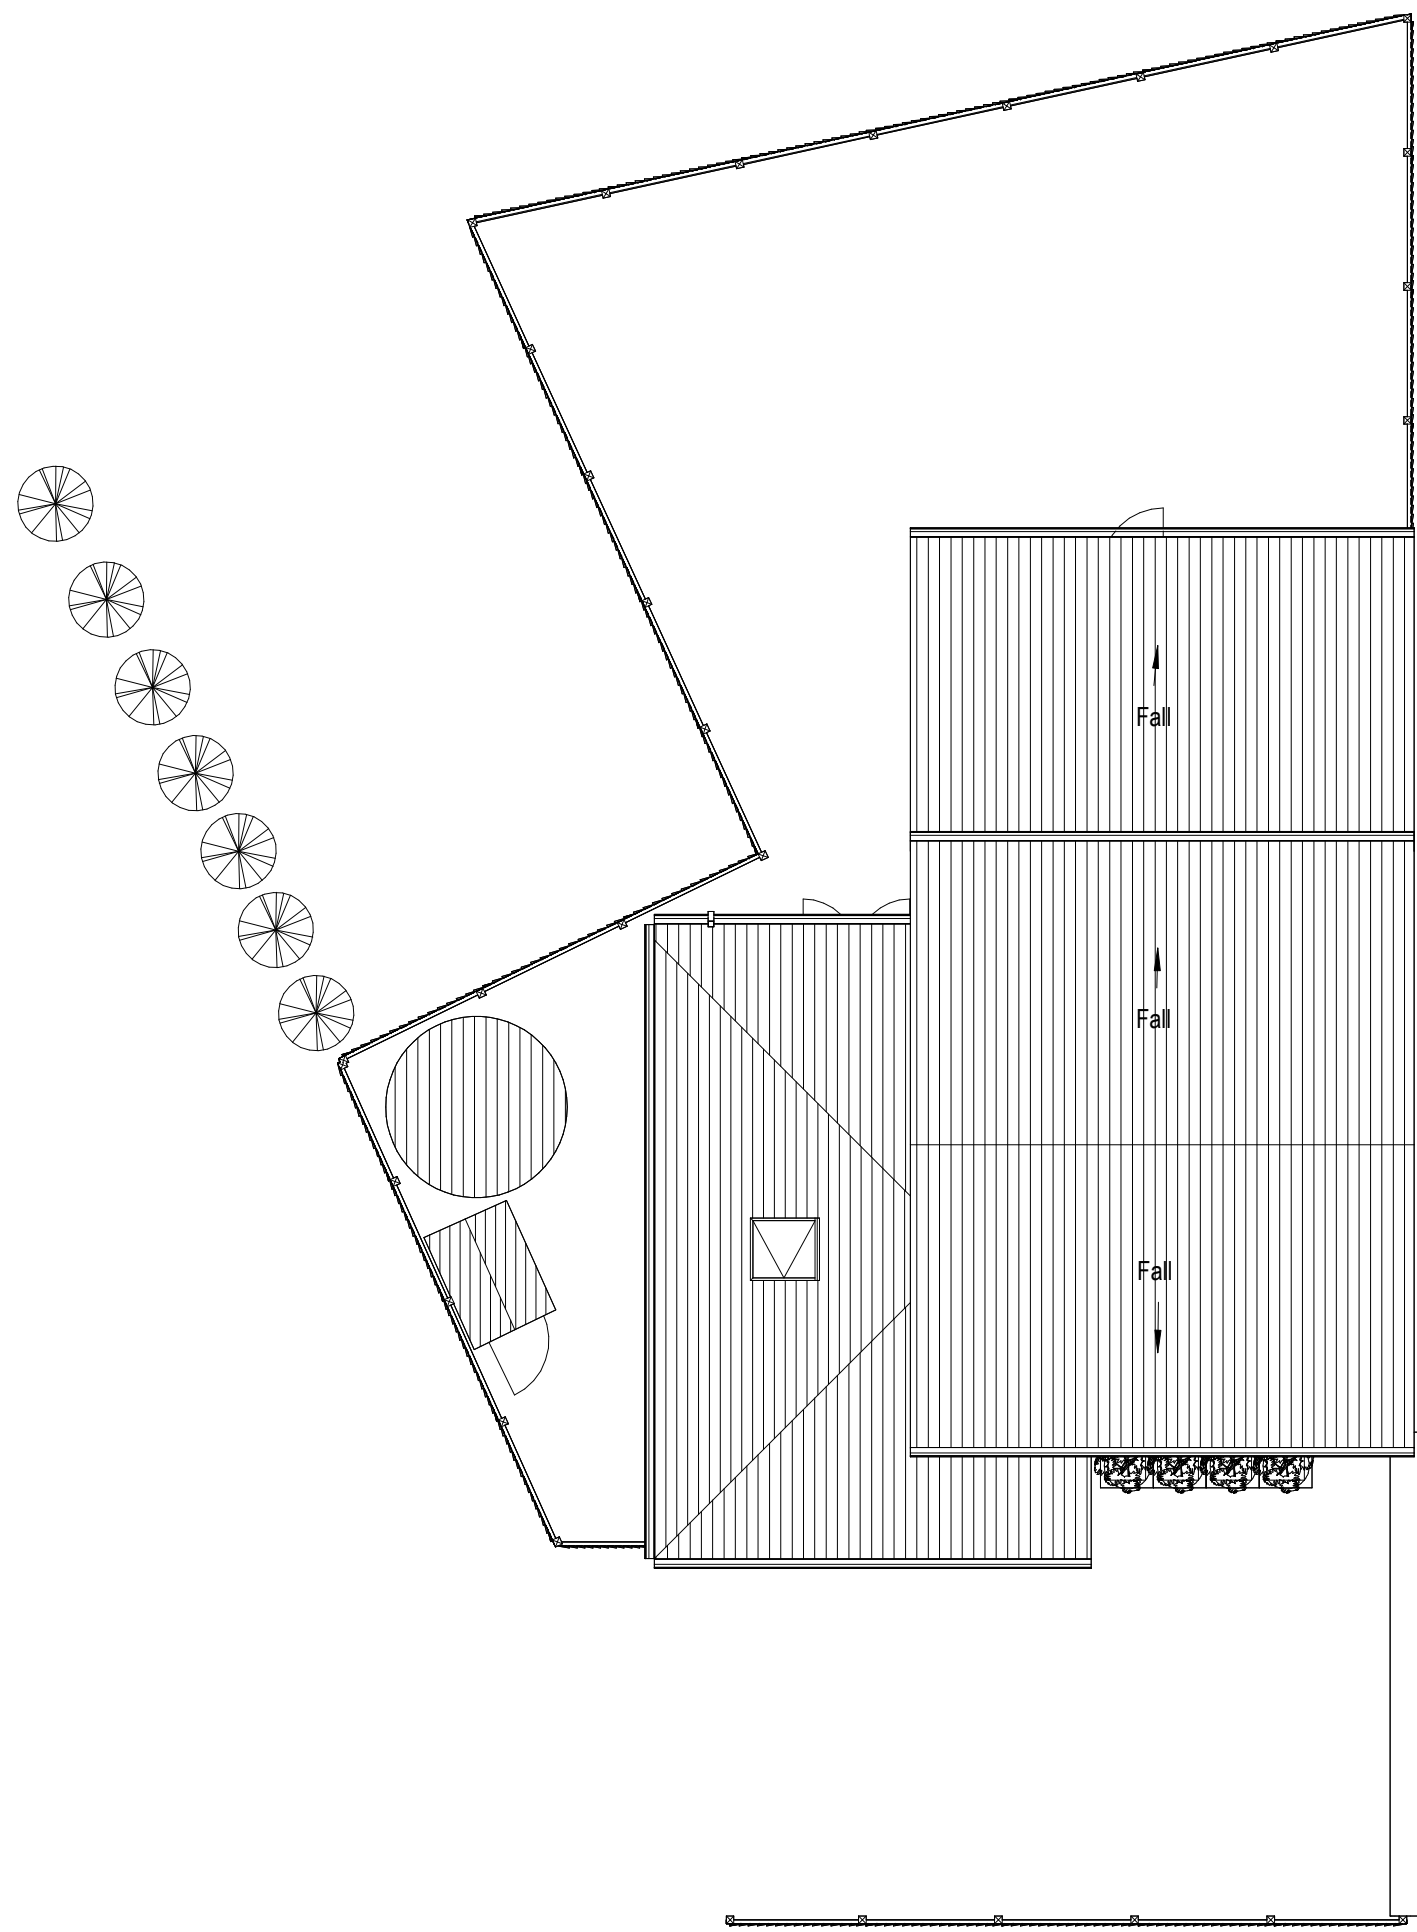

Proposed Roof Layout
1 : 100