

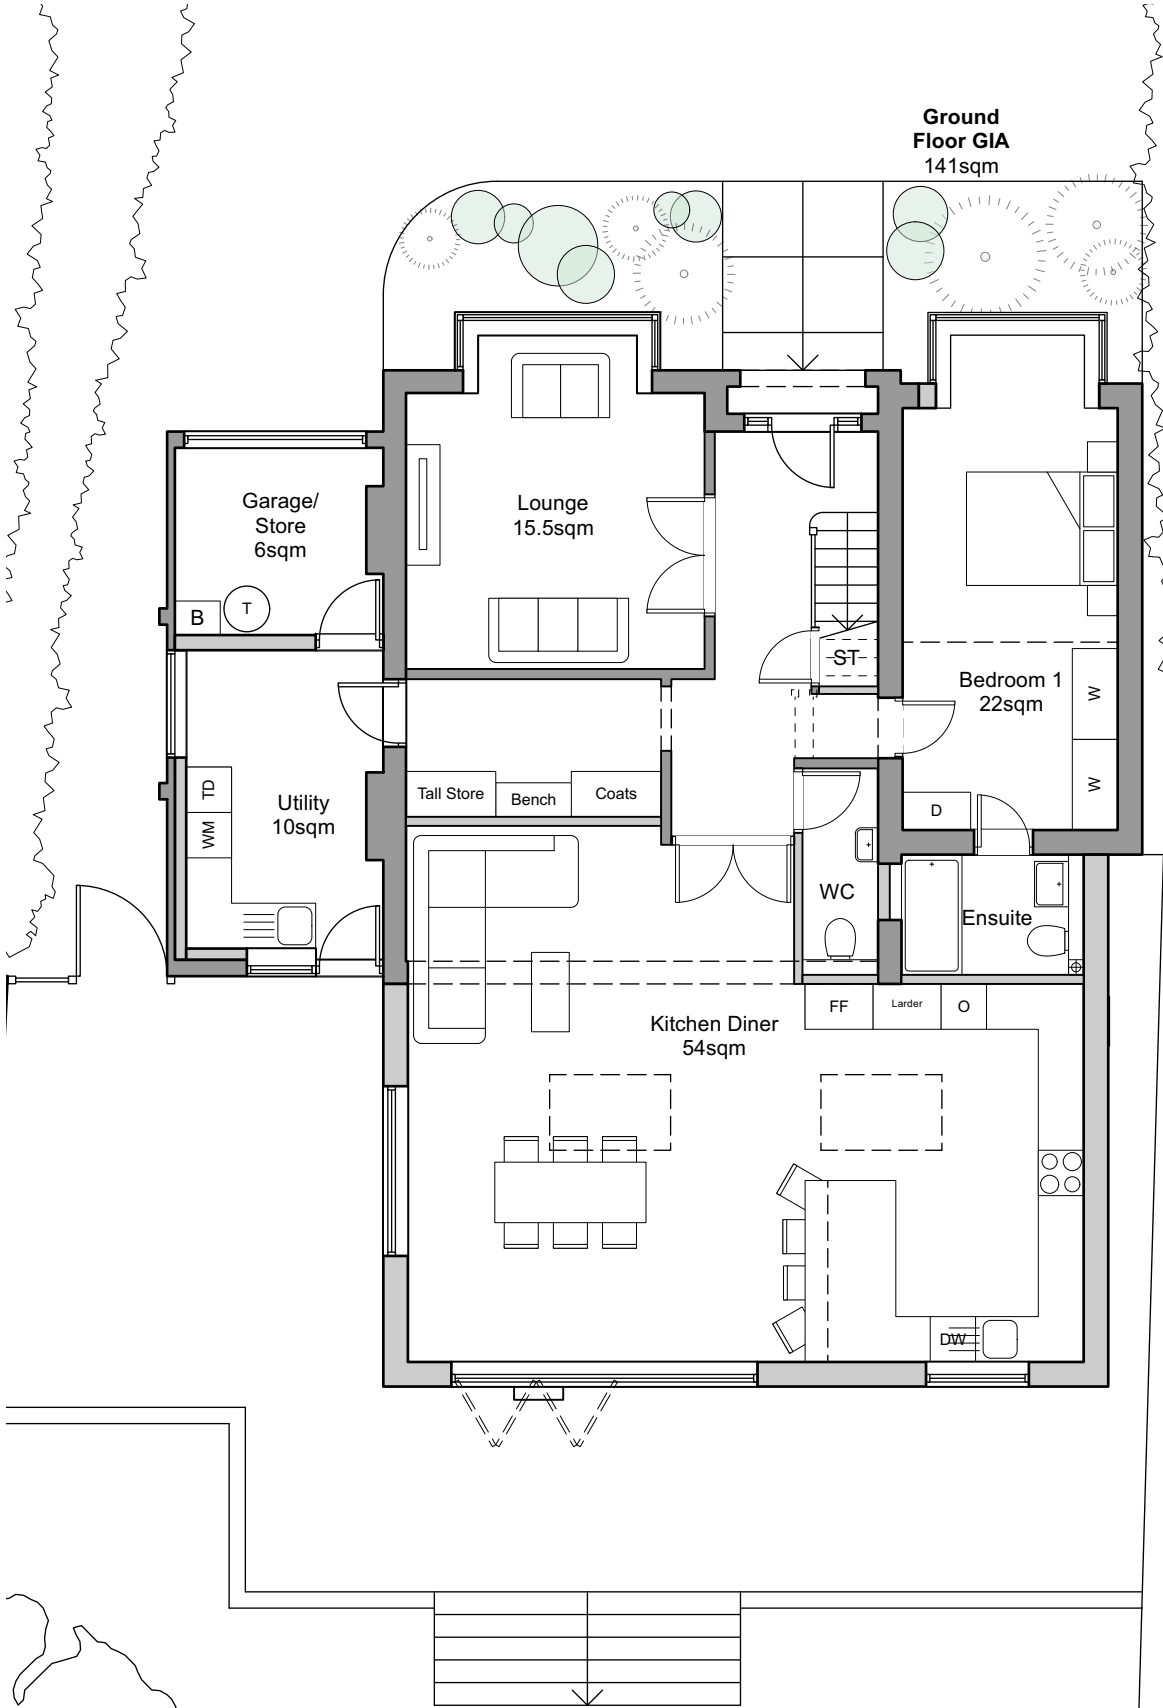


All dimensions are to be checked on site before work commences.
Figured dimensions to be taken in preference to scaled dimensions.
If in doubt please ask.
© Copyright reserved.

 

Proposed Ground Floor Plan

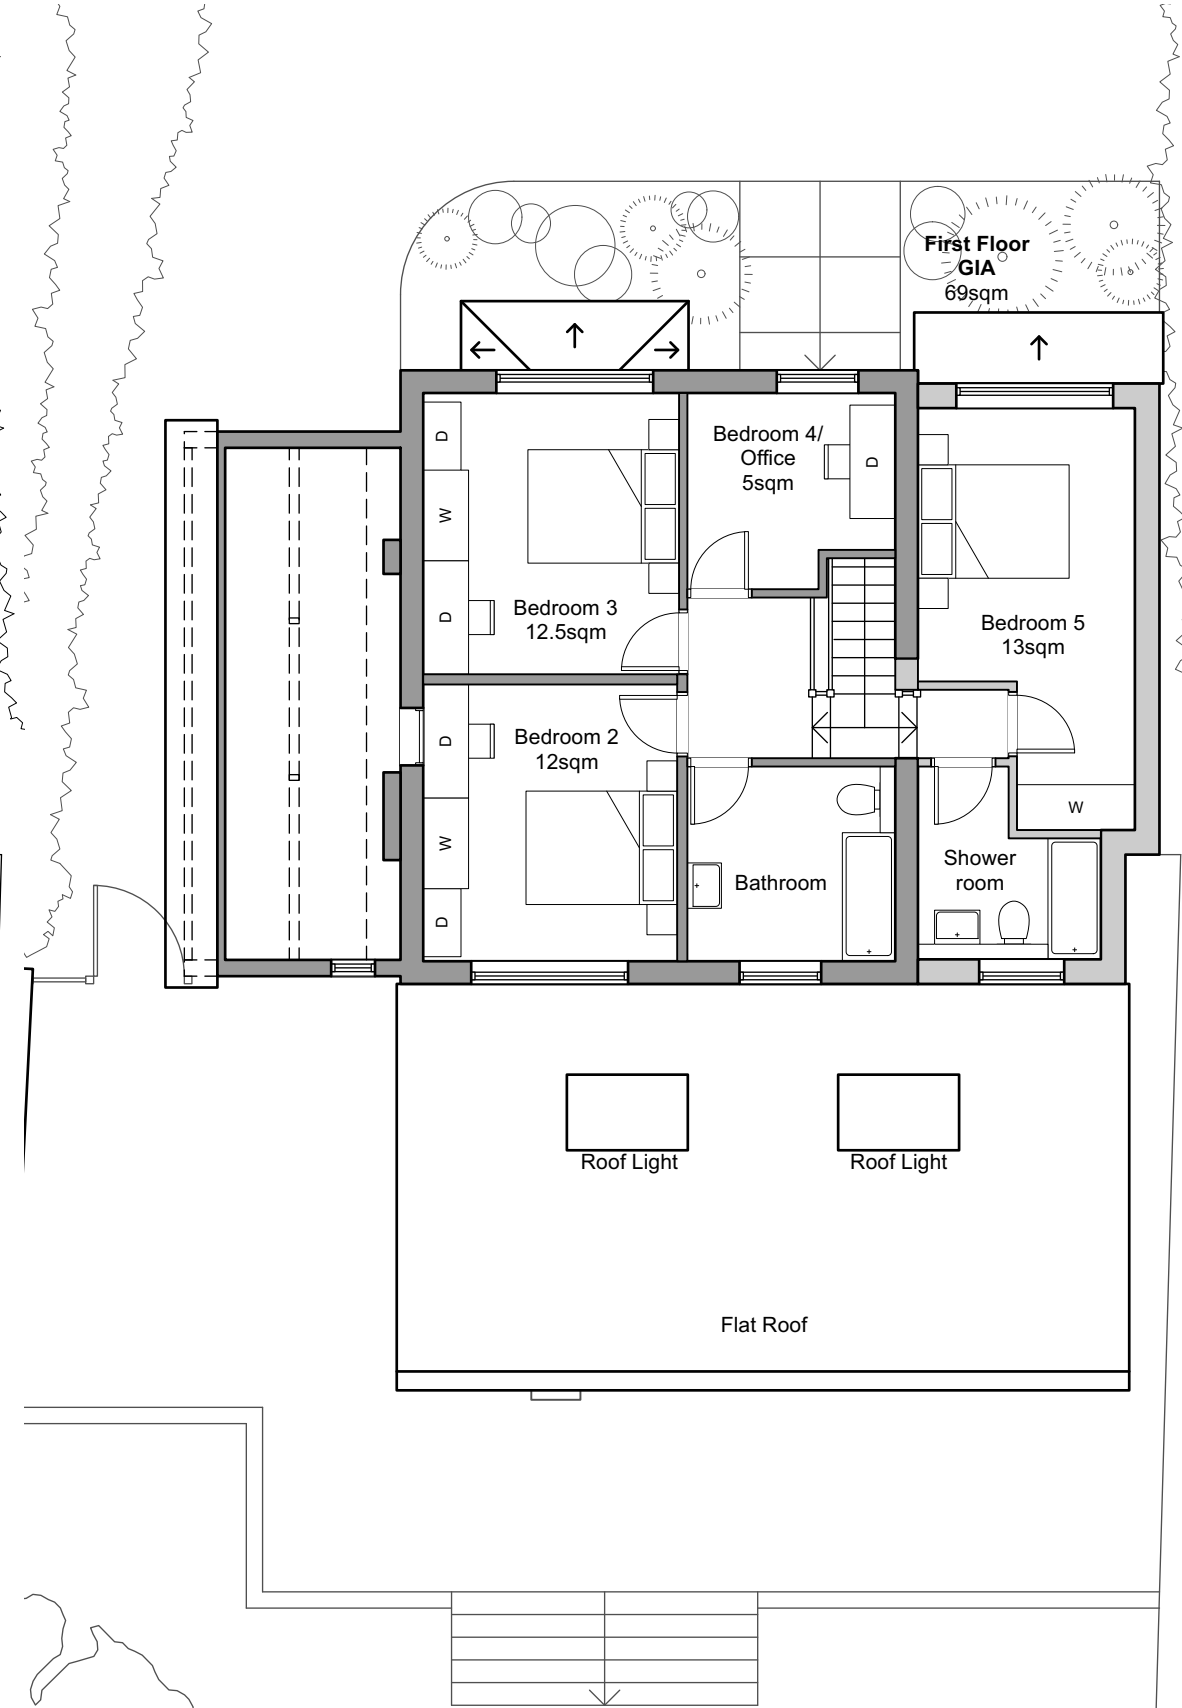

Proposed First Floor Plan

P3		Updated for planning		24/11/25		LN	
Rev		Notes		Date		Initial	
Status							
Planning							
HOLTHAM+NEWMAN							
ARCHITECTS							
The Old Dairy, 282A Hyde End Road, Spencers Wood, Reading, Berkshire RG7 1DN				T: 07971 316497 E: hello@hnarchitects.co.uk			
Project:							
100 London Road							
Ruscombe							
RG10 9HH							
Client							
Mr and Mrs Young							
Drawing Title:							
Proposed Floor Plans 1							
Scale:		1:100 @A3		Dwg. No.:		Rev.:	
Drawn by:		LN		2520 - P100		P3	
Date:		July 2025					