

All dimensions are to be checked on site before work commences.
Figured dimensions to be taken in preference to scaled dimensions.
If in doubt please ask.
© Copyright reserved.

0m

1m

2m

3m

4m

5m

6m

1:100 Scale Bar




Proposed Front Elevation



Proposed Side 1 Elevation



Proposed Rear Elevation

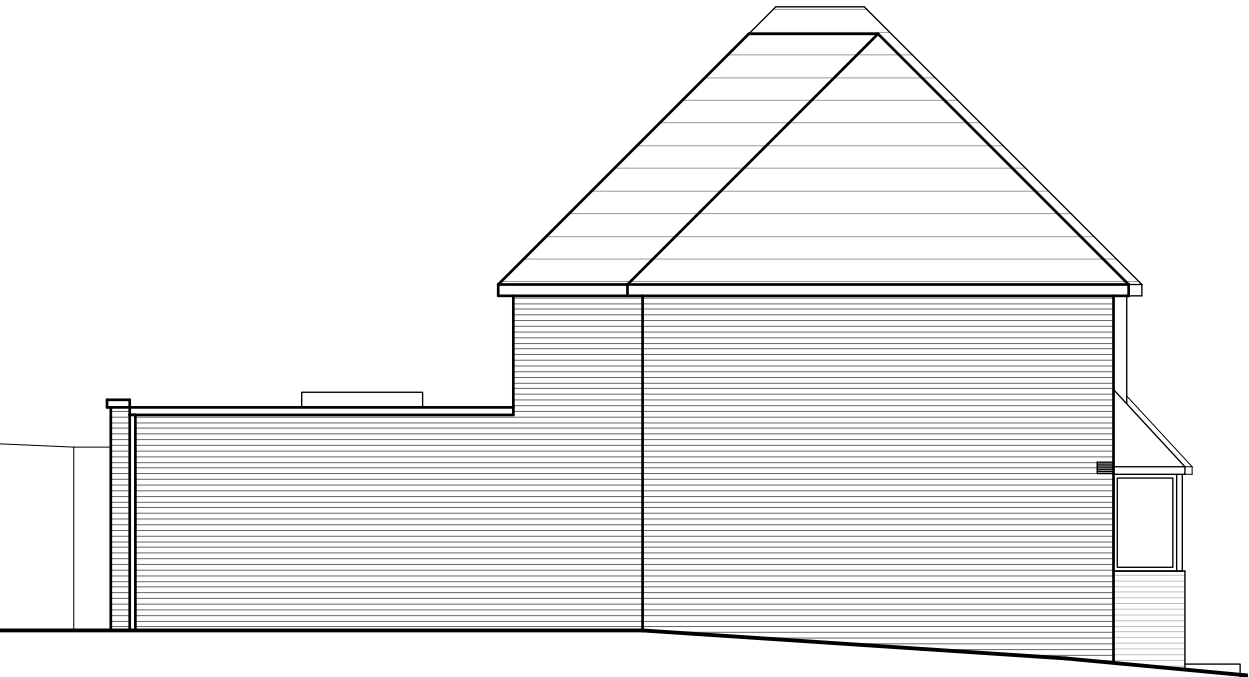

Proposed Side 2 Elevation

P3		Updated for planning		24/11/25		LN	
Rev		Notes		Date		Initial	
Status							
Planning							
HOLTHAM+NEWMAN ARCHITECTS The Old Dairy, 282A Hyde End Road, Spencers Wood, Reading, Berkshire RG7 1DN T: 07971 316497 E: hello@hnarchitects.co.uk 							
Project:							
100 London Road							
Ruscombe							
RG10 9HH							
Client							
Mr and Mrs Young							
Drawing Title:							
Proposed Elevations							
Scale: 1:100 @A3							
Dwg. No.:				Rev.:			
2520 - P200				P3			
Drawn by: LN							
Date: Aug 2025							