


EXISTING: WEST ELEVATION

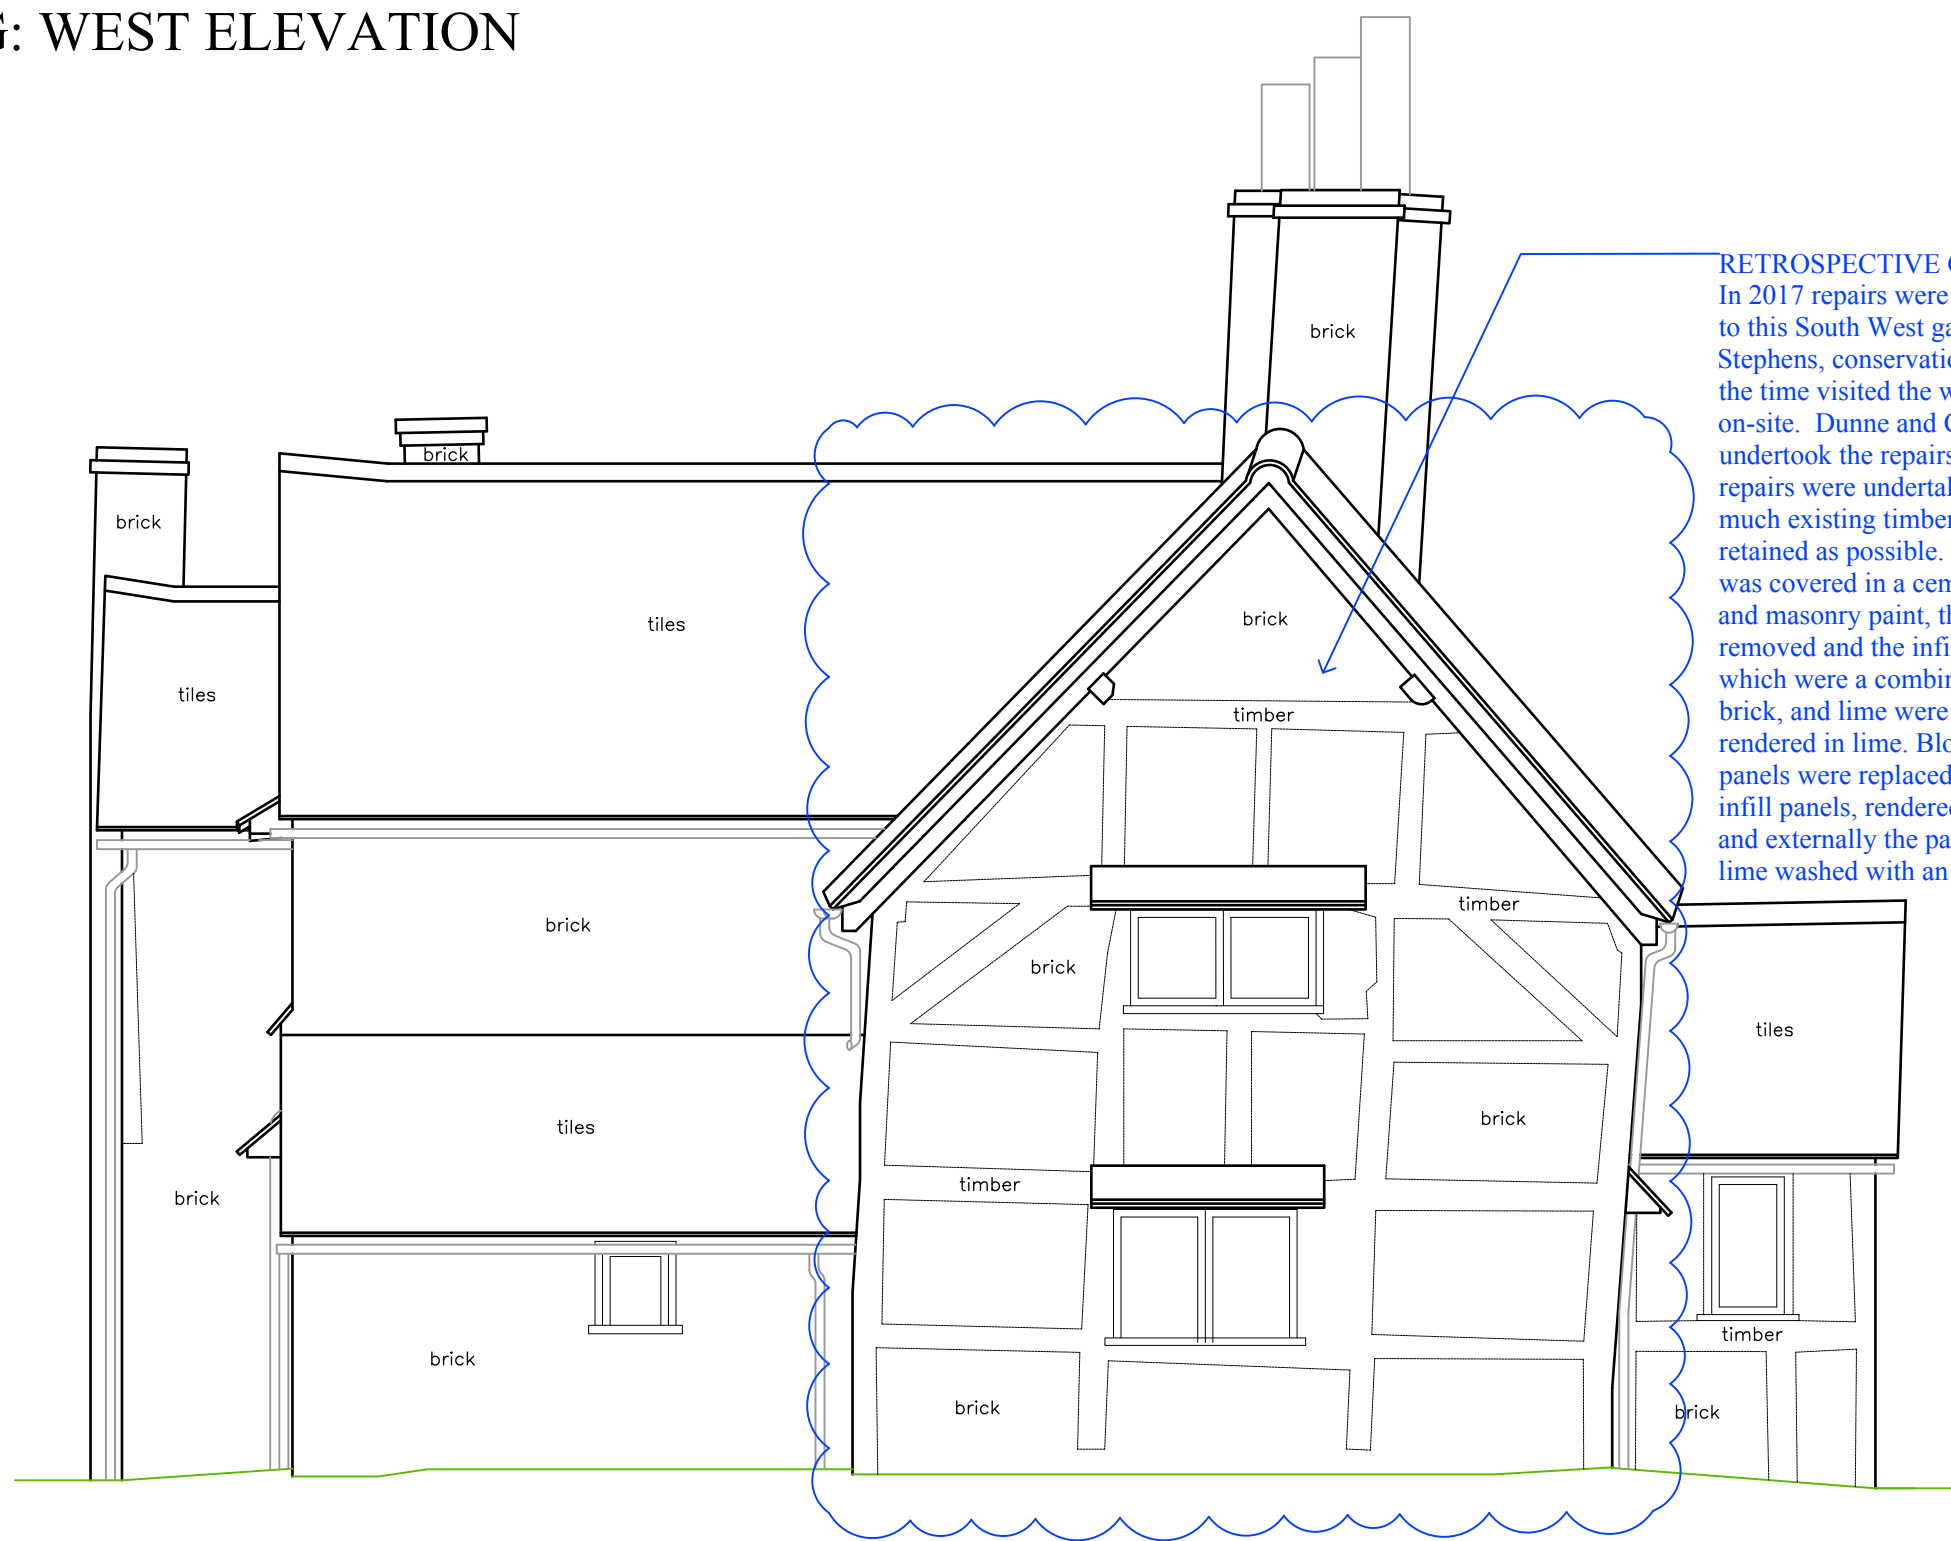

RETROSPECTIVE CONSENT:
In 2017 repairs were undertaken to this South West gable. Giles Stephens, conservation officer at the time visited the works whilst on-site. Dunne and Co. undertook the repairs. Timber repairs were undertaken, with as much existing timber being retained as possible. The gable was covered in a cement render and masonry paint, this was removed and the infill panels which were a combination of brick, and lime were repaired and rendered in lime. Block work panels were replaced with brick infill panels, rendered with lime and externally the panels were lime washed with an ochre tint.

NOTES:

1	Retrospective	LW	16.03.26
REV.	DESCRIPTION	BY	DATE

This is a CAD Drawing
No responsibility is taken for any dimensions obtained by measuring or scaling from this drawing and no reliance may be placed on such dimensions. If no dimensions are given, it is the responsibility of the recipient to ascertain the dimension. The sizing of all structural and service elements must always be checked against the relevant consultants drawings.
COPYRIGHT RESERVED
Copying or reproduction of this drawing or electronic data without the written consent of Liberty Watts is not permitted.

Liberty Rose Architects 
Chartered Architects | Conservation | Historic Buildings

BELLA VISTA,
CITY ROAD,
RADNAGE,
HIGH WYCOMBE,
BUCKS,
HP14 4DW

T:07837005192
E:libby.watts@gmail.com
W:www.libertyrosedesign.co.uk

DRAWN:	LW	CHECKED:
--------	----	----------

CLIENT:	Rainier and Rosalind		
PROJECT:	18 Primrose lane, Wokingham		
	RG41 5UR		
TITLE:	West Elevation		
	Existing		
ISSUE:	Client		
SCALE:	1:50 @ A3		
DATE:	January 2023		
DWG NO.:	1060-08	R:	1