



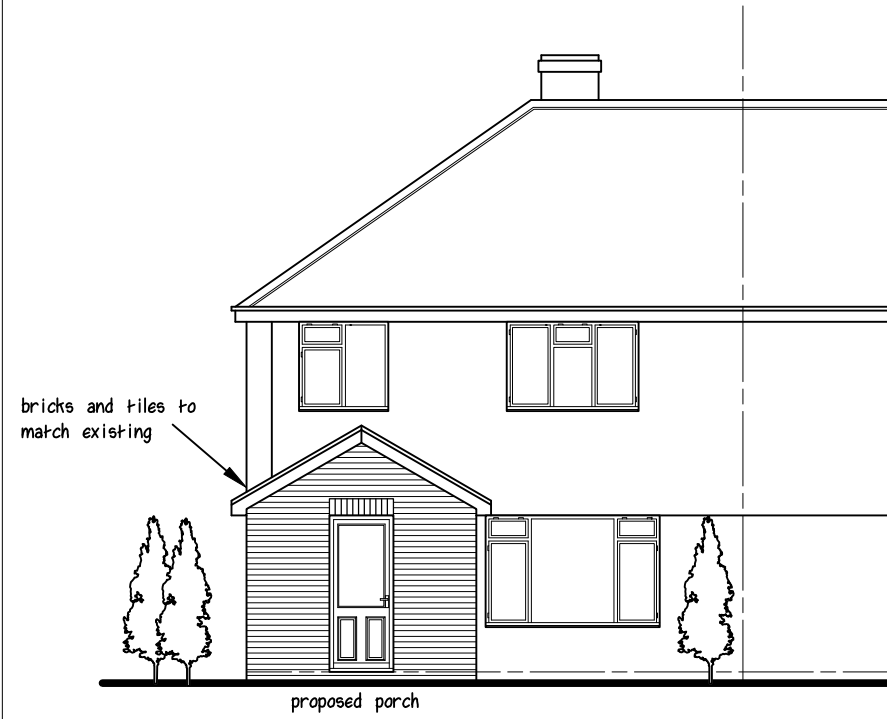


FRONT ELEVATION

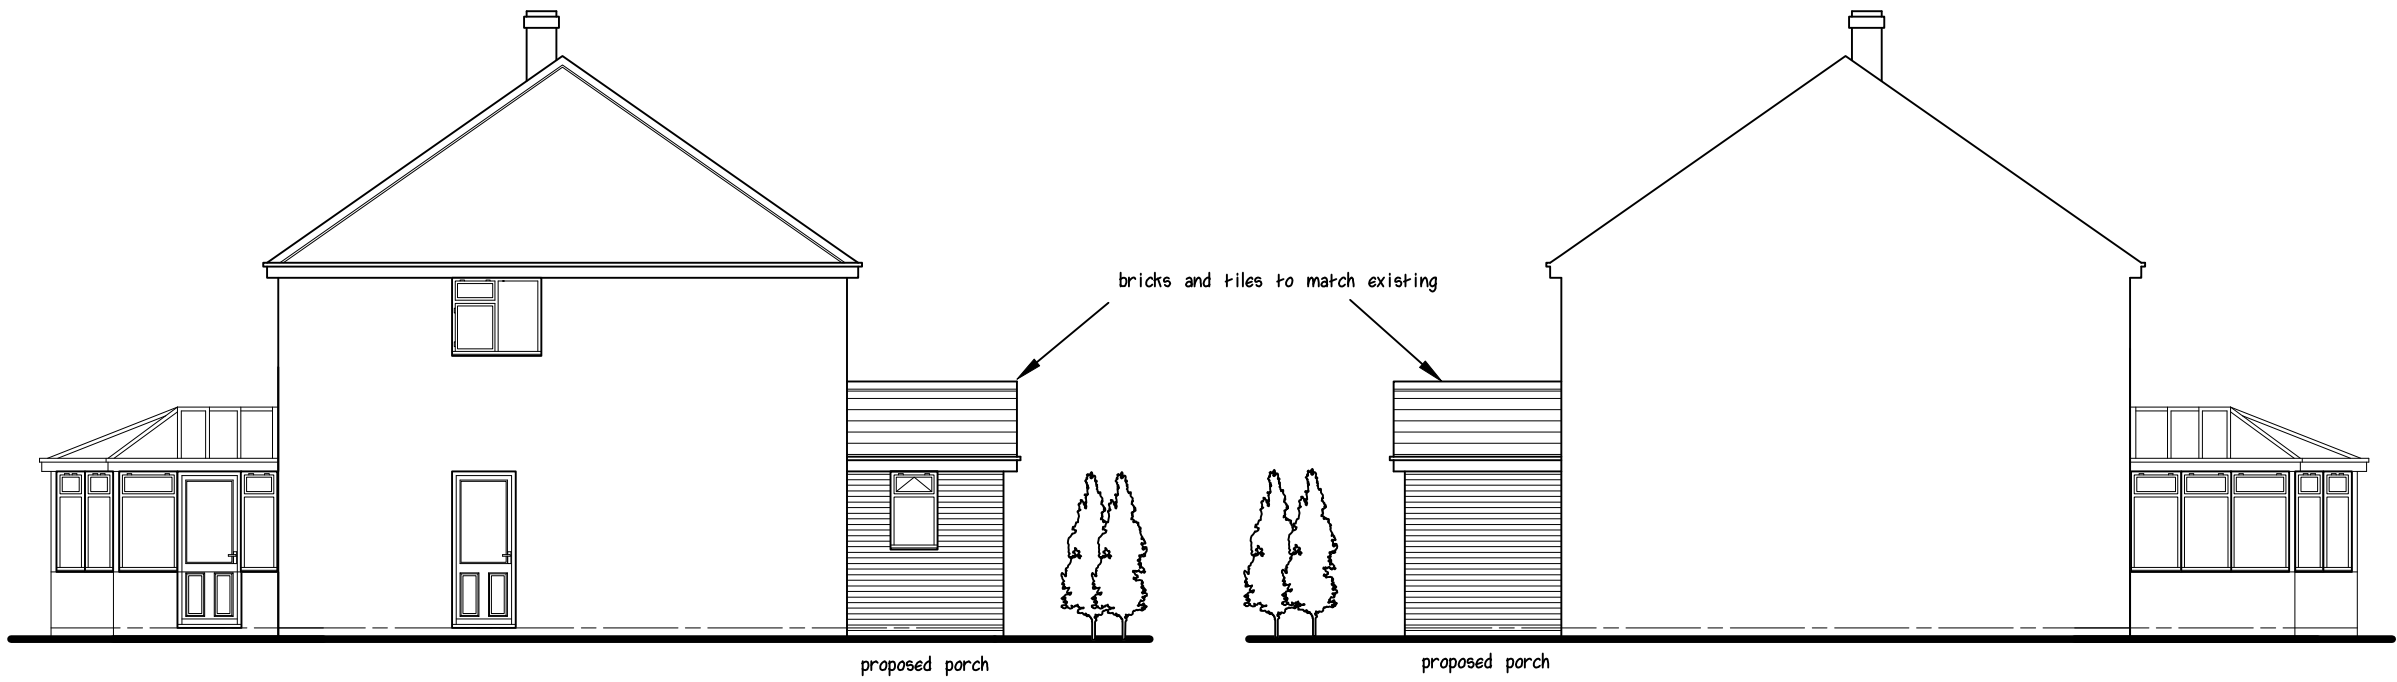


SIDE ELEVATION

SIDE ELEVATION

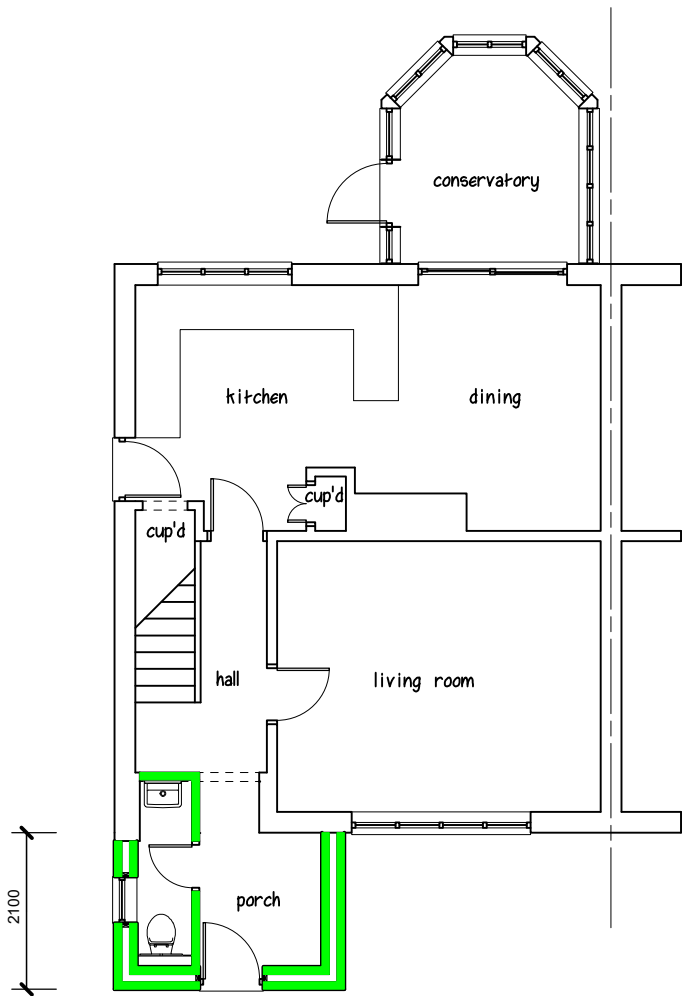

GROUND FLOOR PLAN

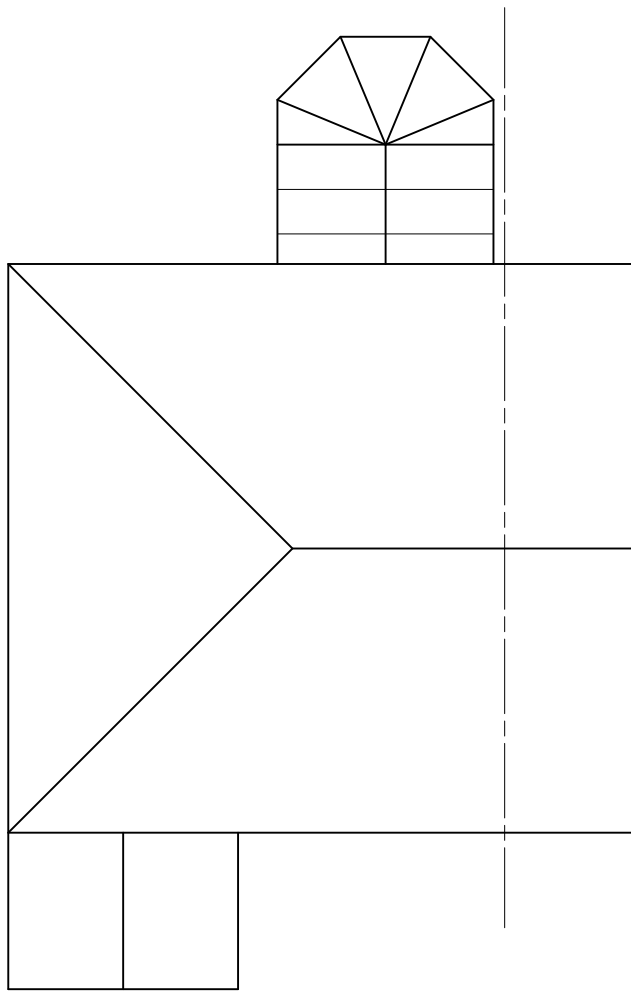

ROOF PLAN



NOTES:
All dimensions must be checked on site and not scaled from this drawing.

A	-	-
	Date	Revisions

©copyright

Client
-
Z. CHOPRA

Job Title
-
**9 CHERITON AVENUE
TWYFORD
BERKS
RG10 9DB**

Drawing Title
-
**PROPOSED PLANS
AND ELEVATIONS**

Scale
-
1:100 @ A2

Date
-
Drawn by
-

Drg No.
-
0310/24/02 rev A

Rev.
-