




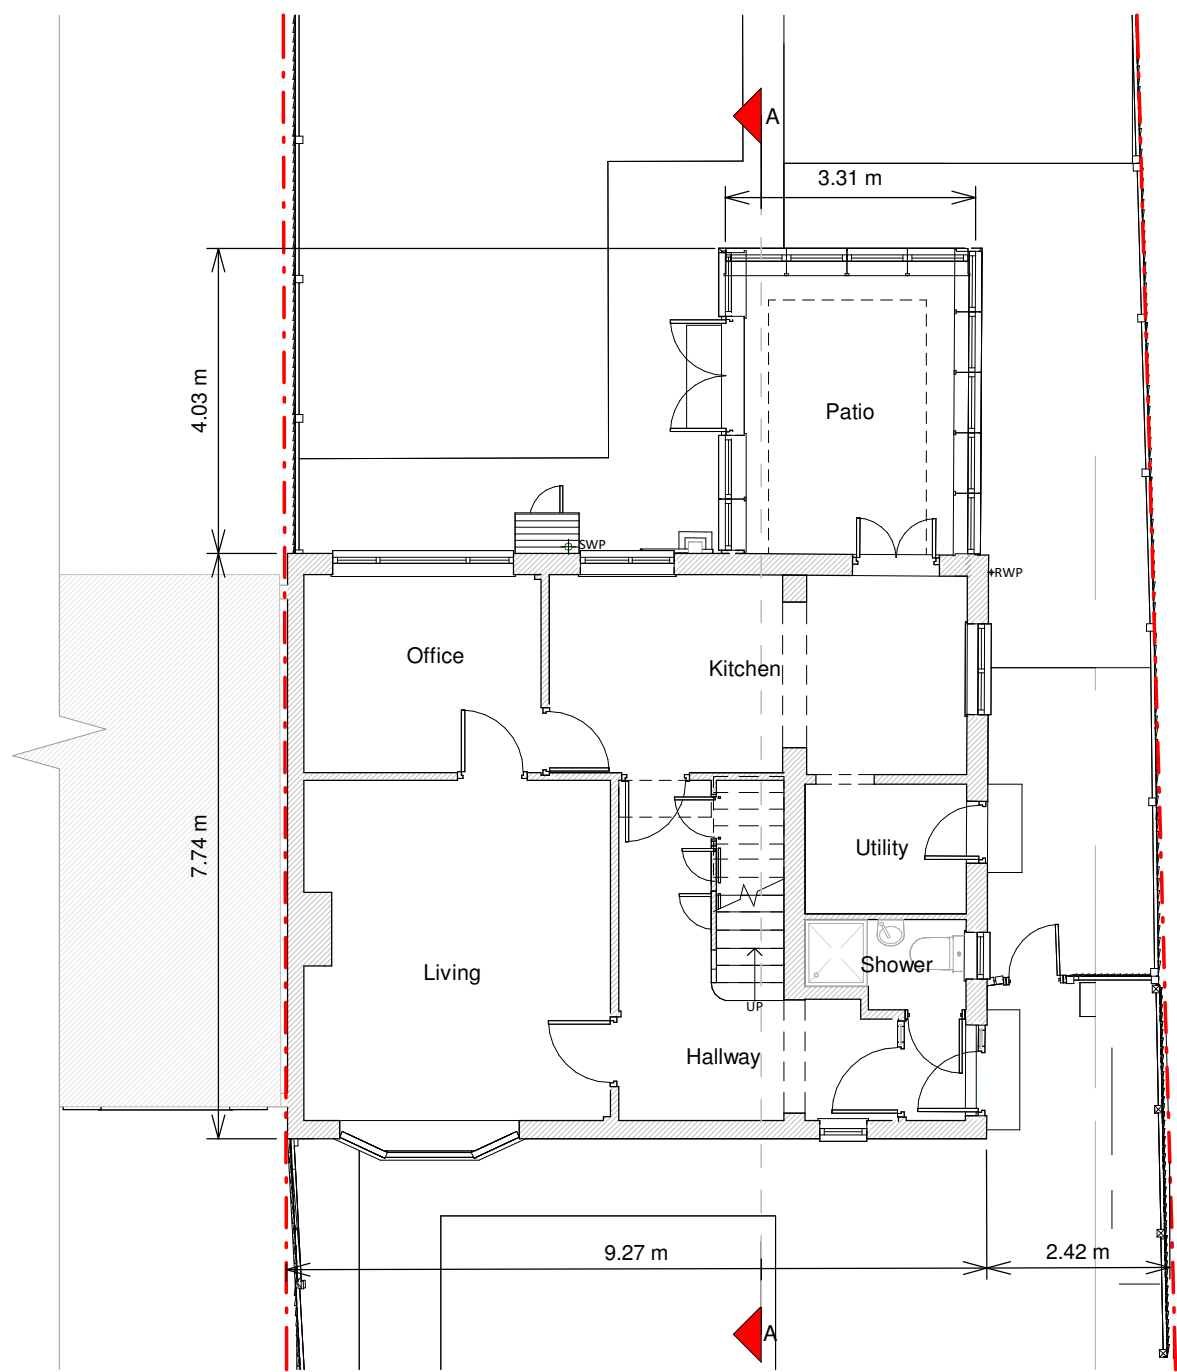

Ground Floor Plan

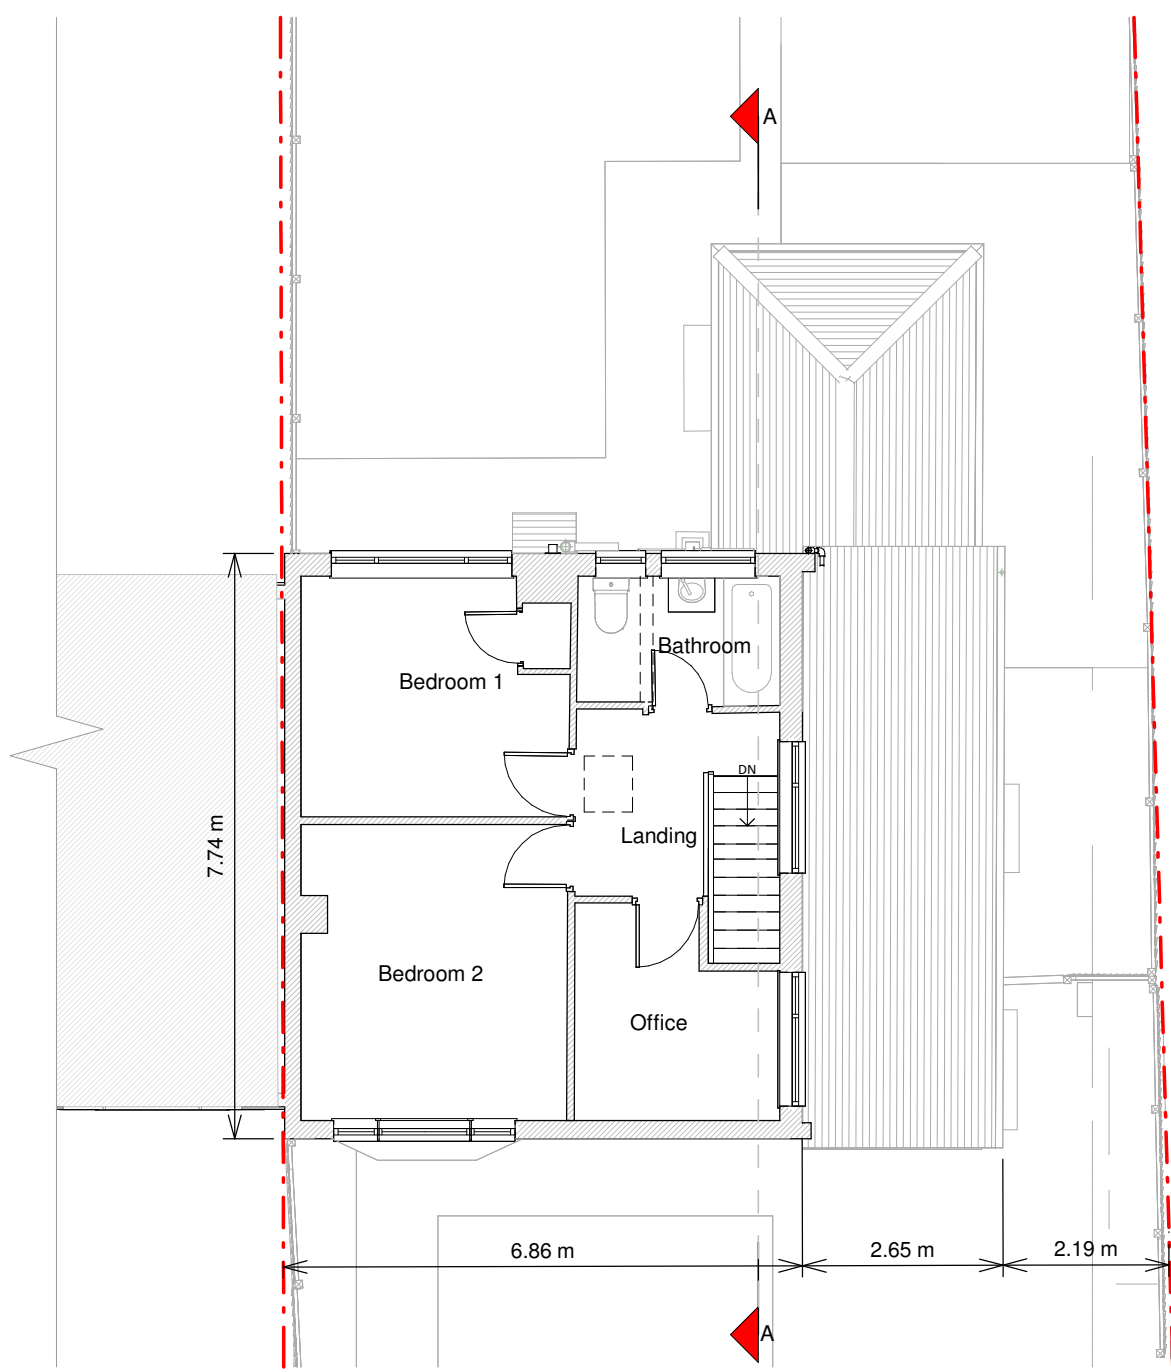

First Floor Plan

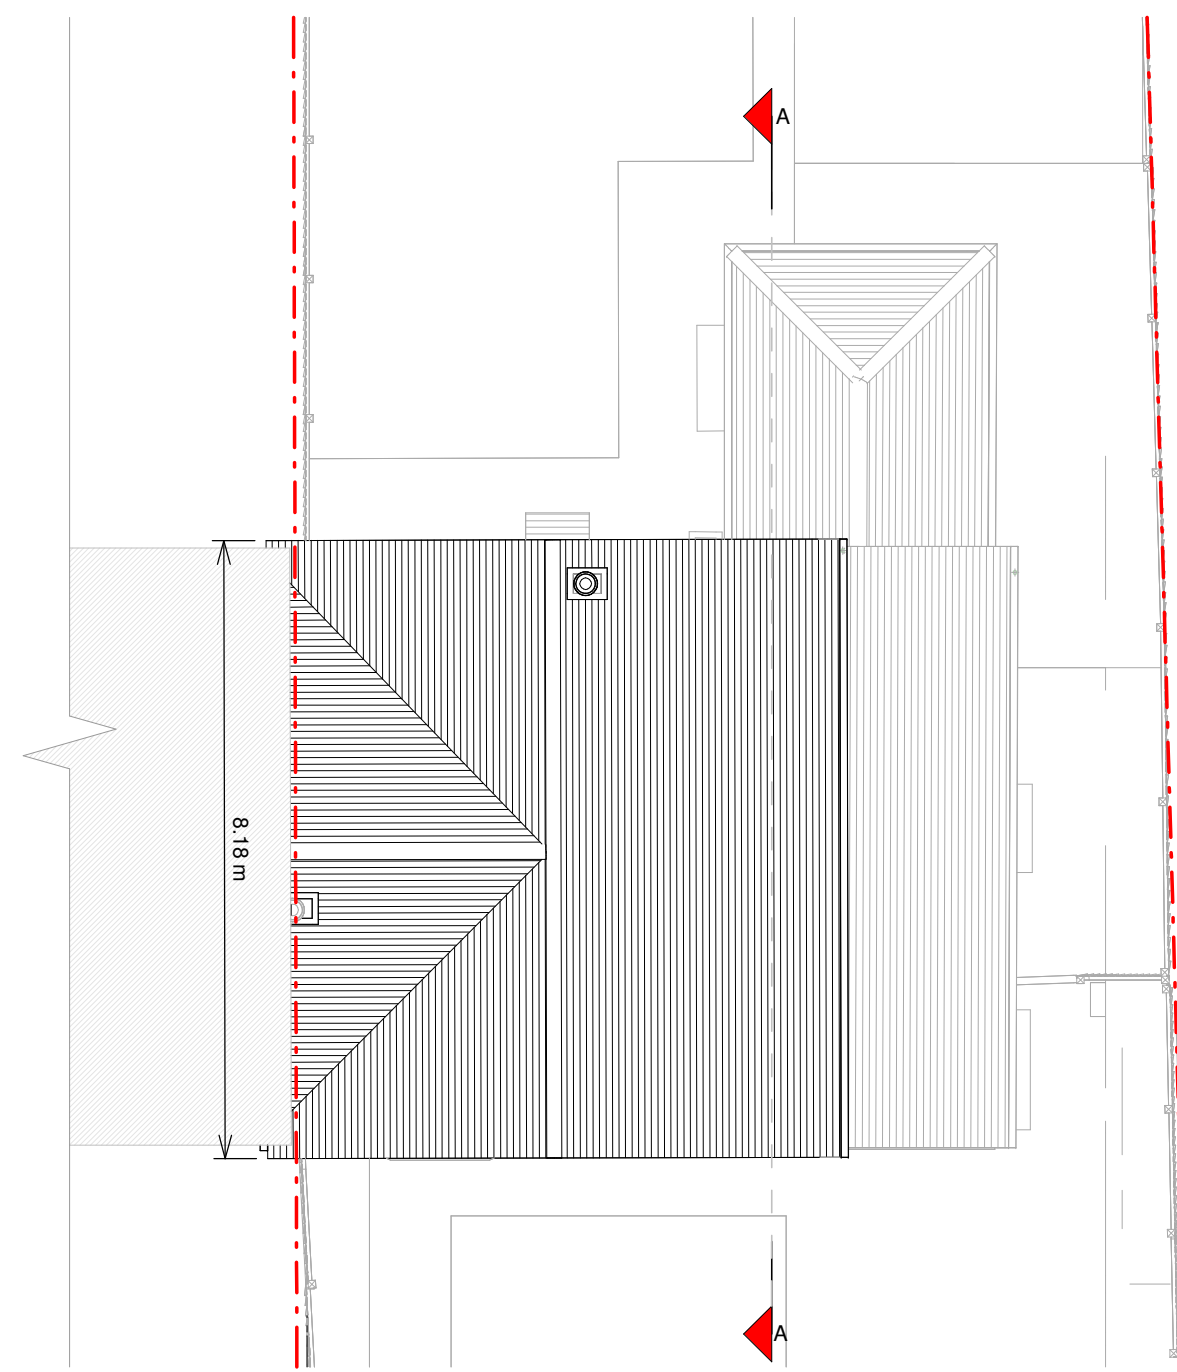


Roof Plan



Front Elevation




Left Side Elevation

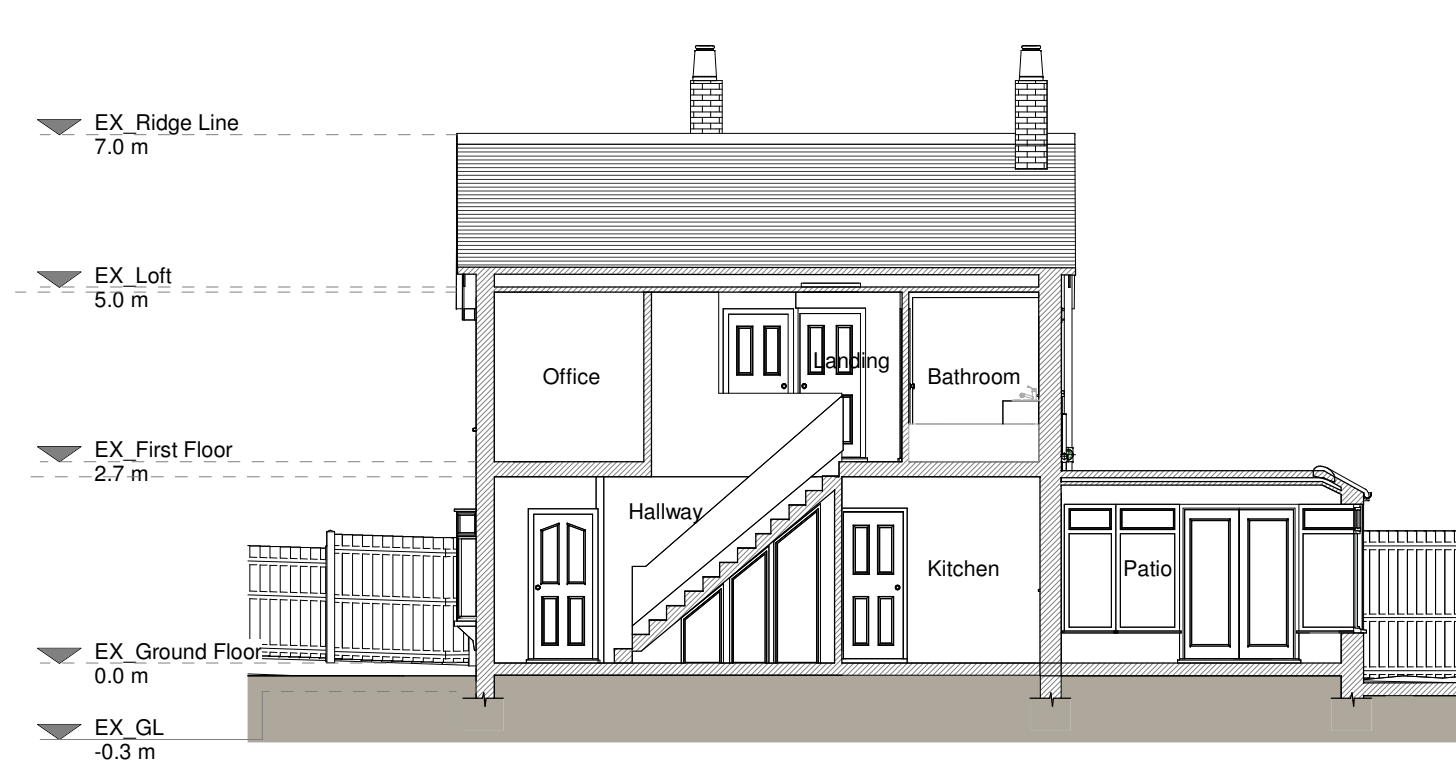


Section A - A



Rear Elevation

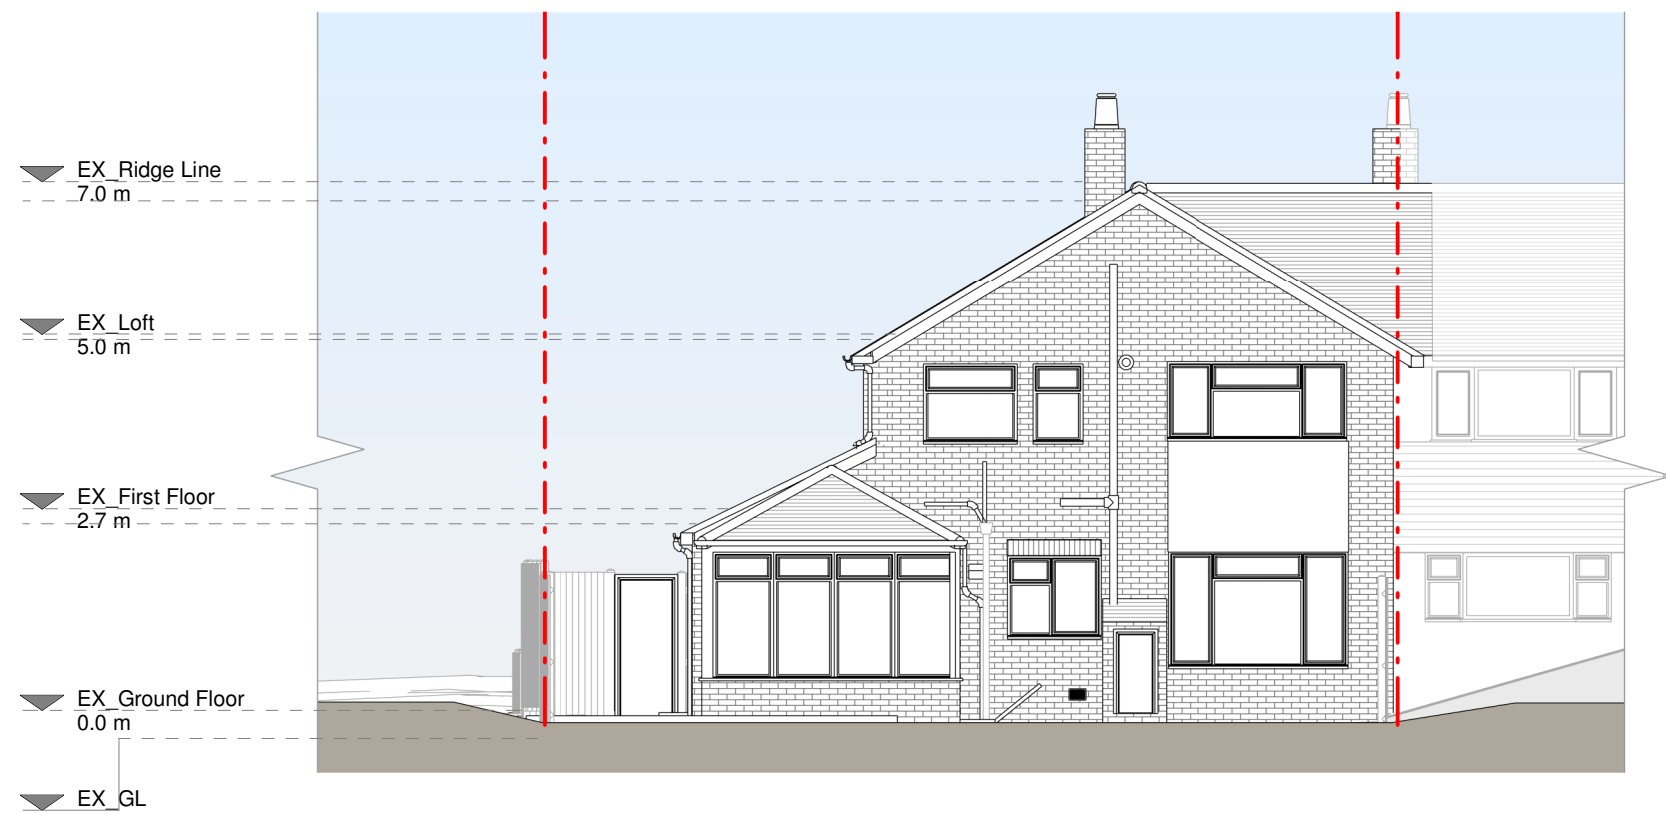

Right Side Elevation

 

Copyright in the design and this drawing is the property of RESI. Reproduction in whole or in part is forbidden without written sanction of RESI. This drawing must be read in conjunction with all other relevant documentation and drawings.

RESI accepts no liability for any expense, loss or damage of whatever nature and however arising from any variation which has not been referred to them and their approval obtained.

RESI do not advise using planning drawings for the construction stages. All dimensions to be cross-checked on-site prior to manufacture and construction. Any discrepancies to be reported to RESI immediately.

Existing Materials:

Brickwork / walls - Red brick walls, white painted render

Pitched roof - Concrete tiles

Windows - White uPVC framed windows

Doors - White painted timber frame glazed door, white uPVC frame glazed door

RWP / Gutters / Fascias - Black uPVC downpipes and guttering, cast iron downpipes, white uPVC fascias

KEY

- Existing walls
- Existing furniture
- Boundary line
- Level line
- 1.5m head height
- 1.8m head height

Revision		
Rev	Notes	Date
A	Planning Issue	02/04/2026

Job Title

Proposed ground floor rear extension, first floor side extension, facade alterations, floor plan redesign and all associated works at 19 Lowther Road

Drawing Status

Planning


Client

Priya Kunasekaran

Drawing Title


Existing Drawings

Scale	1:100 @ A1	Drawn	CS
Date	April 2026	Checked	DS
Drawing No.	8295668-1100	Rev	A

 

Resi do not advise using planning drawings for the construction stages. All dimensions to be cross-checked on-site prior to manufacture and construction. Any discrepancies to be reported to RESI immediately.

-  Existing walls
-  Proposed walls
-  Proposed furniture
-  Proposed staircase
-  Proposed windows
-  Proposed rooflight
-  Boundary line
-  Proposed beam
-  Proposed drainage
-  Existing removed
-  1.5m head height
-  1.8m head height

 

Drawing Title

Proposed Drawings

Scale 1 : 100 @ A1	Drawn DS
Date April 2026	Checked DS
Drawing No. R295668-3100	Rev A

