


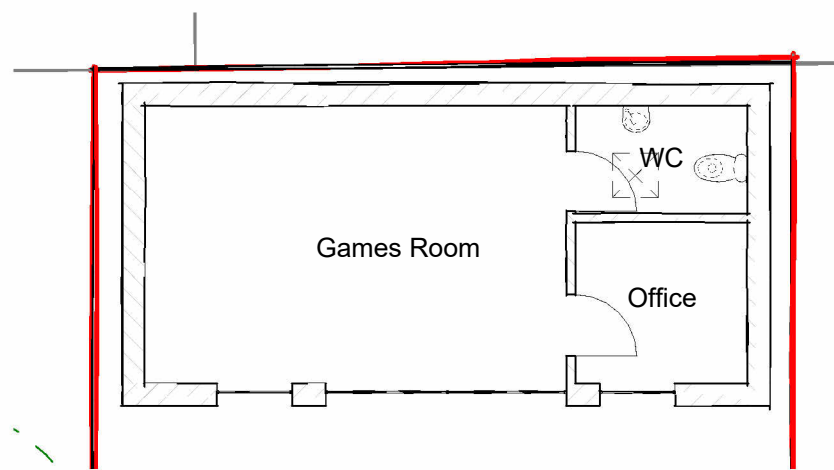
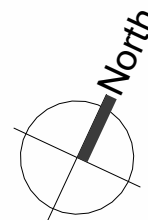


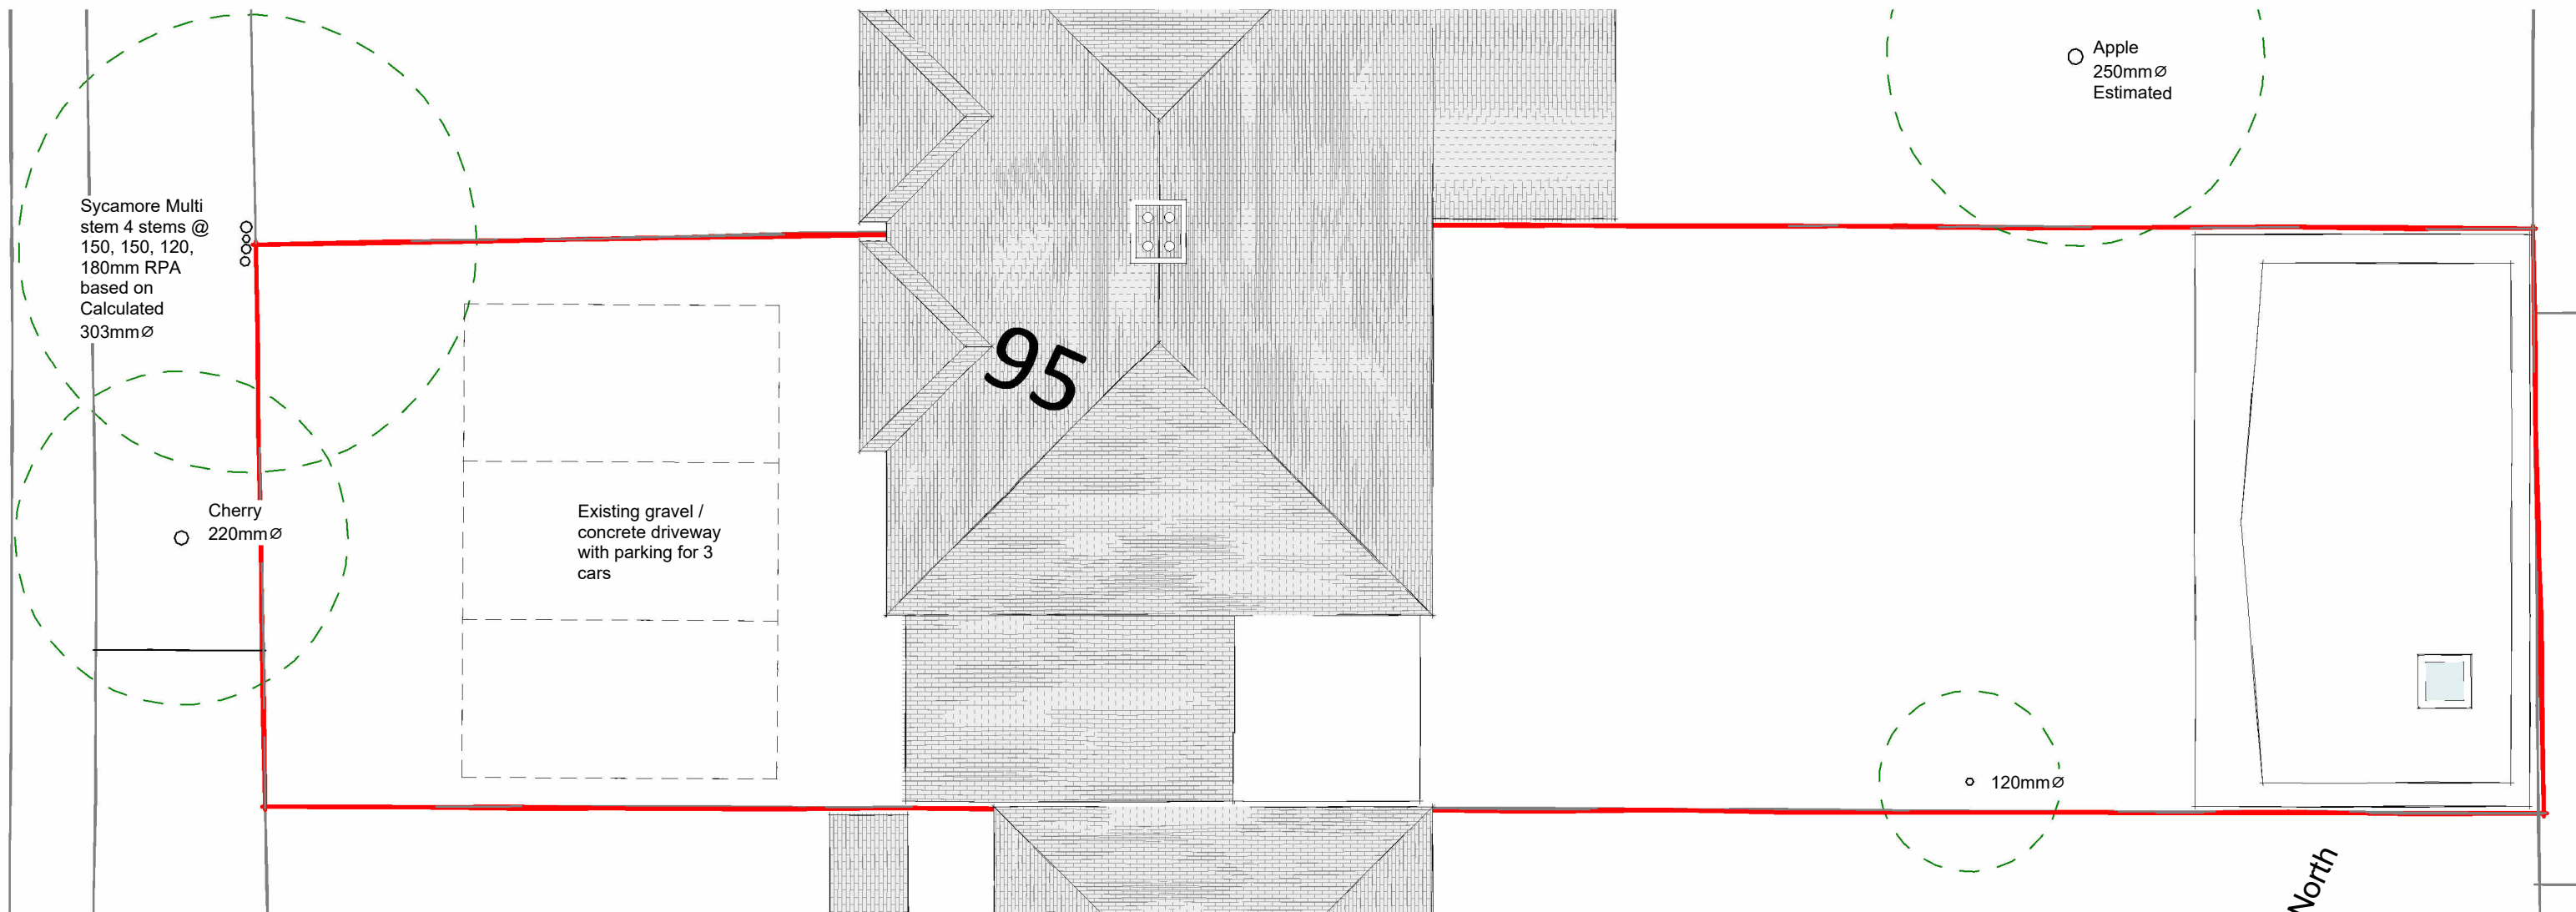


Garden room plan

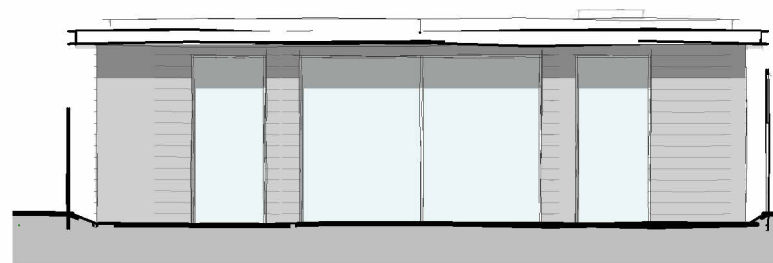


Front Elevation

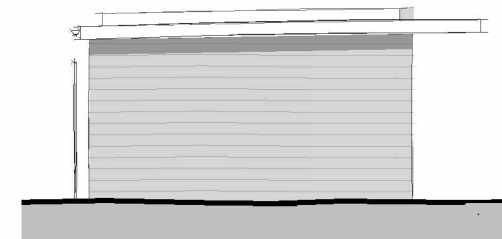


Left Elevation

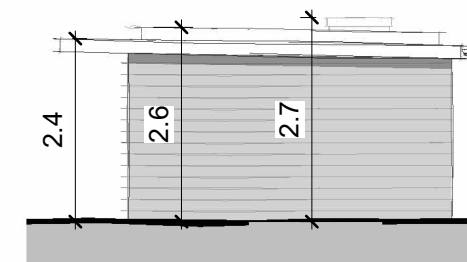

Right Elevation

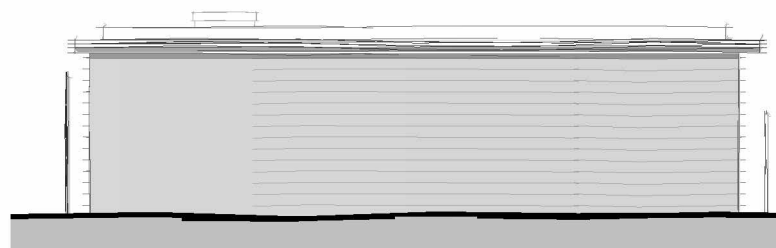

Rear Elevation

 

B	Planning	Oct 26
REV	COMMENTS	DATE

DJK ARCHITECTURE

www.djka.co.uk info@djka.co.uk 07986 869 332

PROJECT 95 Butts Hill Road

DRAWING Existing site plan & Garden room

STATUS Planning

SCALE 1 : 100

NO 20059/ 101 REV B

THIS DRAWING MUST NOT BE SCALED UNLESS ISSUED FOR PLANNING PURPOSES. ALL DIMENSIONS ARE TO BE VERIFIED PRIOR TO SETTING OUT, COMMENCING WORK, OR PRODUCTION OF FABRICATION DRAWINGS. REPORT ANY DISCREPANCIES TO THE SUPERVISING OFFICER IMMEDIATELY. ©