



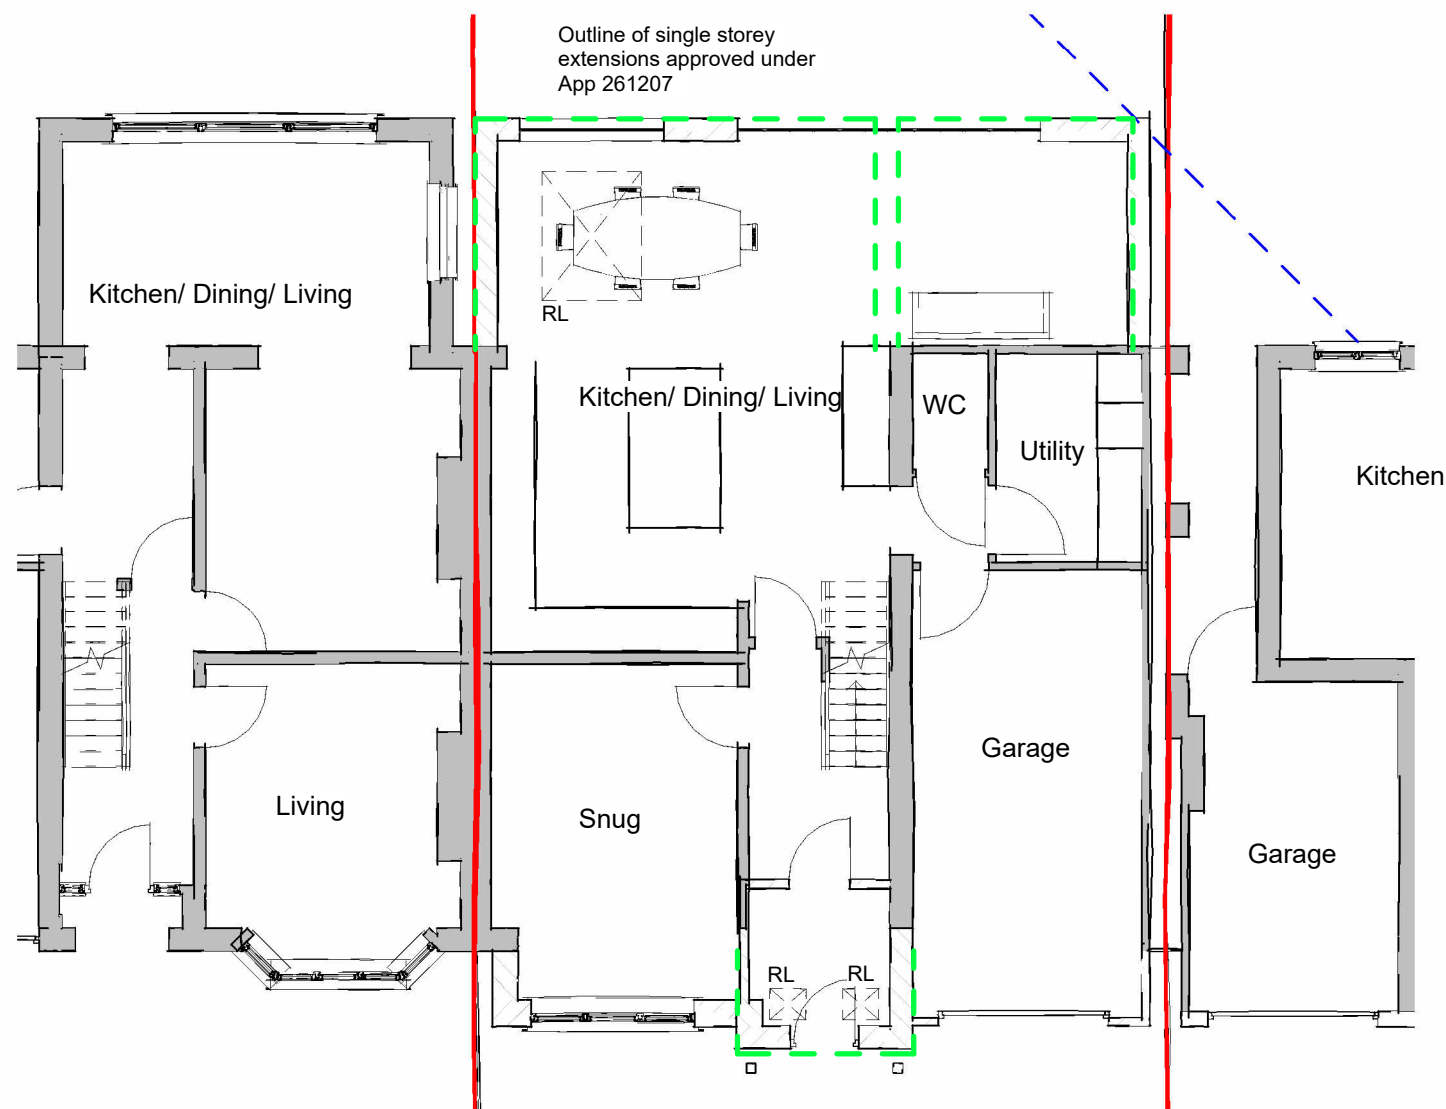

Ground floor Plan
Internal layout of 93 is inactive

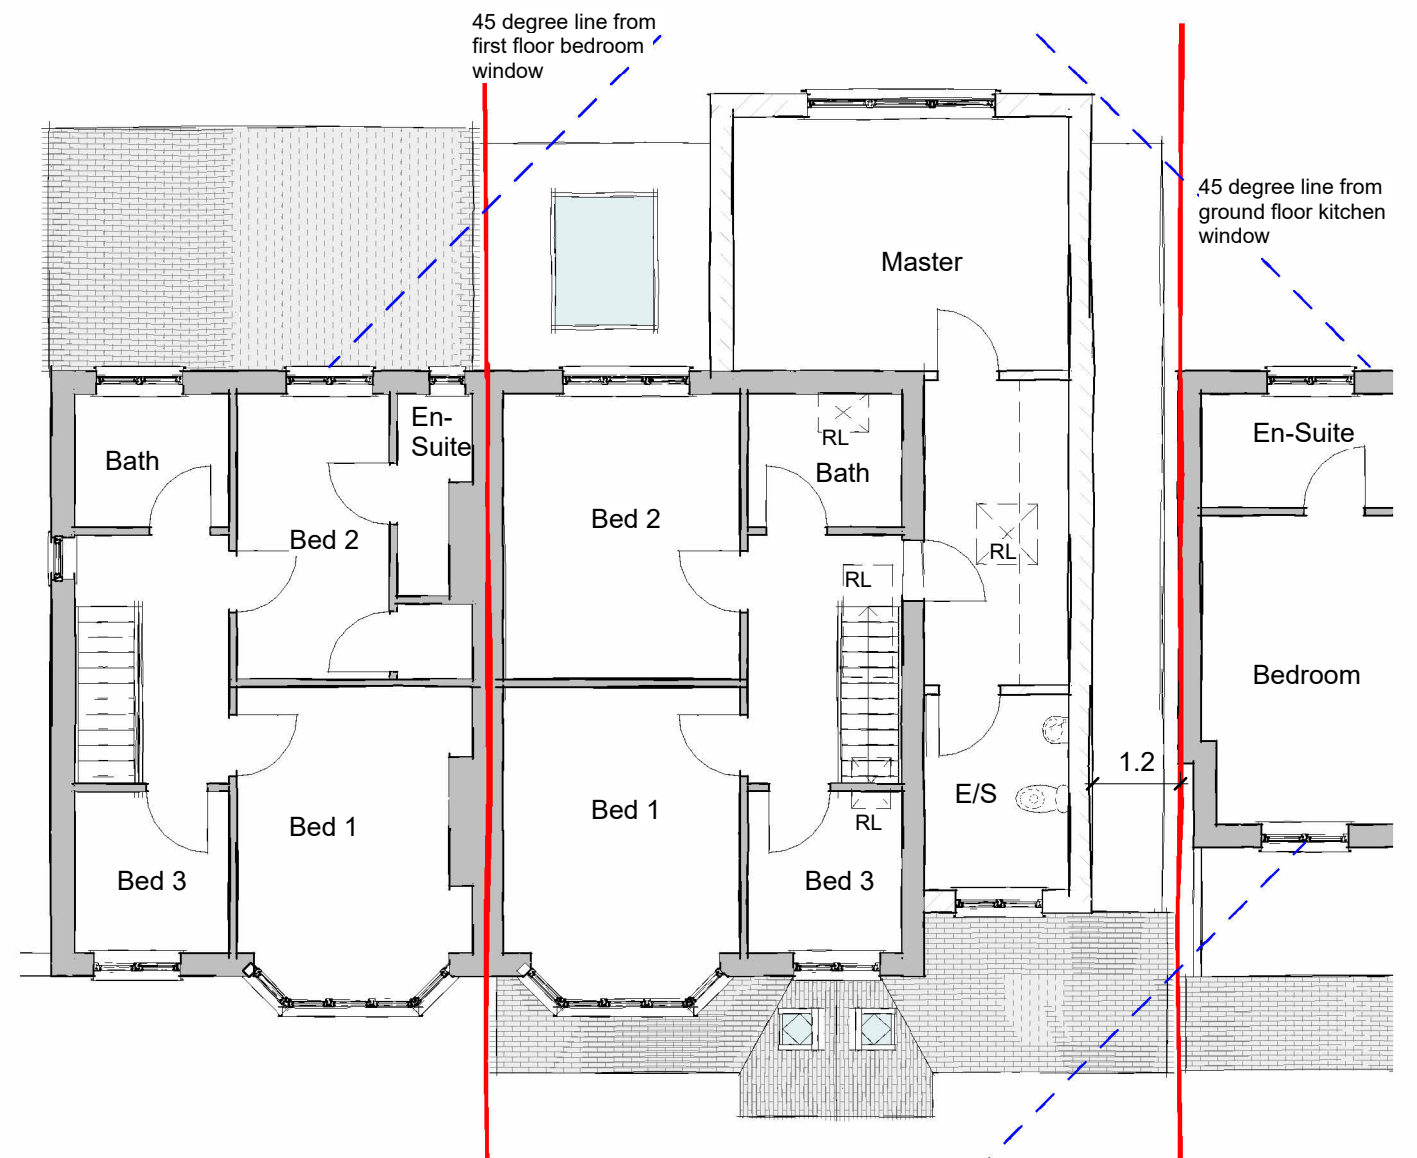

First floor Plan
Internal layout of 93 is inactive

C	Planning	Oct 26
REV	COMMENTS	DATE

DJK ARCHITECTURE
www.djka.co.uk info@djka.co.uk 07986 869 332

PROJECT 95 Butts Hill Road
DRAWING Proposed Floor Plans
STATUS Planning
SCALE 1 : 100

NO 20059/ 300 REV C

THIS DRAWING MUST NOT BE SCALED UNLESS ISSUED FOR PLANNING PURPOSES. ALL DIMENSIONS ARE TO BE VERIFIED PRIOR TO SETTING OUT, COMMENCING WORK, OR PRODUCTION OF FABRICATION DRAWINGS. REPORT ANY DISCREPANCIES TO THE SUPERVISING OFFICER IMMEDIATELY. ©

