




Front Elevation




Side Elevation




Rear Elevation

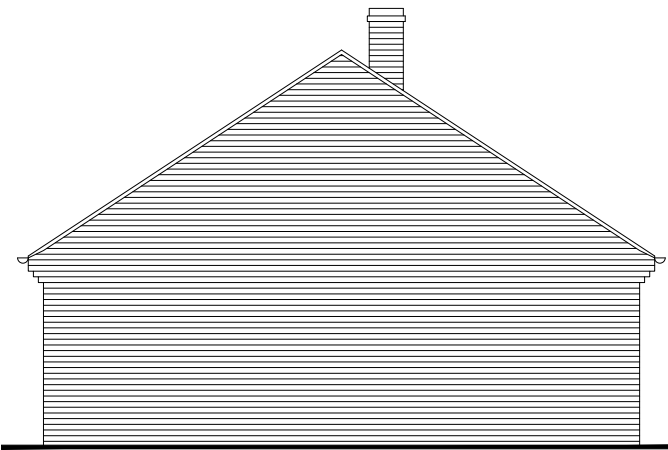

Side Elevation

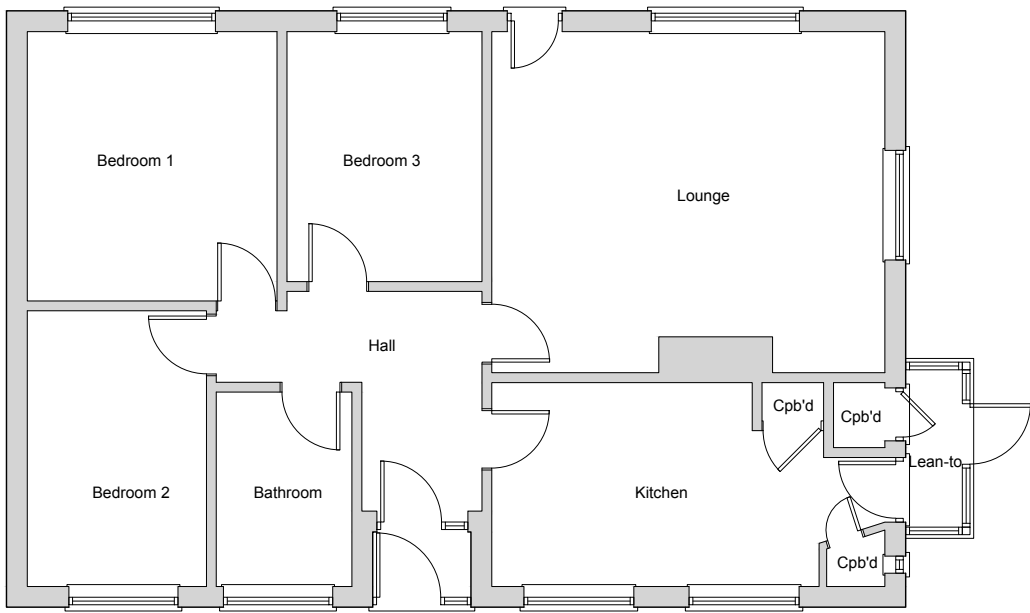

Ground Floor Plan

 

Roof Plan

37 Commons Road
Wokingham
Berkshire RG41 1JJ

Existing Bungalow
Floor Plans & Elevations

Mr. Vikas Soni

Lee Norris Design
27 Eden Way, Winnersh
Wokingham, Berkshire RG41 5PQ
Tel: 01189 787226
Mob: 07795 058193
E-mail: lee@leenorrisdesign.co.uk
Web: www.leenorrisdesign.co.uk

Planning and building regulations drawings
for residential extensions, new build,
renovation and conversion projects.

ref : LN
date : Jun'24
scale : 1:100@A3
project : 24-601
dwg no. / rev : 001

Scale: 1:100 0 1 2 3 4 5