



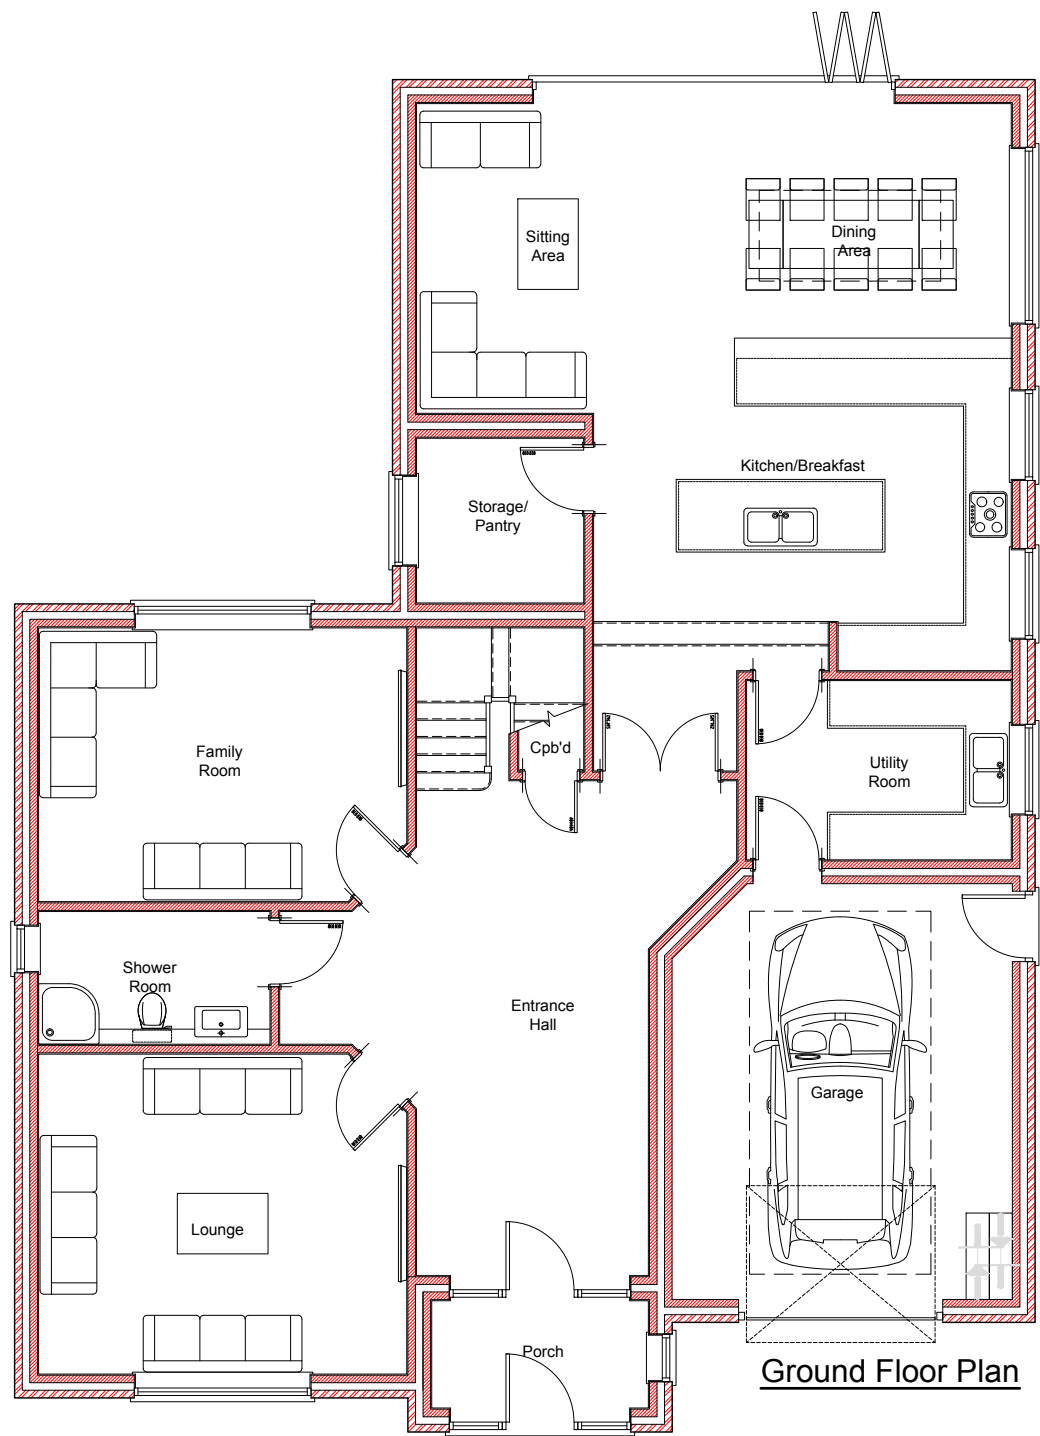

Ground Floor Plan

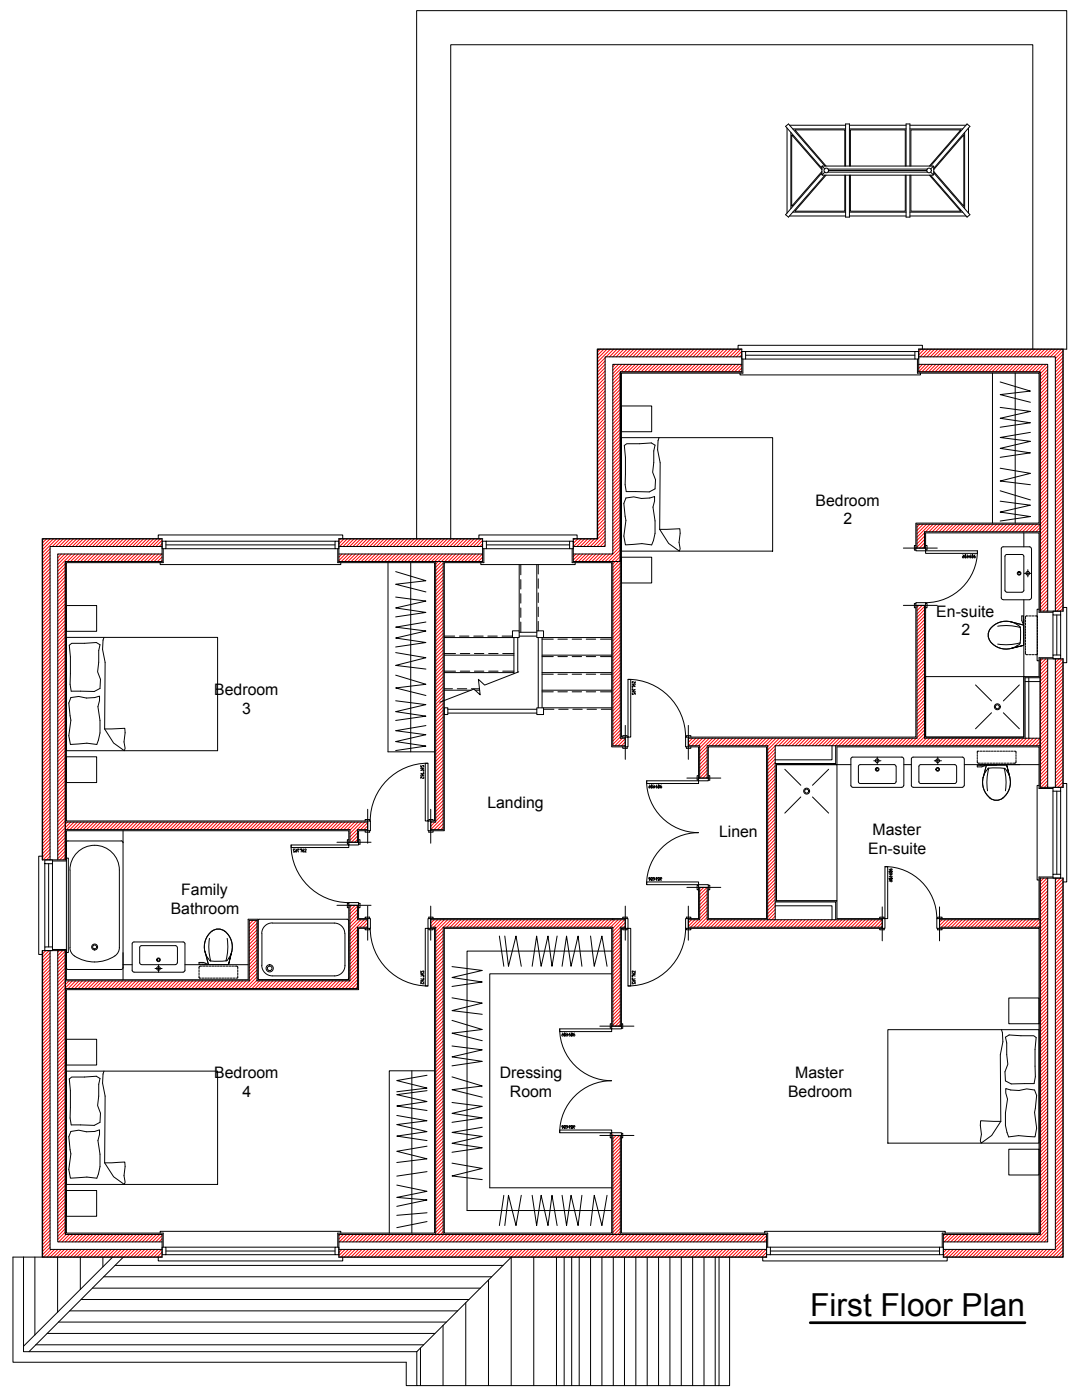

First Floor Plan

37 Commons Road
Wokingham
Berkshire RG41 1JJ

REPLACEMENT DWELLING
Proposed Floor Plans

Mr. Vikas Soni

Lee Norris Design
27 Eden Way, Winnersh
Wokingham, Berkshire RG41 5PQ
Tel: 01189 787226
Mob: 07795 058193
E-mail: lee@leenorrisdesign.co.uk
Web: www.leenorrisdesign.co.uk

Planning and building regulations drawings
for residential extensions, new build,
renovation and conversion projects.

ref :	LN
date :	Jun'24
scale :	1:100@A3
project :	24-601
dwg no. / rev :	002

Scale: 1:100 0 1 2 3 4 5