




Front Elevation

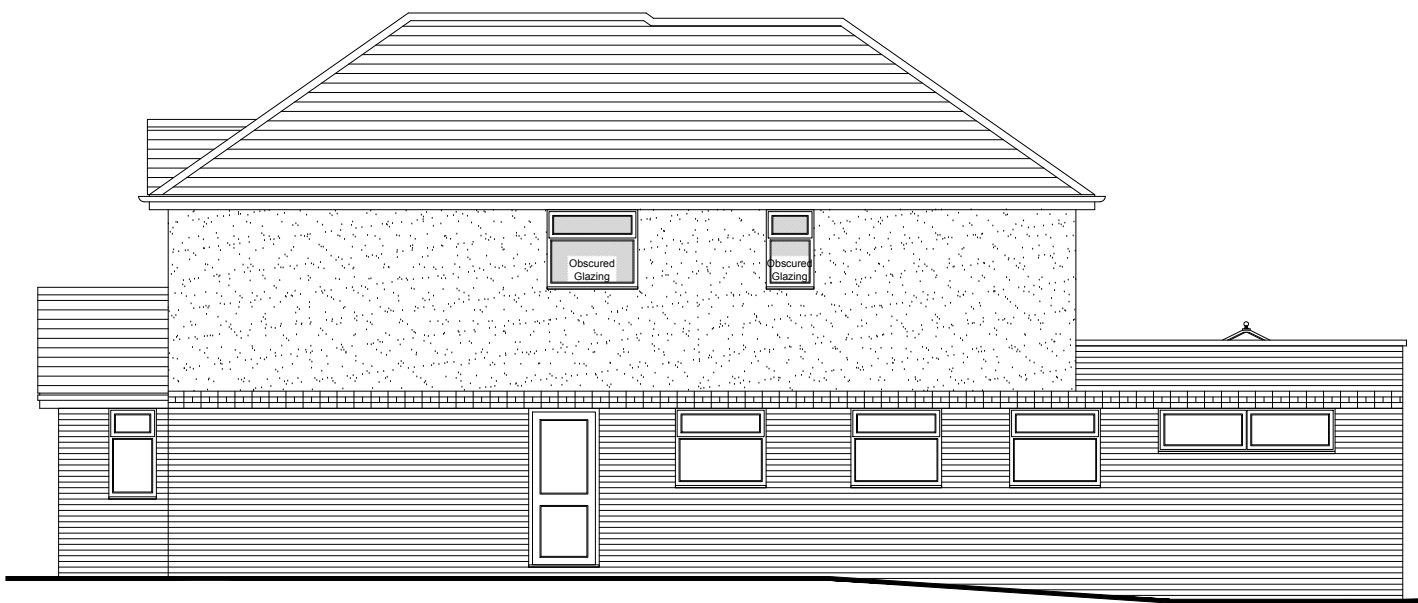

Side Elevation - Facing No. 35



Rear Elevation



Side Elevation - Facing No. 39

37 Commons Road
Wokingham
Berkshire RG41 1JJ
project :

REPLACEMENT DWELLING
Proposed Elevations
title :

Mr. Vikas Soni
client :

Lee Norris Design	ref : LN
27 Eden Way, Winnersh Wokingham, Berkshire RG41 5PQ Tel: 01189 787226 Mob: 07795 058193 E-mail: lee@leenorrisdesign.co.uk Web: www.leenorrisdesign.co.uk	date : Jun'24
Planning and building regulations drawings for residential extensions, new build, renovation and conversion projects.	scale : 1:100@A3
	project : 24-601
	dwg no. / rev : 004

Scale: 1:100 0 1 2 3 4 5