


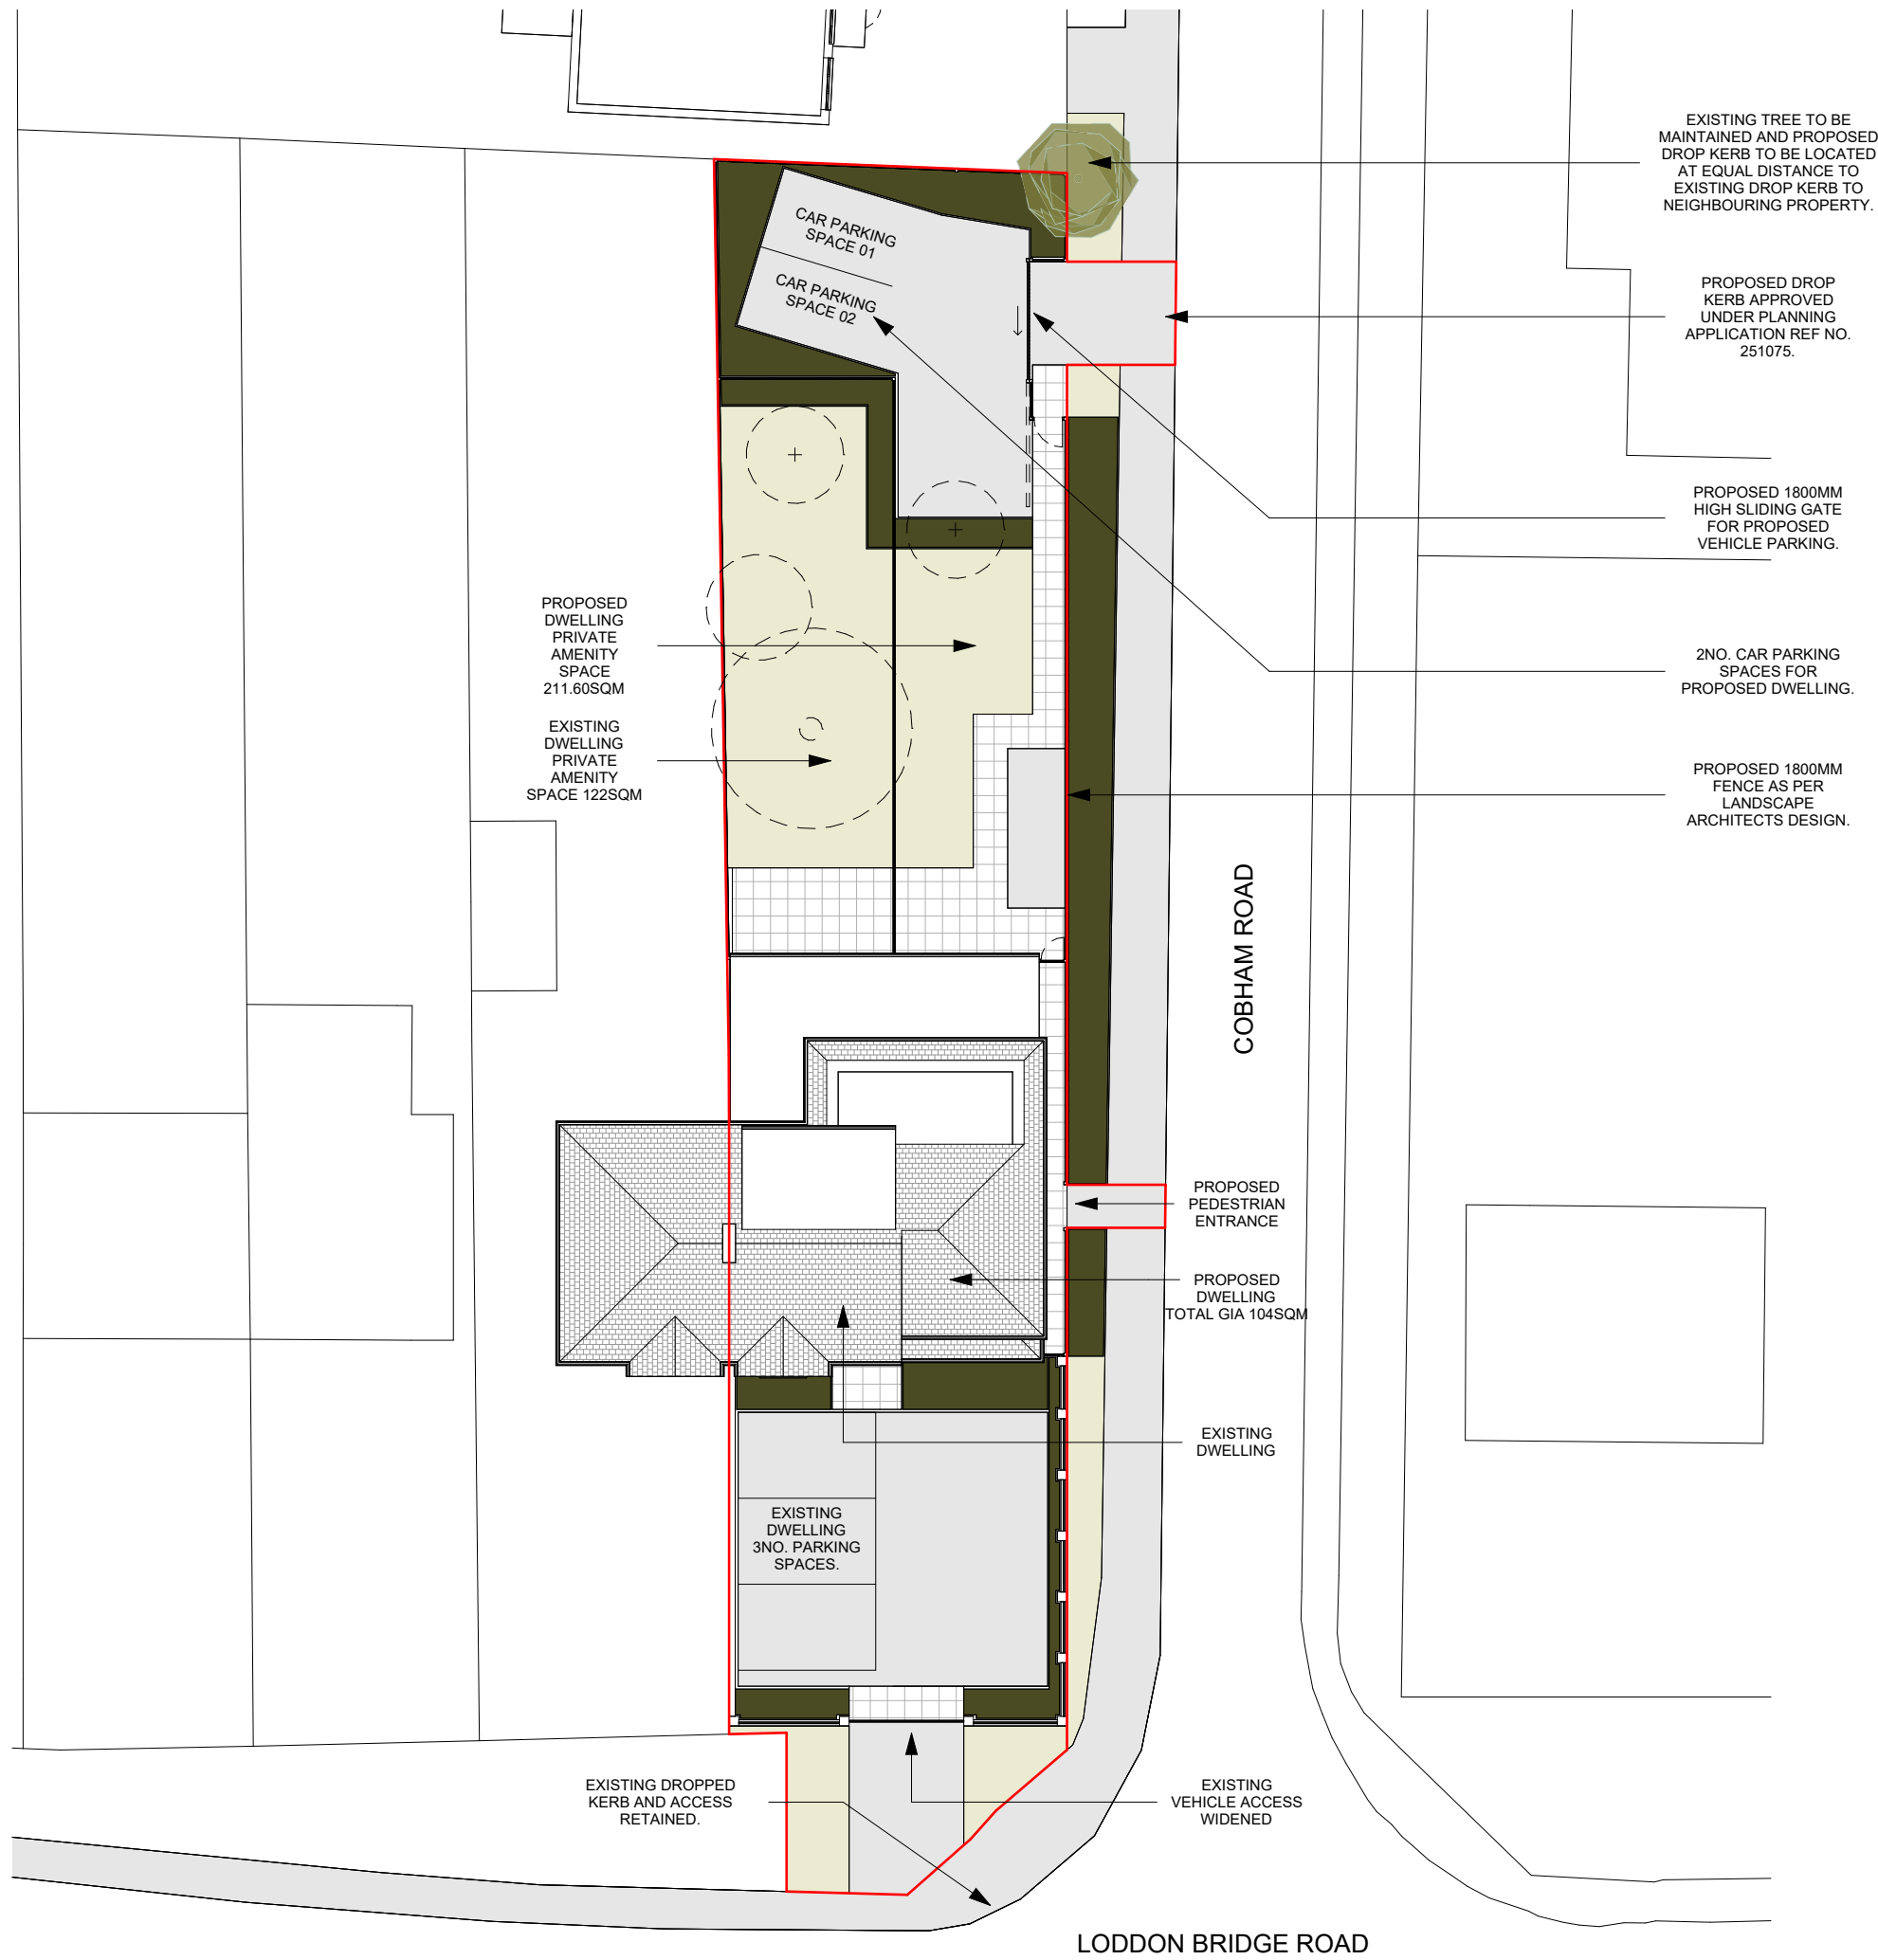


1 **00- PROPOSED SITE PLAN**
1 : 250

GENERAL NOTES:

1. THIS DRAWING IS COPYRIGHT AND MUST NOT BE RE-PRODUCED IN WHOLE OR IN PART WITHOUT WRITTEN PERMISSION OF GAA DESIGN.
2. THIS DRAWING REPRESENTS DESIGN INTENT AND CONCEPT ONLY. HENCE IT CAN BE SCALED FOR PLANNING PURPOSES ONLY.
3. THIS DOCUMENT AND ALL ASSOCIATED DOCUMENTS ARE PREPARED FOR SPECIFIC SITE AND EVENT, AND INCORPORATE CALCULATIONS AND MEASUREMENTS AVAILABLE FROM THE CLIENT AT THE TIME OF DRAFTING.
4. THE RECIPIENT AGREES TO PROTECT THE CONTENTS FROM DISTRIBUTION AND DISSEMINATION EXCEPT AS REQUIRED FOR THE SPECIFIC EVENT NAMED, WITHOUT THE WRITTEN PERMISSION OF THE DESIGNER.
5. USE OF THIS DESIGN IS GRANTED TO THE CLIENT FOR THE SPECIFIC AND NAMED EVENT ONLY.

ASARCH LTD COPYRIGHT © 2026

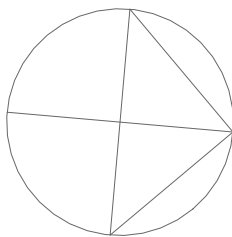

PROJECT NAME
273 Loddon Bridge Road, Woodley, RG4 5BL

DRAWING TITLE
Proposed Site Plan

PROJECT CODE	25008	SCALE	1 : 250
PROJECT NO.	25008	DATE	23/08/2026
SHARED STATUS	A2 - Planning Approval		
DOCUMENT NO.	25008-ASA-ZZ-A-0101	REV. NO.	C01

DRAWN	AS
CHECKED	AS
REVIEWED	AS
APPROVED	AS

