



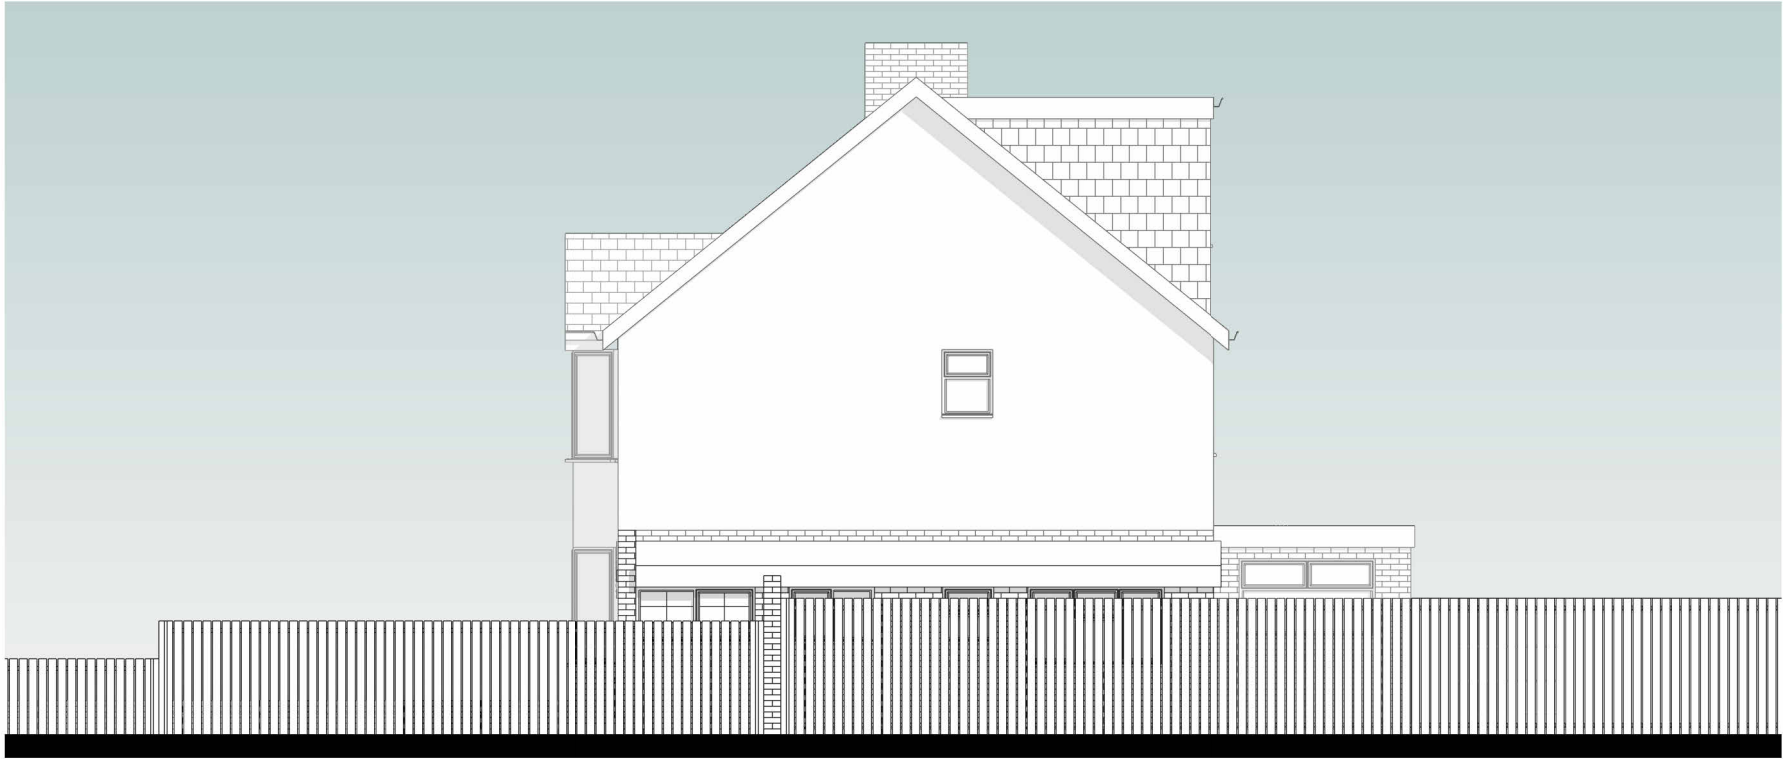

1 **EXISTING SIDE/ NORTH ELEVATION**
1 : 100

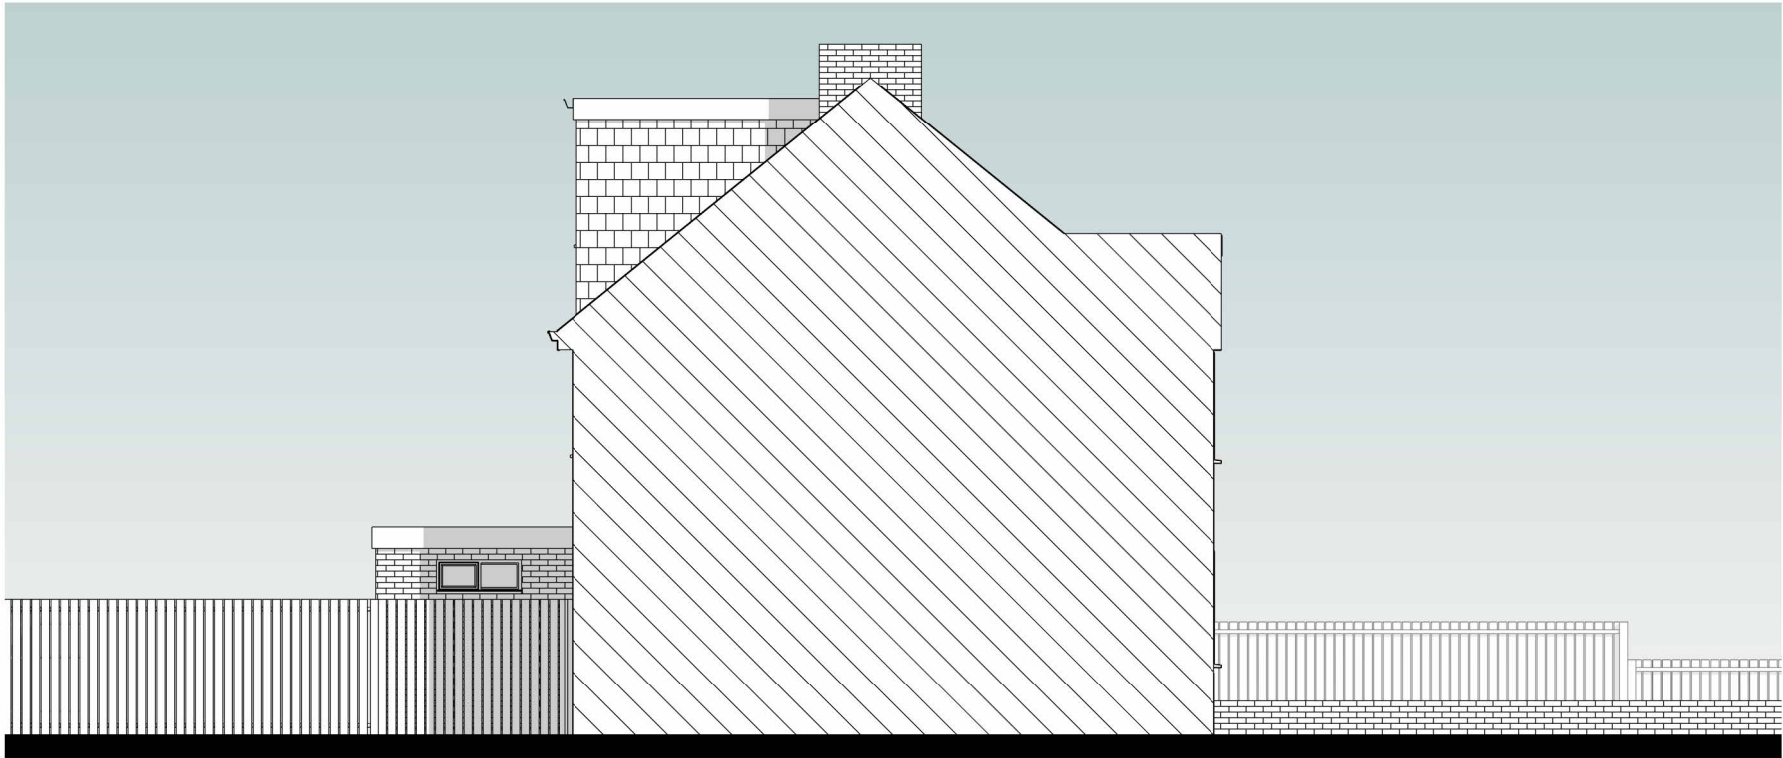

2 **EXISTING SIDE/ SOUTH ELEVATION**
1 : 100

GENERAL NOTES:

1. THIS DRAWING IS COPYRIGHT AND MUST NOT BE RE-PRODUCED IN WHOLE OR IN PART WITHOUT WRITTEN PERMISSION OF ASARCH LTD.


2. THIS DRAWING REPRESENTS DESIGN INTENT AND CONCEPT ONLY, HENCE IT CAN BE SCALED FOR PLANNING PURPOSES ONLY.

3. THIS DOCUMENT AND ALL ASSOCIATED DOCUMENTS ARE PREPARED FOR SPECIFIC SITE AND EVENT, AND INCORPORATE CALCULATIONS AND MEASUREMENTS AVAILABLE FROM THE CLIENT AT THE TIME OF DRAFTING.

4. THE RECIPIENT AGREES TO PROTECT THE CONTENTS FROM DISTRIBUTION AND DISSEMINATION EXCEPT AS REQUIRED FOR THE SPECIFIC EVENT NAMED, WITHOUT THE WRITTEN PERMISSION OF THE DESIGNER.

5. USE OF THIS DESIGN IS GRANTED TO THE CLIENT FOR THE SPECIFIC AND NAMED EVENT ONLY.

ASARCH LTD COPYRIGHT © 2026

 

PROJECT NAME
273 Loddon Bridge Road, Woodley, RG4 5BL

DRAWING TITLE
Existing Elevations

PROJECT CODE	25008	SCALE	1 : 100
PROJECT NO.	25008	DATE	22/08/2026
SHARED STATUS	S3 - Suitable for review and comment		
DOCUMENT NO.	25008-ASA-ZZ-A-0306	REV. NO.	P01

DRAWN	AS
CHECKED	AS
REVIEWED	AS
APPROVED	AS

