


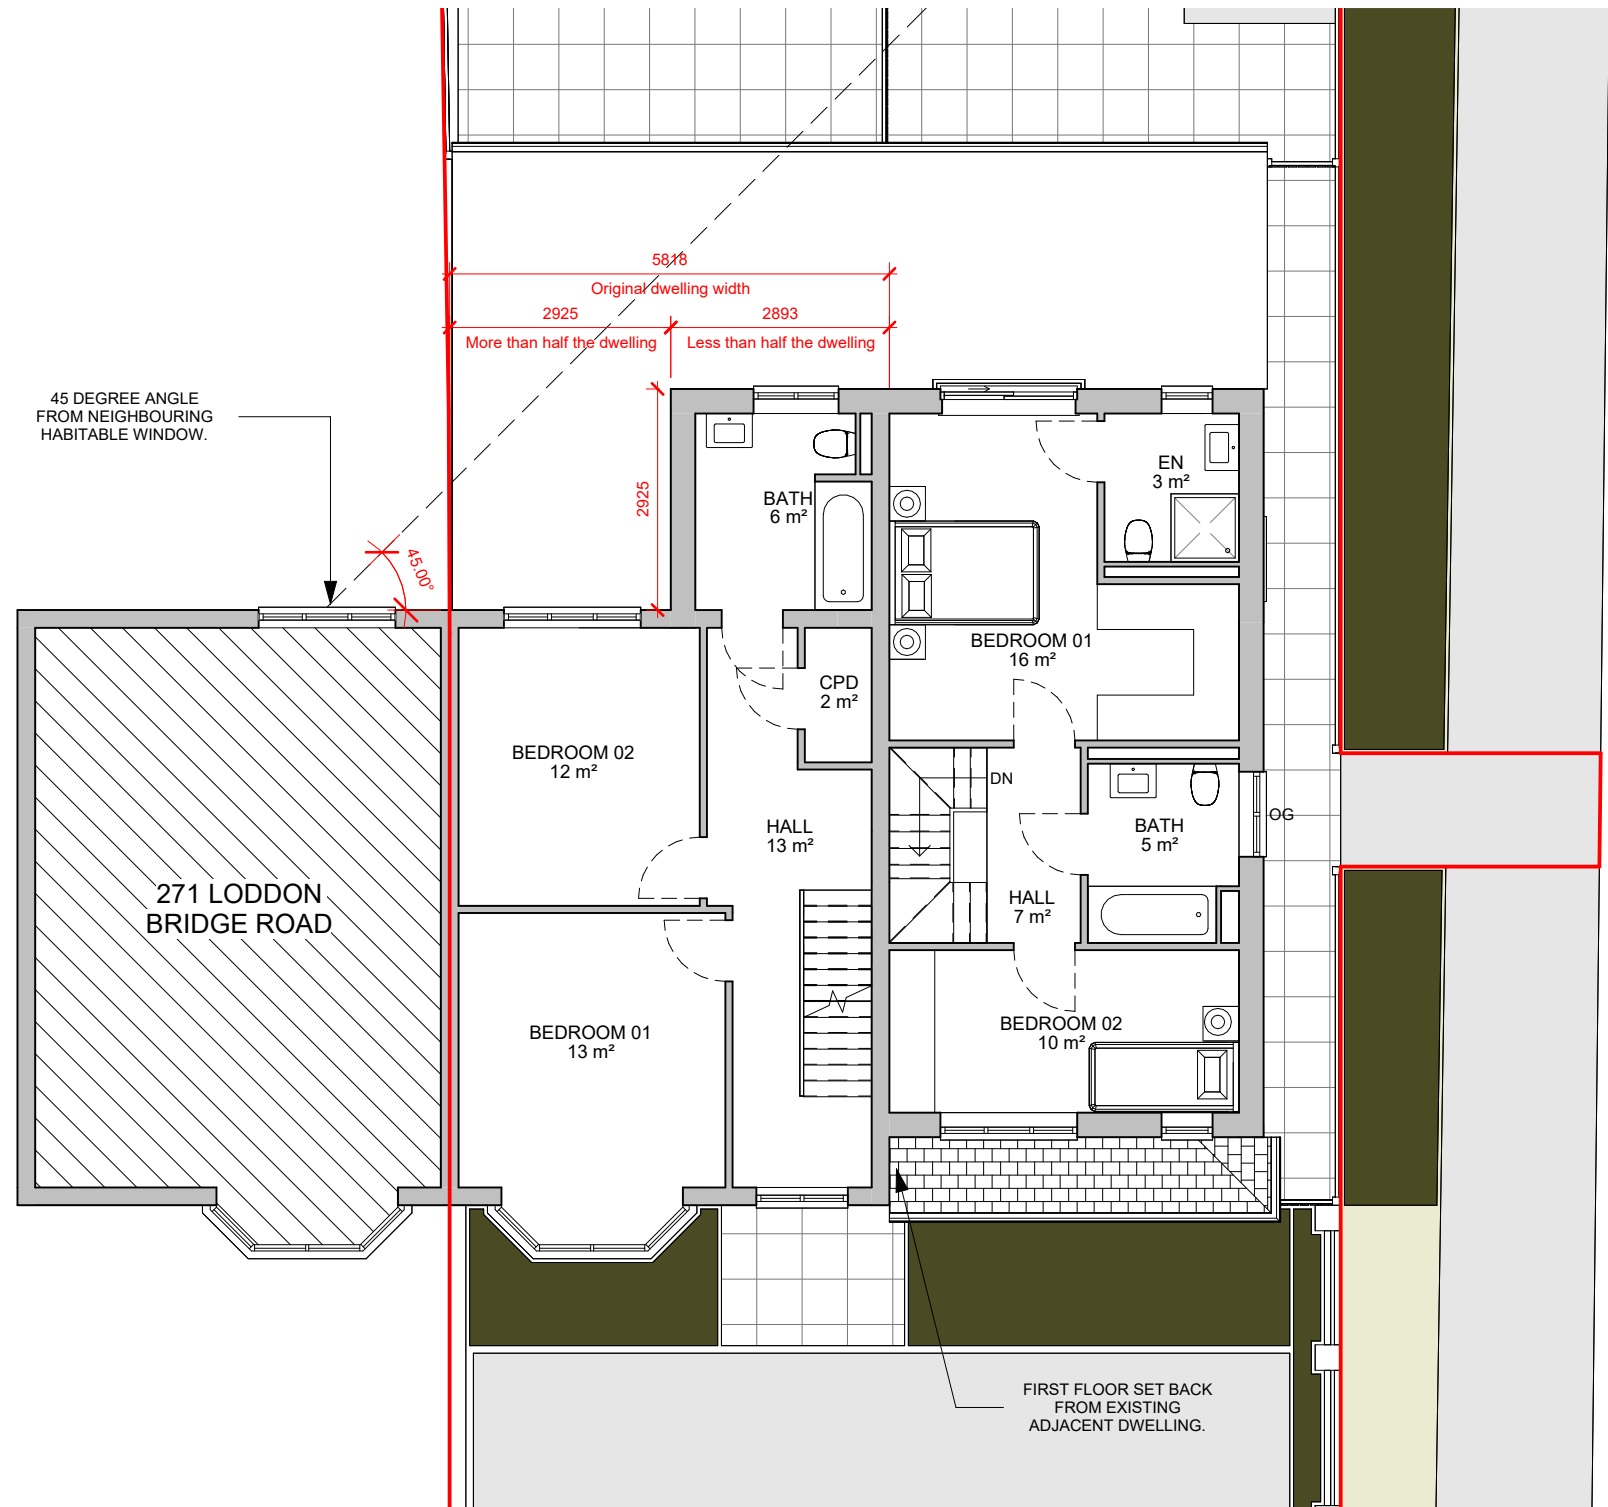


1 01 - PROPOSED FIRST FLOOR PLAN
1 : 100

GENERAL NOTES:

1. THIS DRAWING IS COPYRIGHT AND MUST NOT BE RE-PRODUCED IN WHOLE OR IN PART WITHOUT WRITTEN PERMISSION OF ASARCH LTD.
 2. THIS DRAWING REPRESENTS DESIGN INTENT AND CONCEPT ONLY, HENCE IT CAN BE SCALED FOR PLANNING PURPOSES ONLY.
 3. THIS DOCUMENT AND ALL ASSOCIATED DOCUMENTS ARE PREPARED FOR SPECIFIC SITE AND EVENT, AND INCORPORATE CALCULATIONS AND MEASUREMENTS AVAILABLE FROM THE CLIENT AT THE TIME OF DRAFTING.
 4. THE RECIPIENT AGREES TO PROTECT THE CONTENTS FROM DISTRIBUTION AND DISSEMINATION EXCEPT AS REQUIRED FOR THE SPECIFIC EVENT NAMED, WITHOUT THE WRITTEN PERMISSION OF THE DESIGNER.
 5. USE OF THIS DESIGN IS GRANTED TO THE CLIENT FOR THE SPECIFIC AND NAMED EVENT ONLY.
- ASARCH LTD COPYRIGHT © 2026

0m 0.8m 1.6m 2.4m 3.2m 4m
Scale 1:100

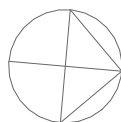

PROJECT NAME

273 Loddon Bridge Road, Woodley, RG4 5BL

DRAWING TITLE

Proposed First Floor Plan

PROJECT CODE

25008

PROJECT NO.

25008

SHARED STATUS

SCALE

1 : 100

DATE

23/08/2026

DOCUMENT NO.

25008-ASA-01-A-2001

REV. NO.

C01

DRAWN

AS

CHECKED

AS

REVIEWED

AS

APPROVED

AS

ASARCH