



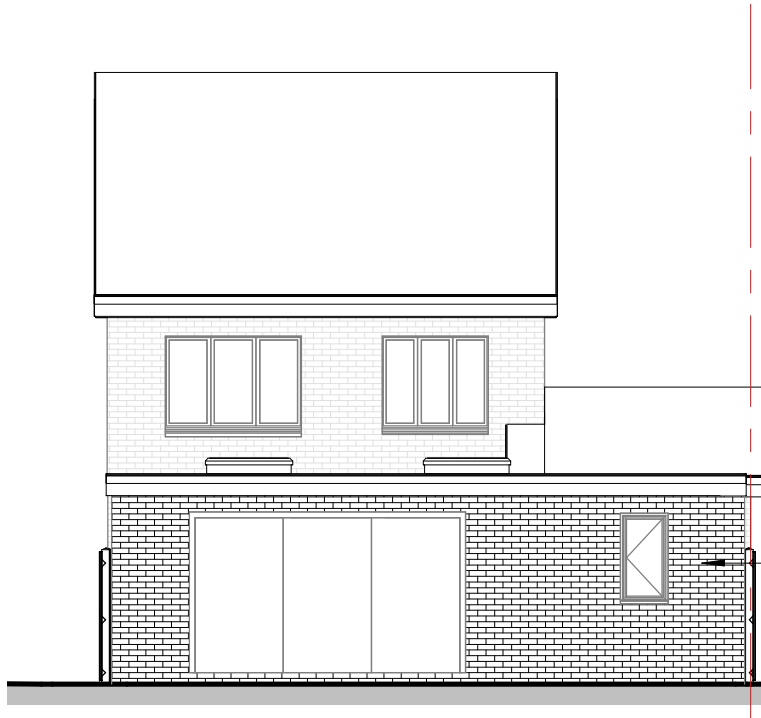

Planning Aprv.
No 260509

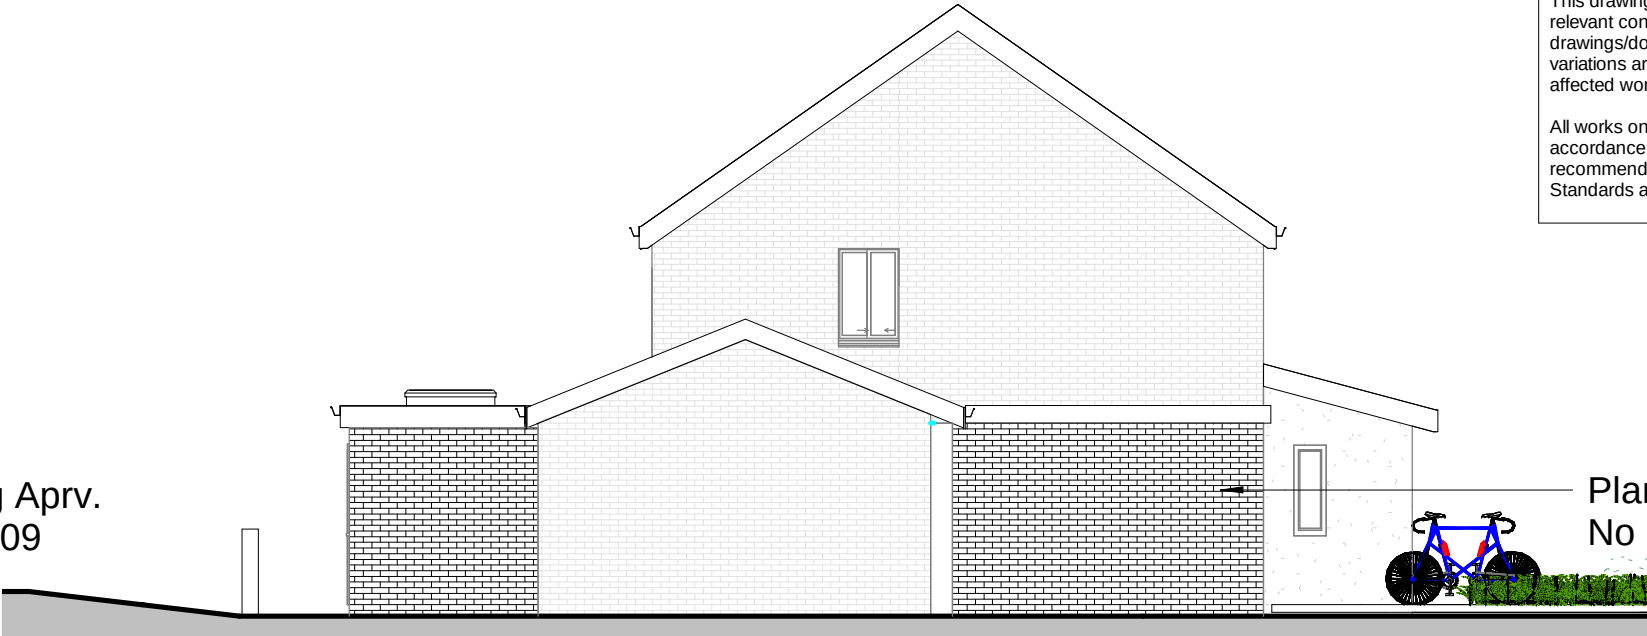


Planning Aprv.
No 260509

EXISTING REAR ELEVATION
1 : 100

EXISTING SIDE ELEVATION 01
1 : 100




EXISTING FRONT ELEVATION
1 : 100

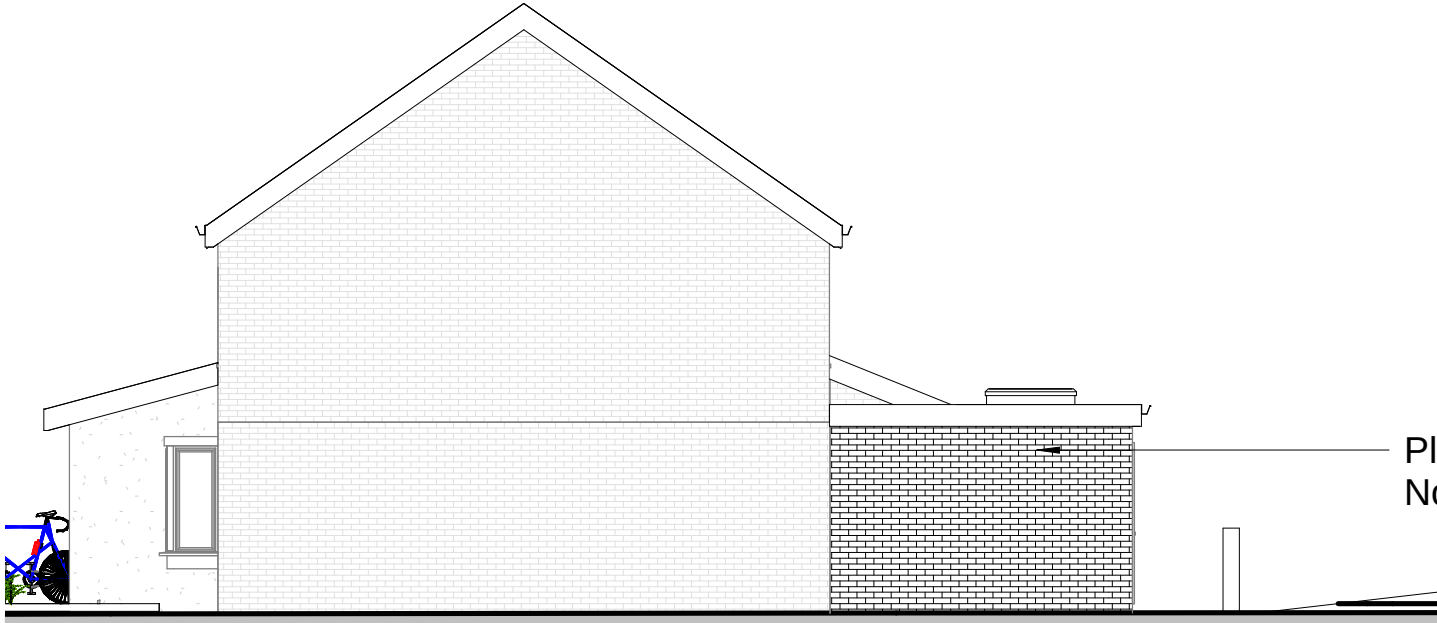

Planning Aprv.
No 260509

EXISTING SIDE ELEVATION 02
1 : 100

 

VISUAL SCALE 1:100 @ A3

Plans	ADDRESS 11 chicory close, Earley, Reading, Rg6 5gs	PROJECT STATUS PL	DESIGN BY MH	DRAWN BY MH					
		DRAWING TITLE EXISTING ELEVATIONS	SCALE 1 : 100	DATE FEB 2026					
			DRAWING NO 04	REVISION 1	1	Planning	26.02.26	HH	PL
					Revision Number	Revision Description	Revision Date	Issued by	Issued to