


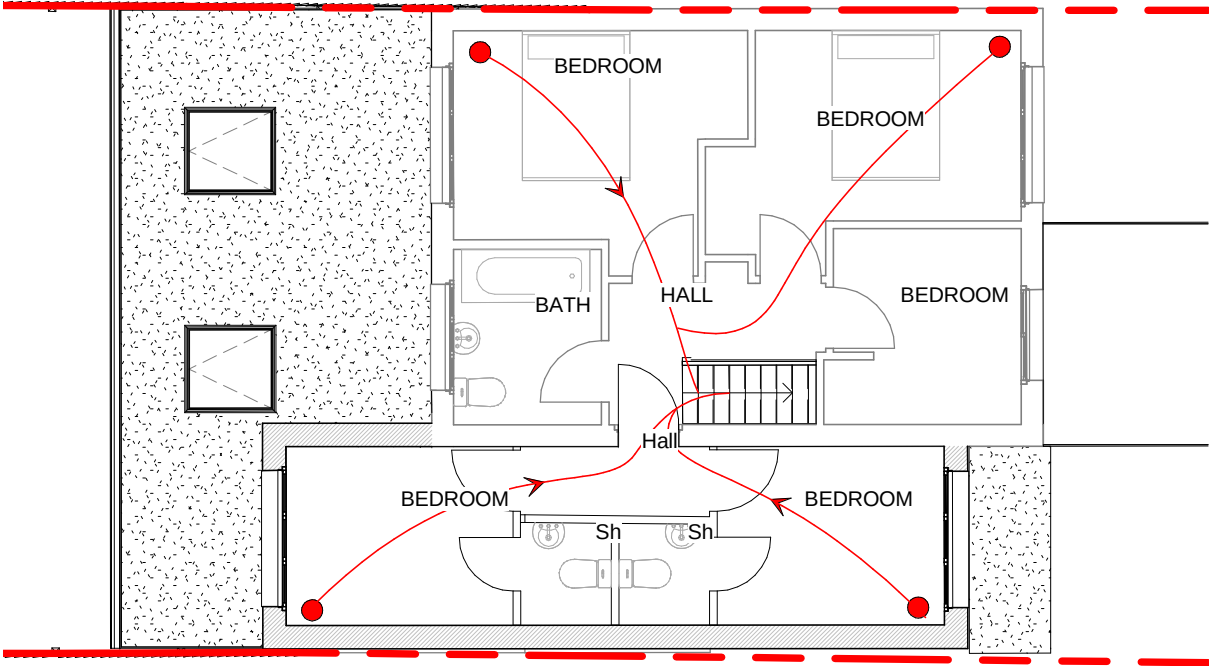


PROPOSED FIRST FLOOR PLAN
1 : 100

All dimensions and levels to be checked on site by contractor prior to preparation of shop drawings and commencement of work on site. Dimensions MUST NOT be scaled from this drawing.

This drawing is to be read in conjunction with all relevant consultants and/or specialist's drawings/documents and any discrepancies or variations are to be notified to the Architect before the affected work commences.

All works on site are to be carried out fully in accordance with current CDM regulations and recommendations, current Building Regulations, British Standards and Codes of Practice as appropriate.

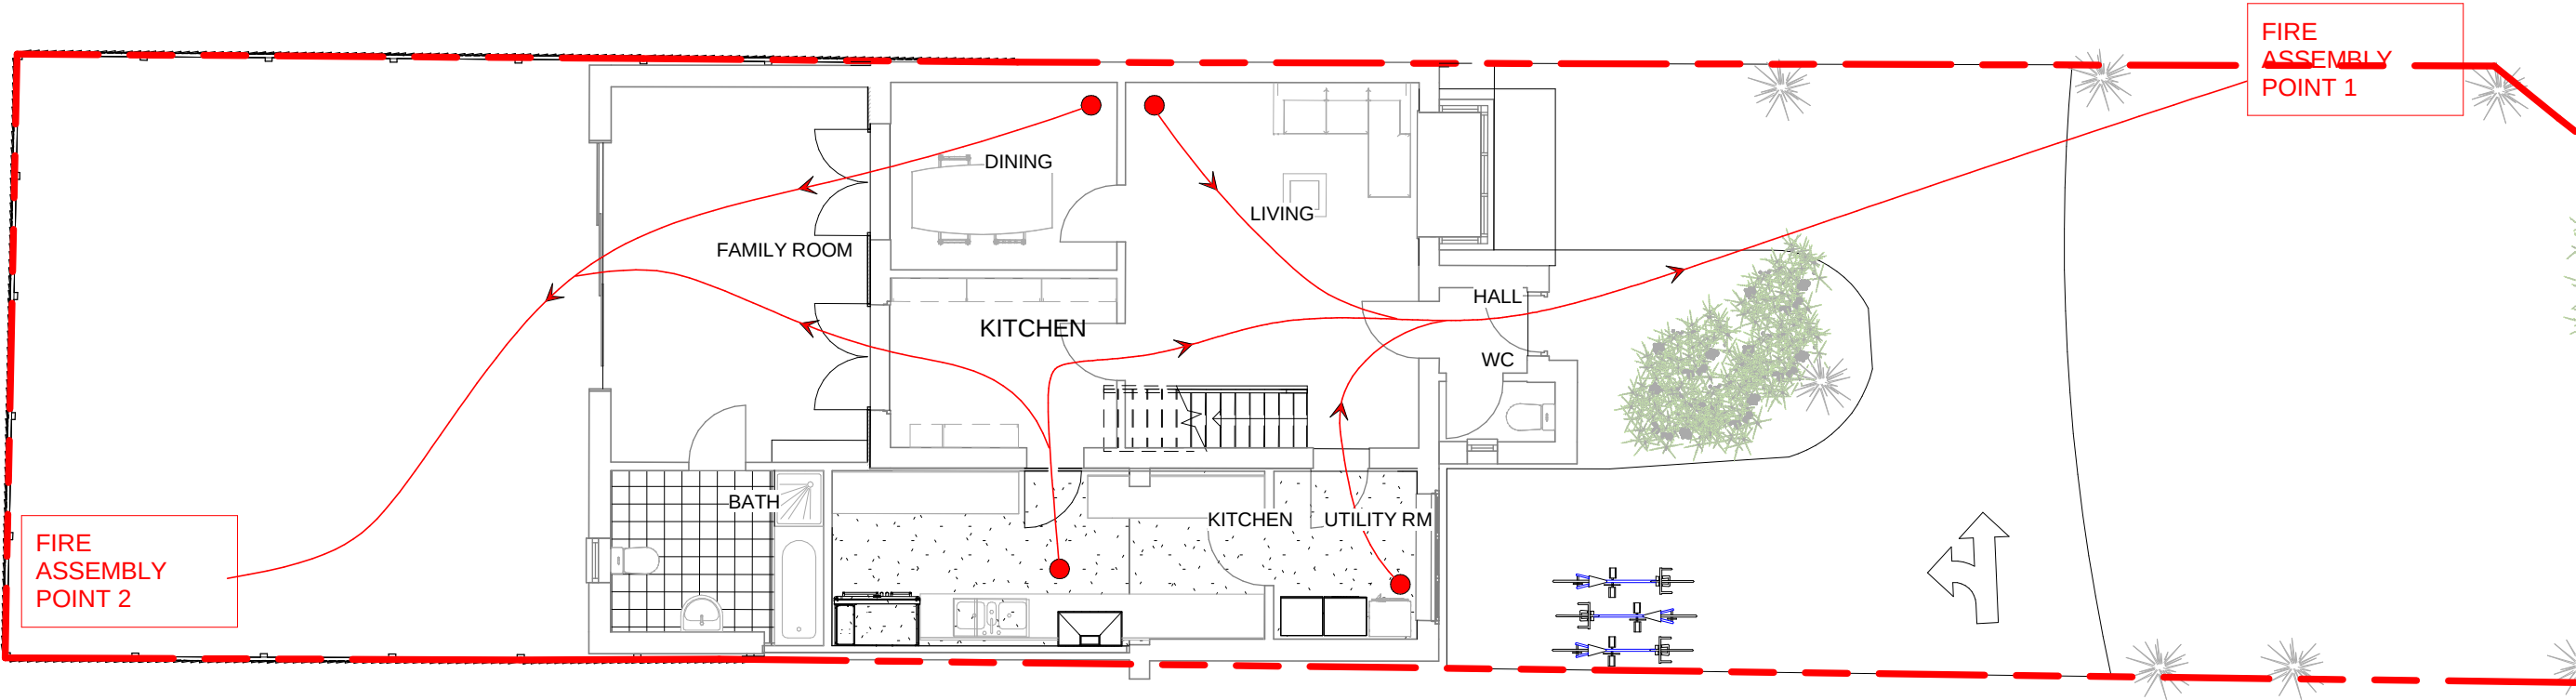

FIRE PLAN
1 : 100

Plans

ADDRESS 11 chicory close, Earley, Reading, Rg6 5gs	PROJECT STATUS PL	DESIGN BY MH	DRAWN BY MH					
	DRAWING TITLE FIRE ROUTE	SCALE 1 : 100	DATE FEB 2026					
		DRAWING NO 06	REVISION 1					
				Revision Number	Revision Description	Revision Date	Issued by	Issued to