

DRG. REMAINS COPYRIGHT OF THE ARCHITECT.
DIMENSIONAL DISCREPANCIES TO BE REFERRED
TO THE ARCHITECT
DO NOT SCALE

DRAWING STATUS ☒ PRELIMINARY ☐ FOR APPROVAL ☐ CONSTRUCTION

DATE




REVISION3 Drawing

Scale
1:200


0m

Scale
1:1250

0m

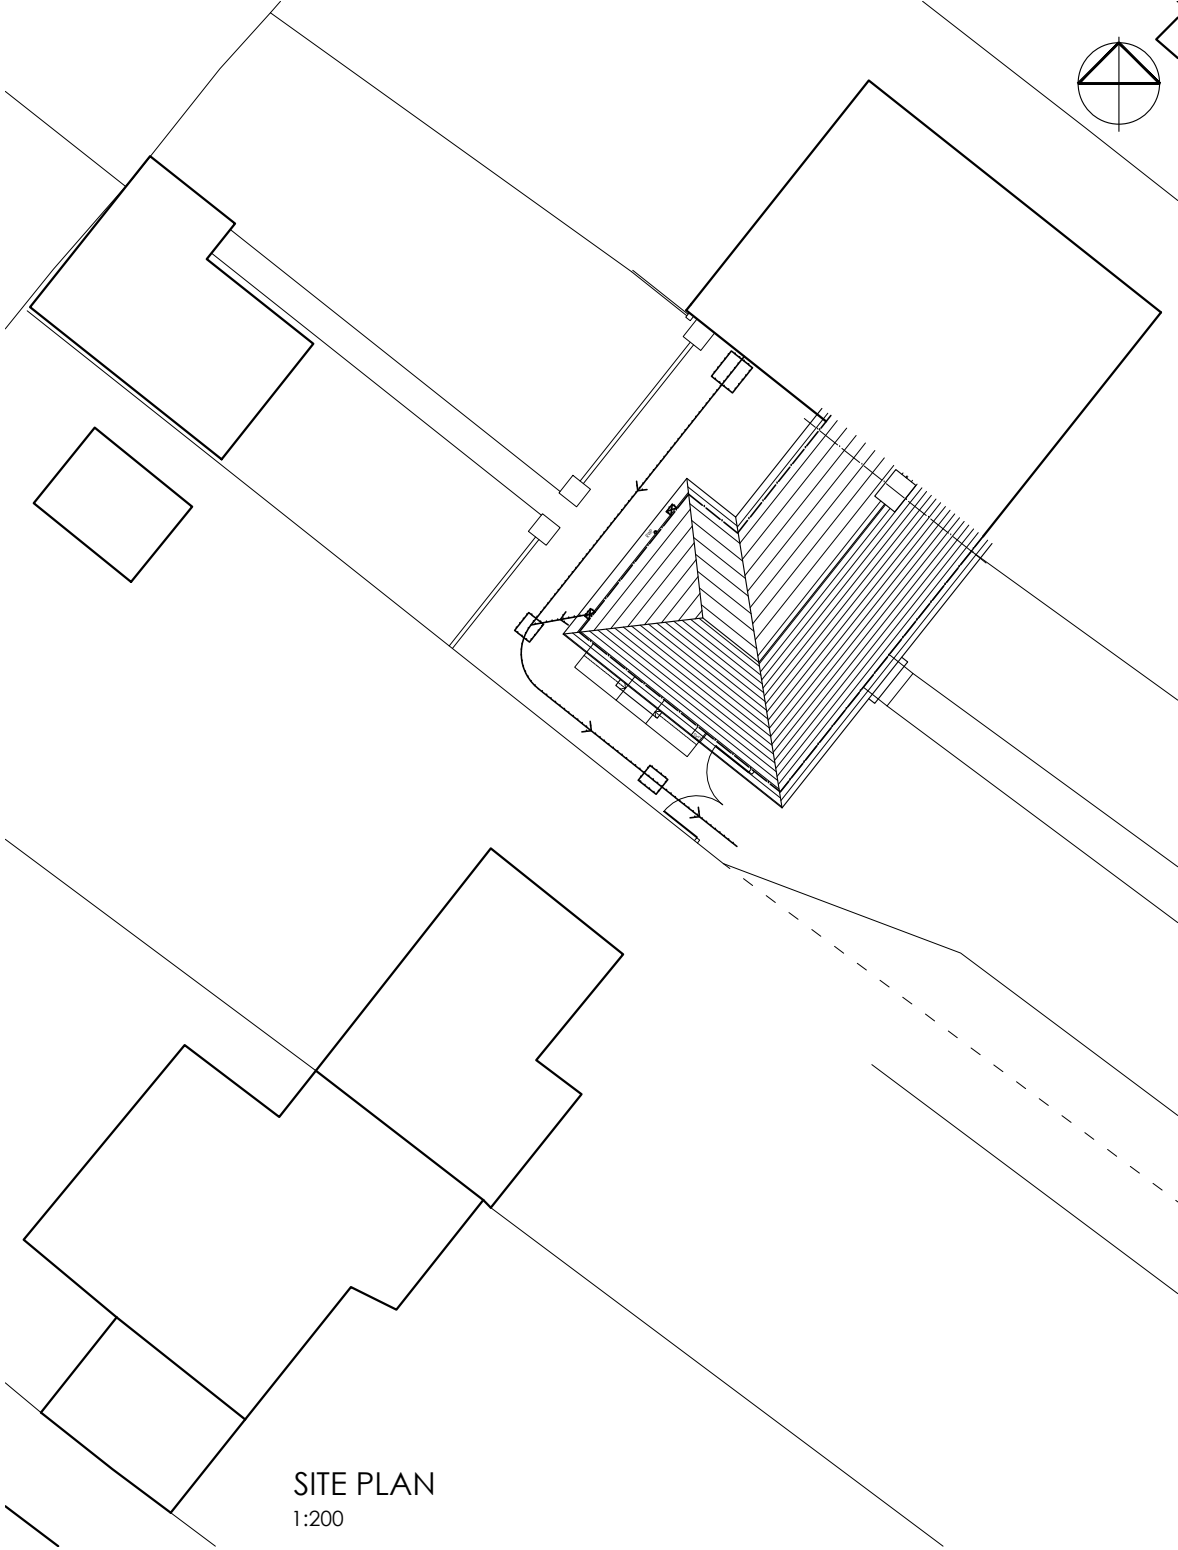  

SITE PLAN
1:200

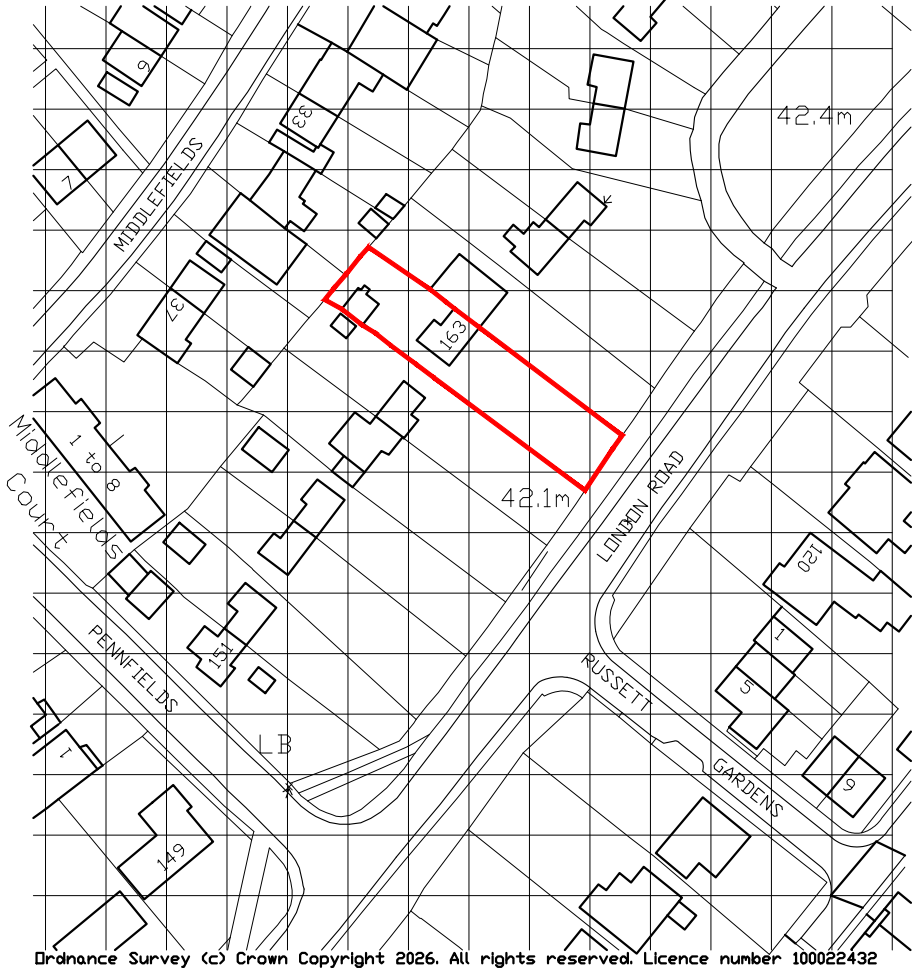

LOCATION PLAN
1:1250

CLIENT

Mr & Mrs Johnstone-Hulse

JOB TITLE

Proposed Extension
163 London Road
Ruscombe

DATE

April '26

SCALE

1:200 & 1:1250

DRG TITLE

Existing Site Plan

JOB No.

2606

DWG No.

01

REV.

-



Anne Owen Architects Ltd
24 Springfield Park, Twyford, Reading RG10 9JH
+44(0)118 932 0846 / 07788 262602
anne@annehearchitect.co.uk
www.annehearchitect.co.uk
Director: Anne Owen BA (Hons) BAch RIBA
Company Registered in England & Wales No. 8861202