



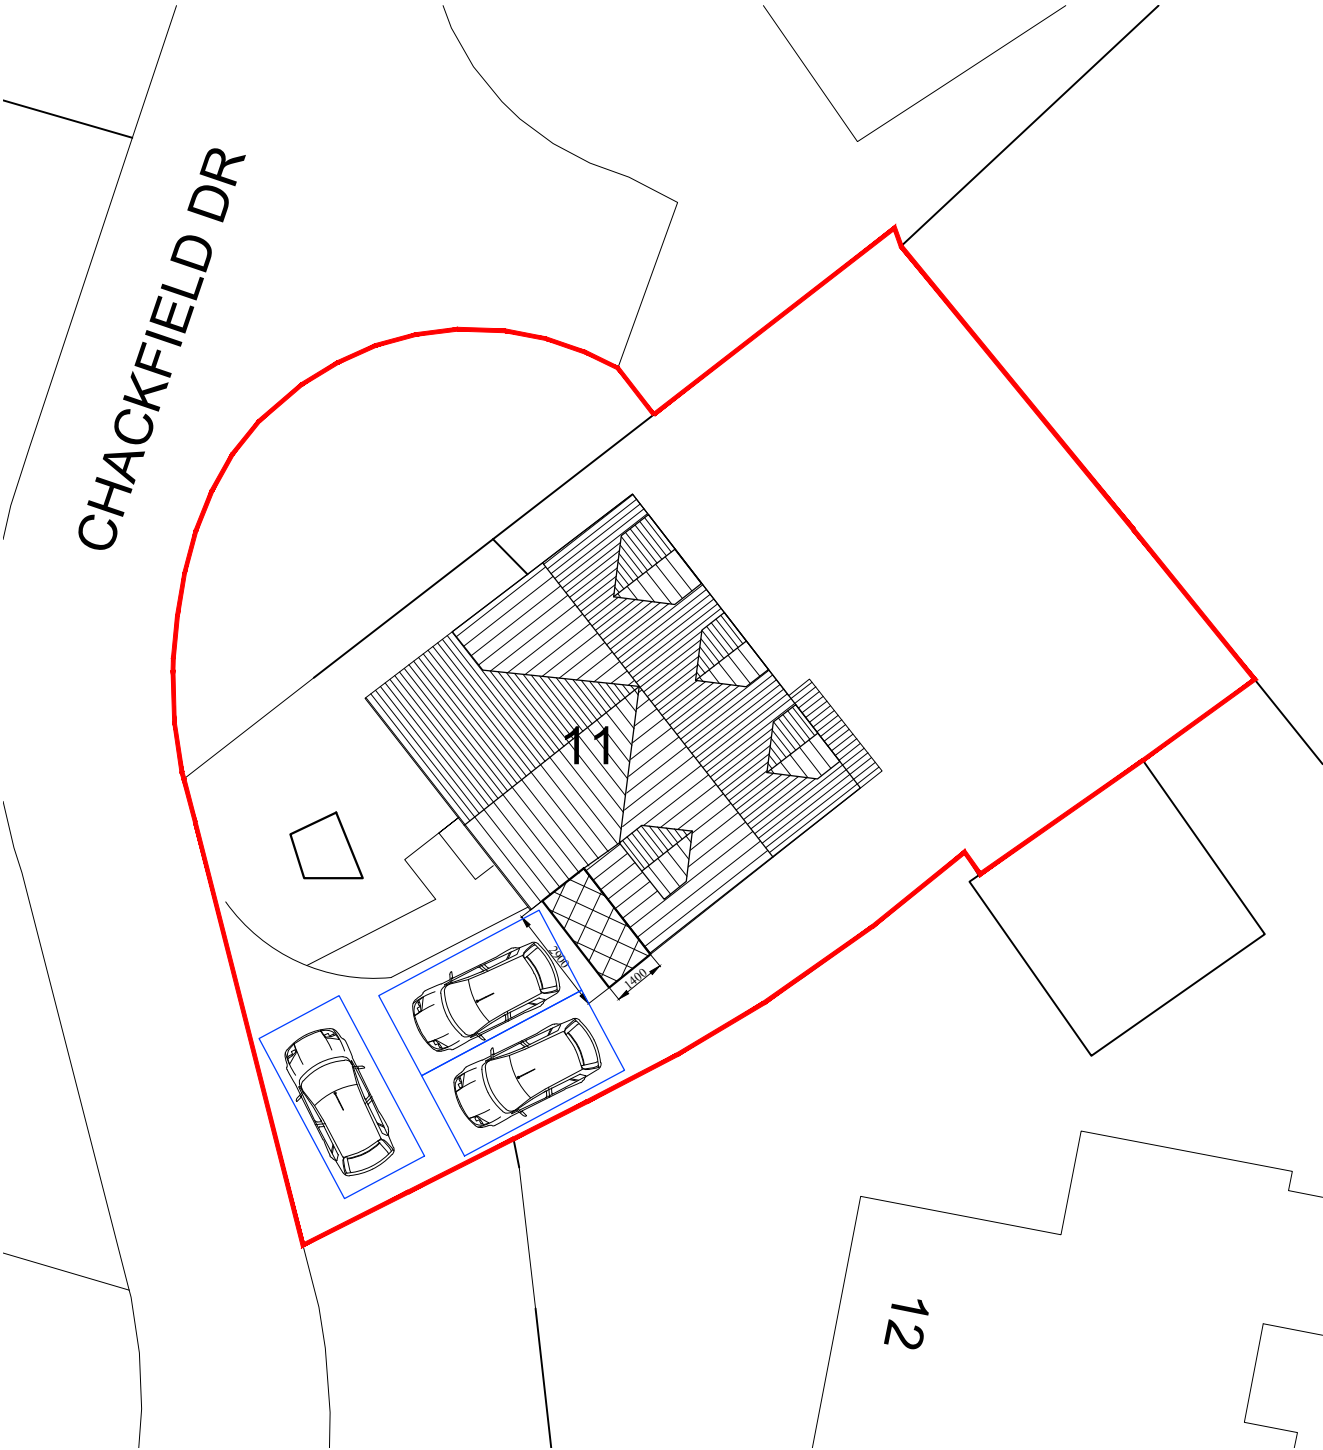

Ordnance Survey (c) Crown Copyright 2025. All rights reserved. Licence number 100022432

Existing Block plan
SCALE - 1:200 @ A3

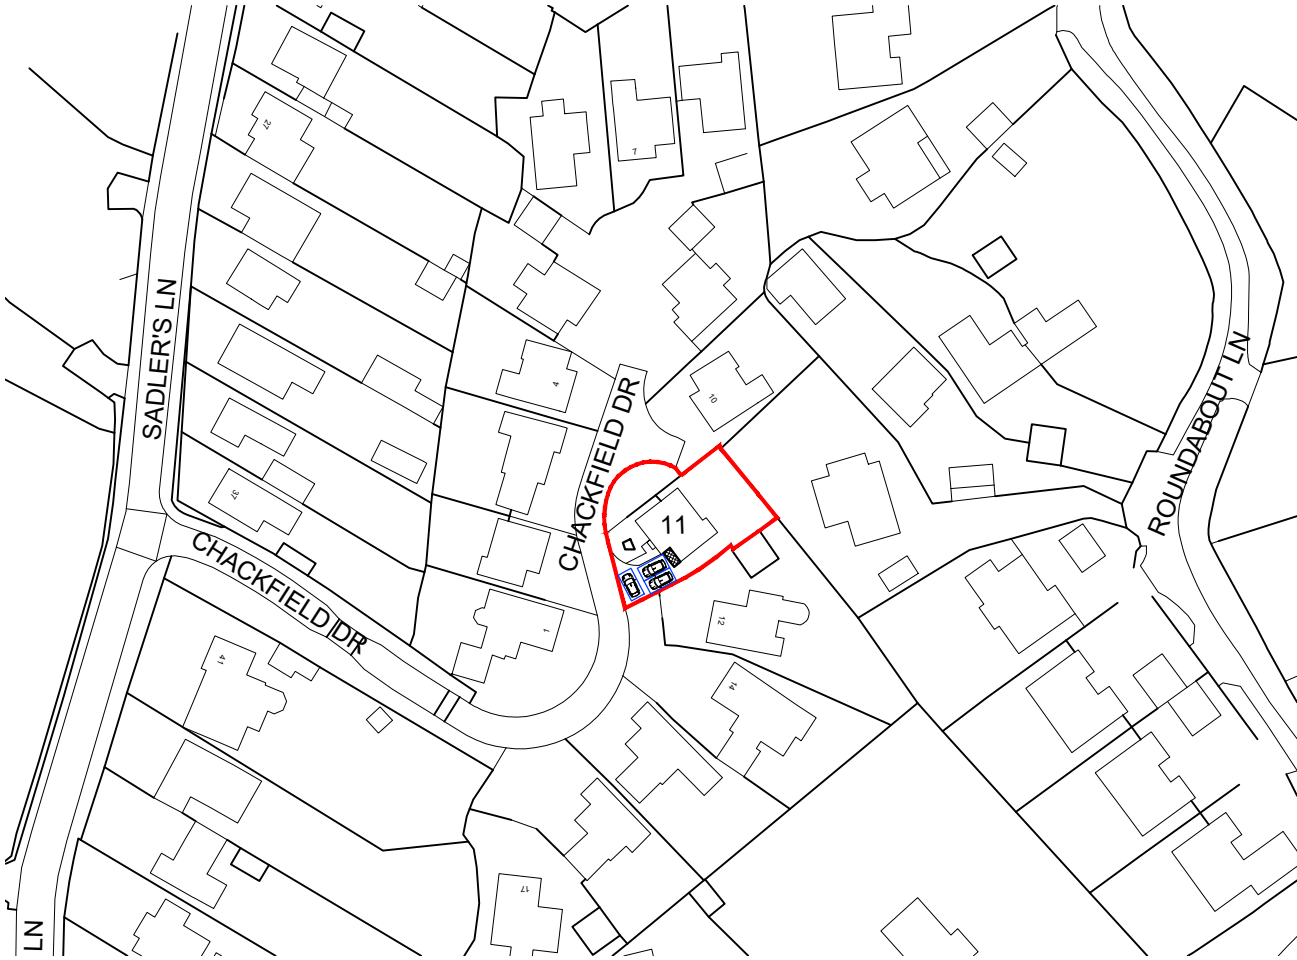


Ordnance Survey (c) Crown Copyright 2025. All rights reserved. Licence number 100022432


Existing site plan
SCALE - 1:1250 @ A3



Existing footprint - 11 Chackfield Dr

 

Proposed extension

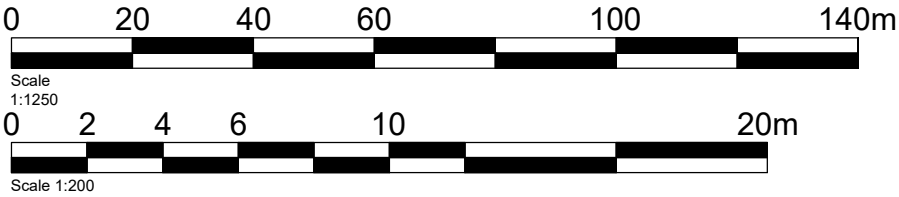

Client	Mr & Mrs M Elsbury
Project	Extension and alterations to 11 Chackfield Road, Wokingham RG41 5PH
Drawing Title	Block & Site plans

Revision	X
Drawing Number	101.13-PA