




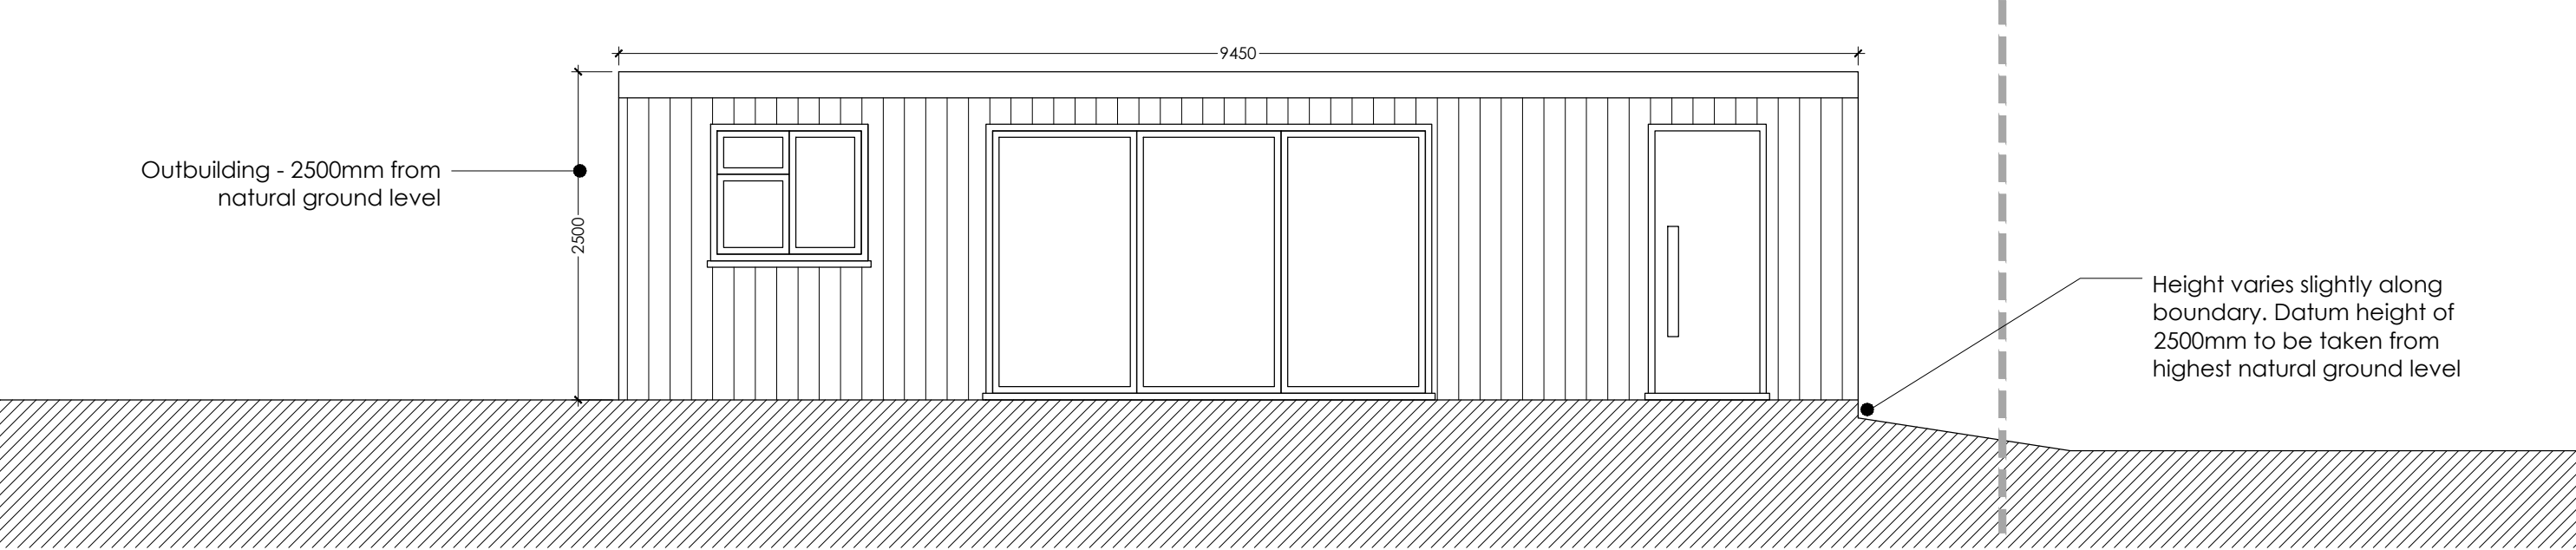


Elevation A

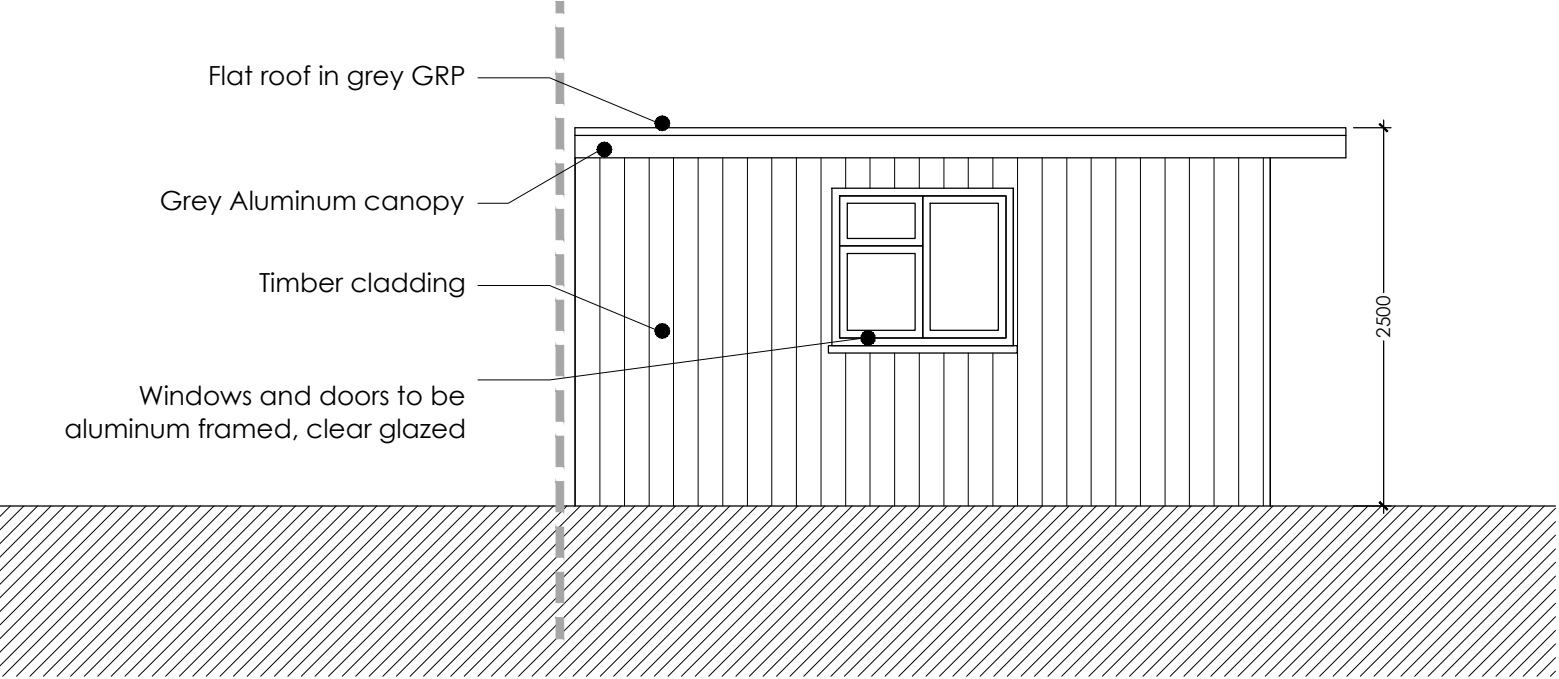



Elevation B

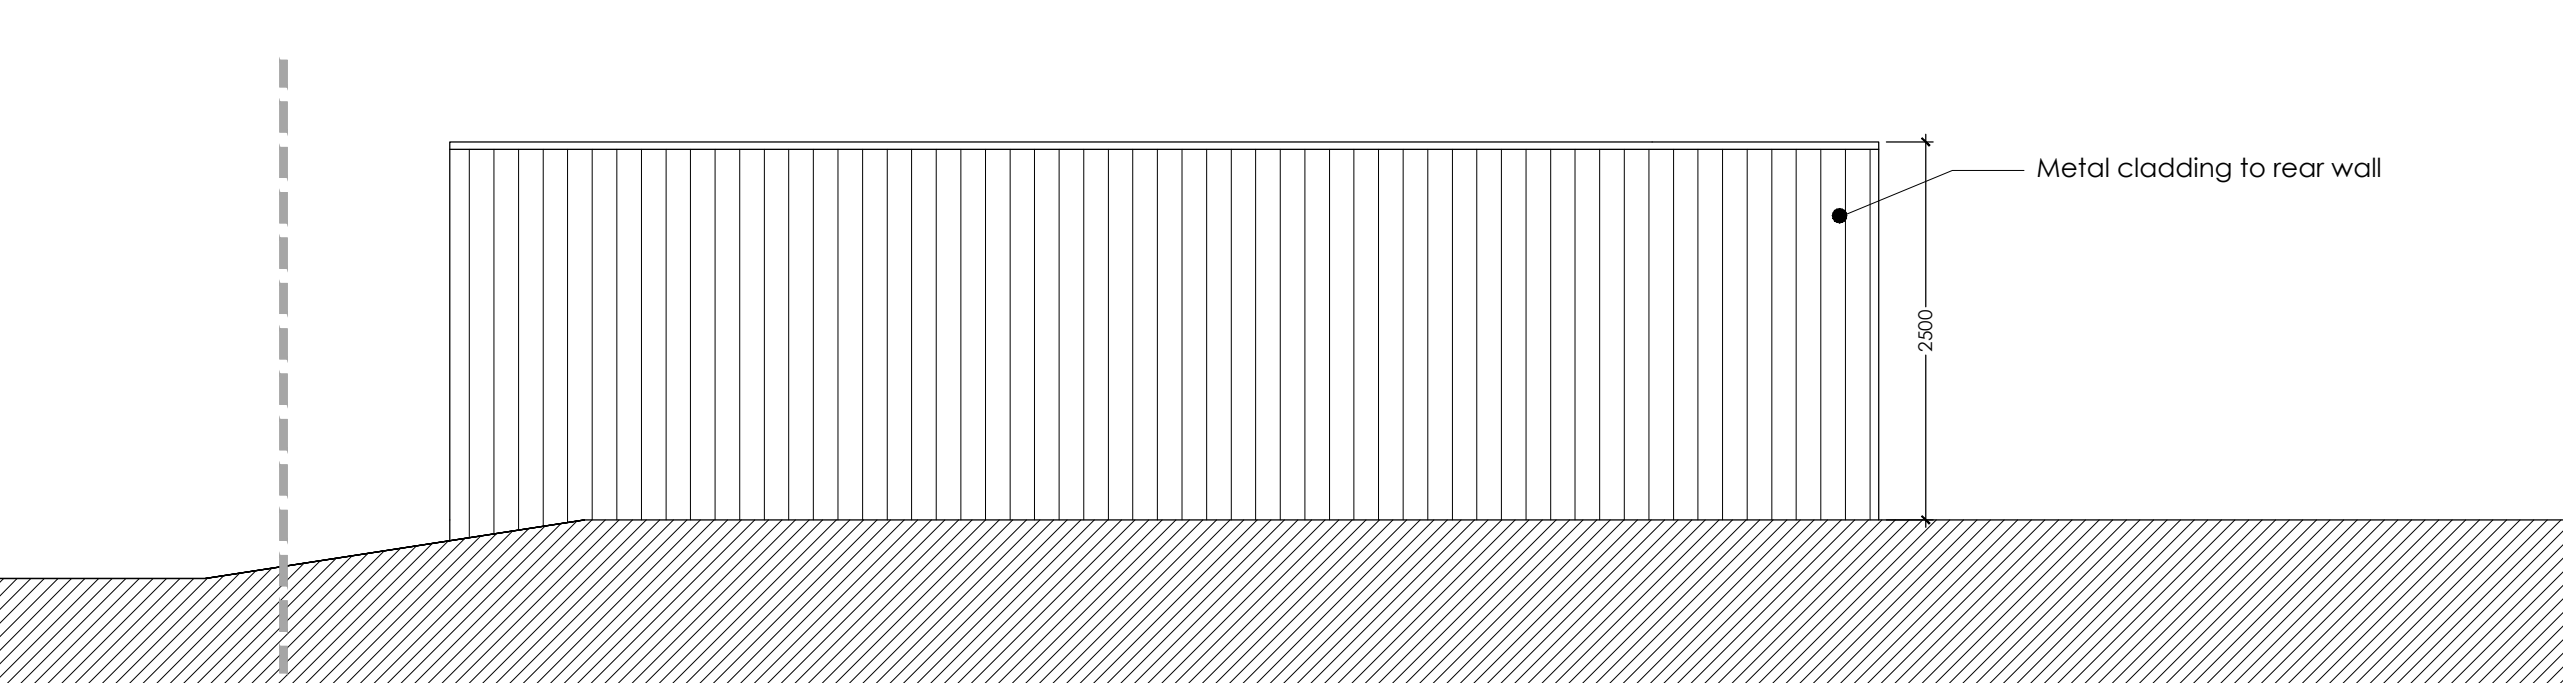

Elevation C

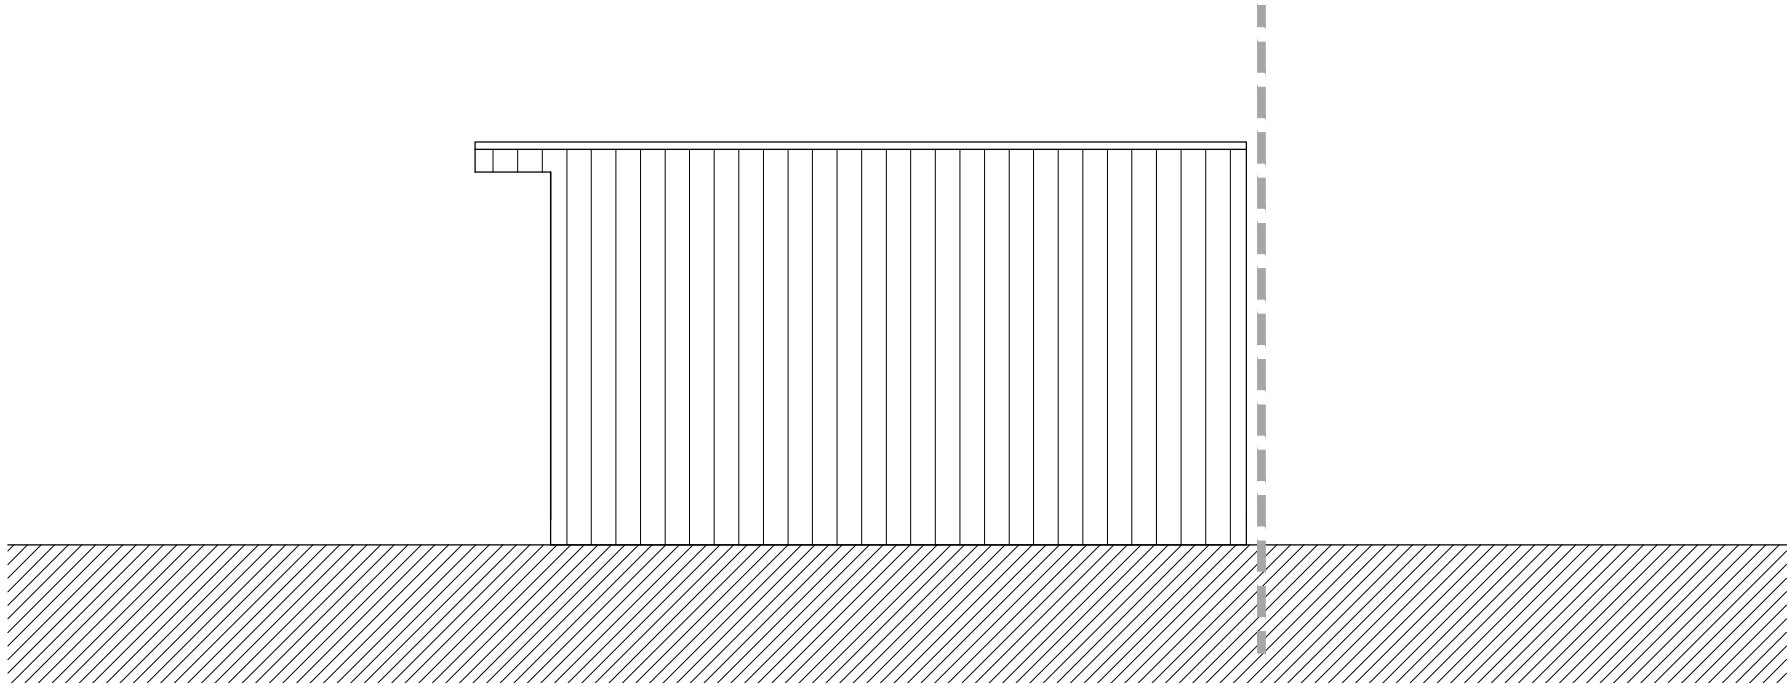

Elevation D

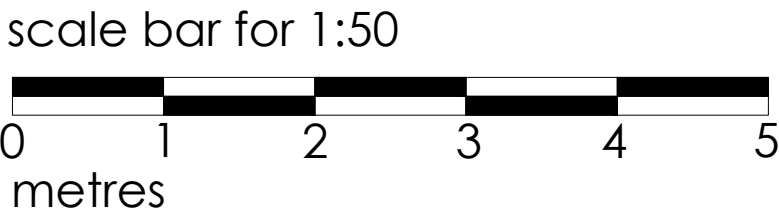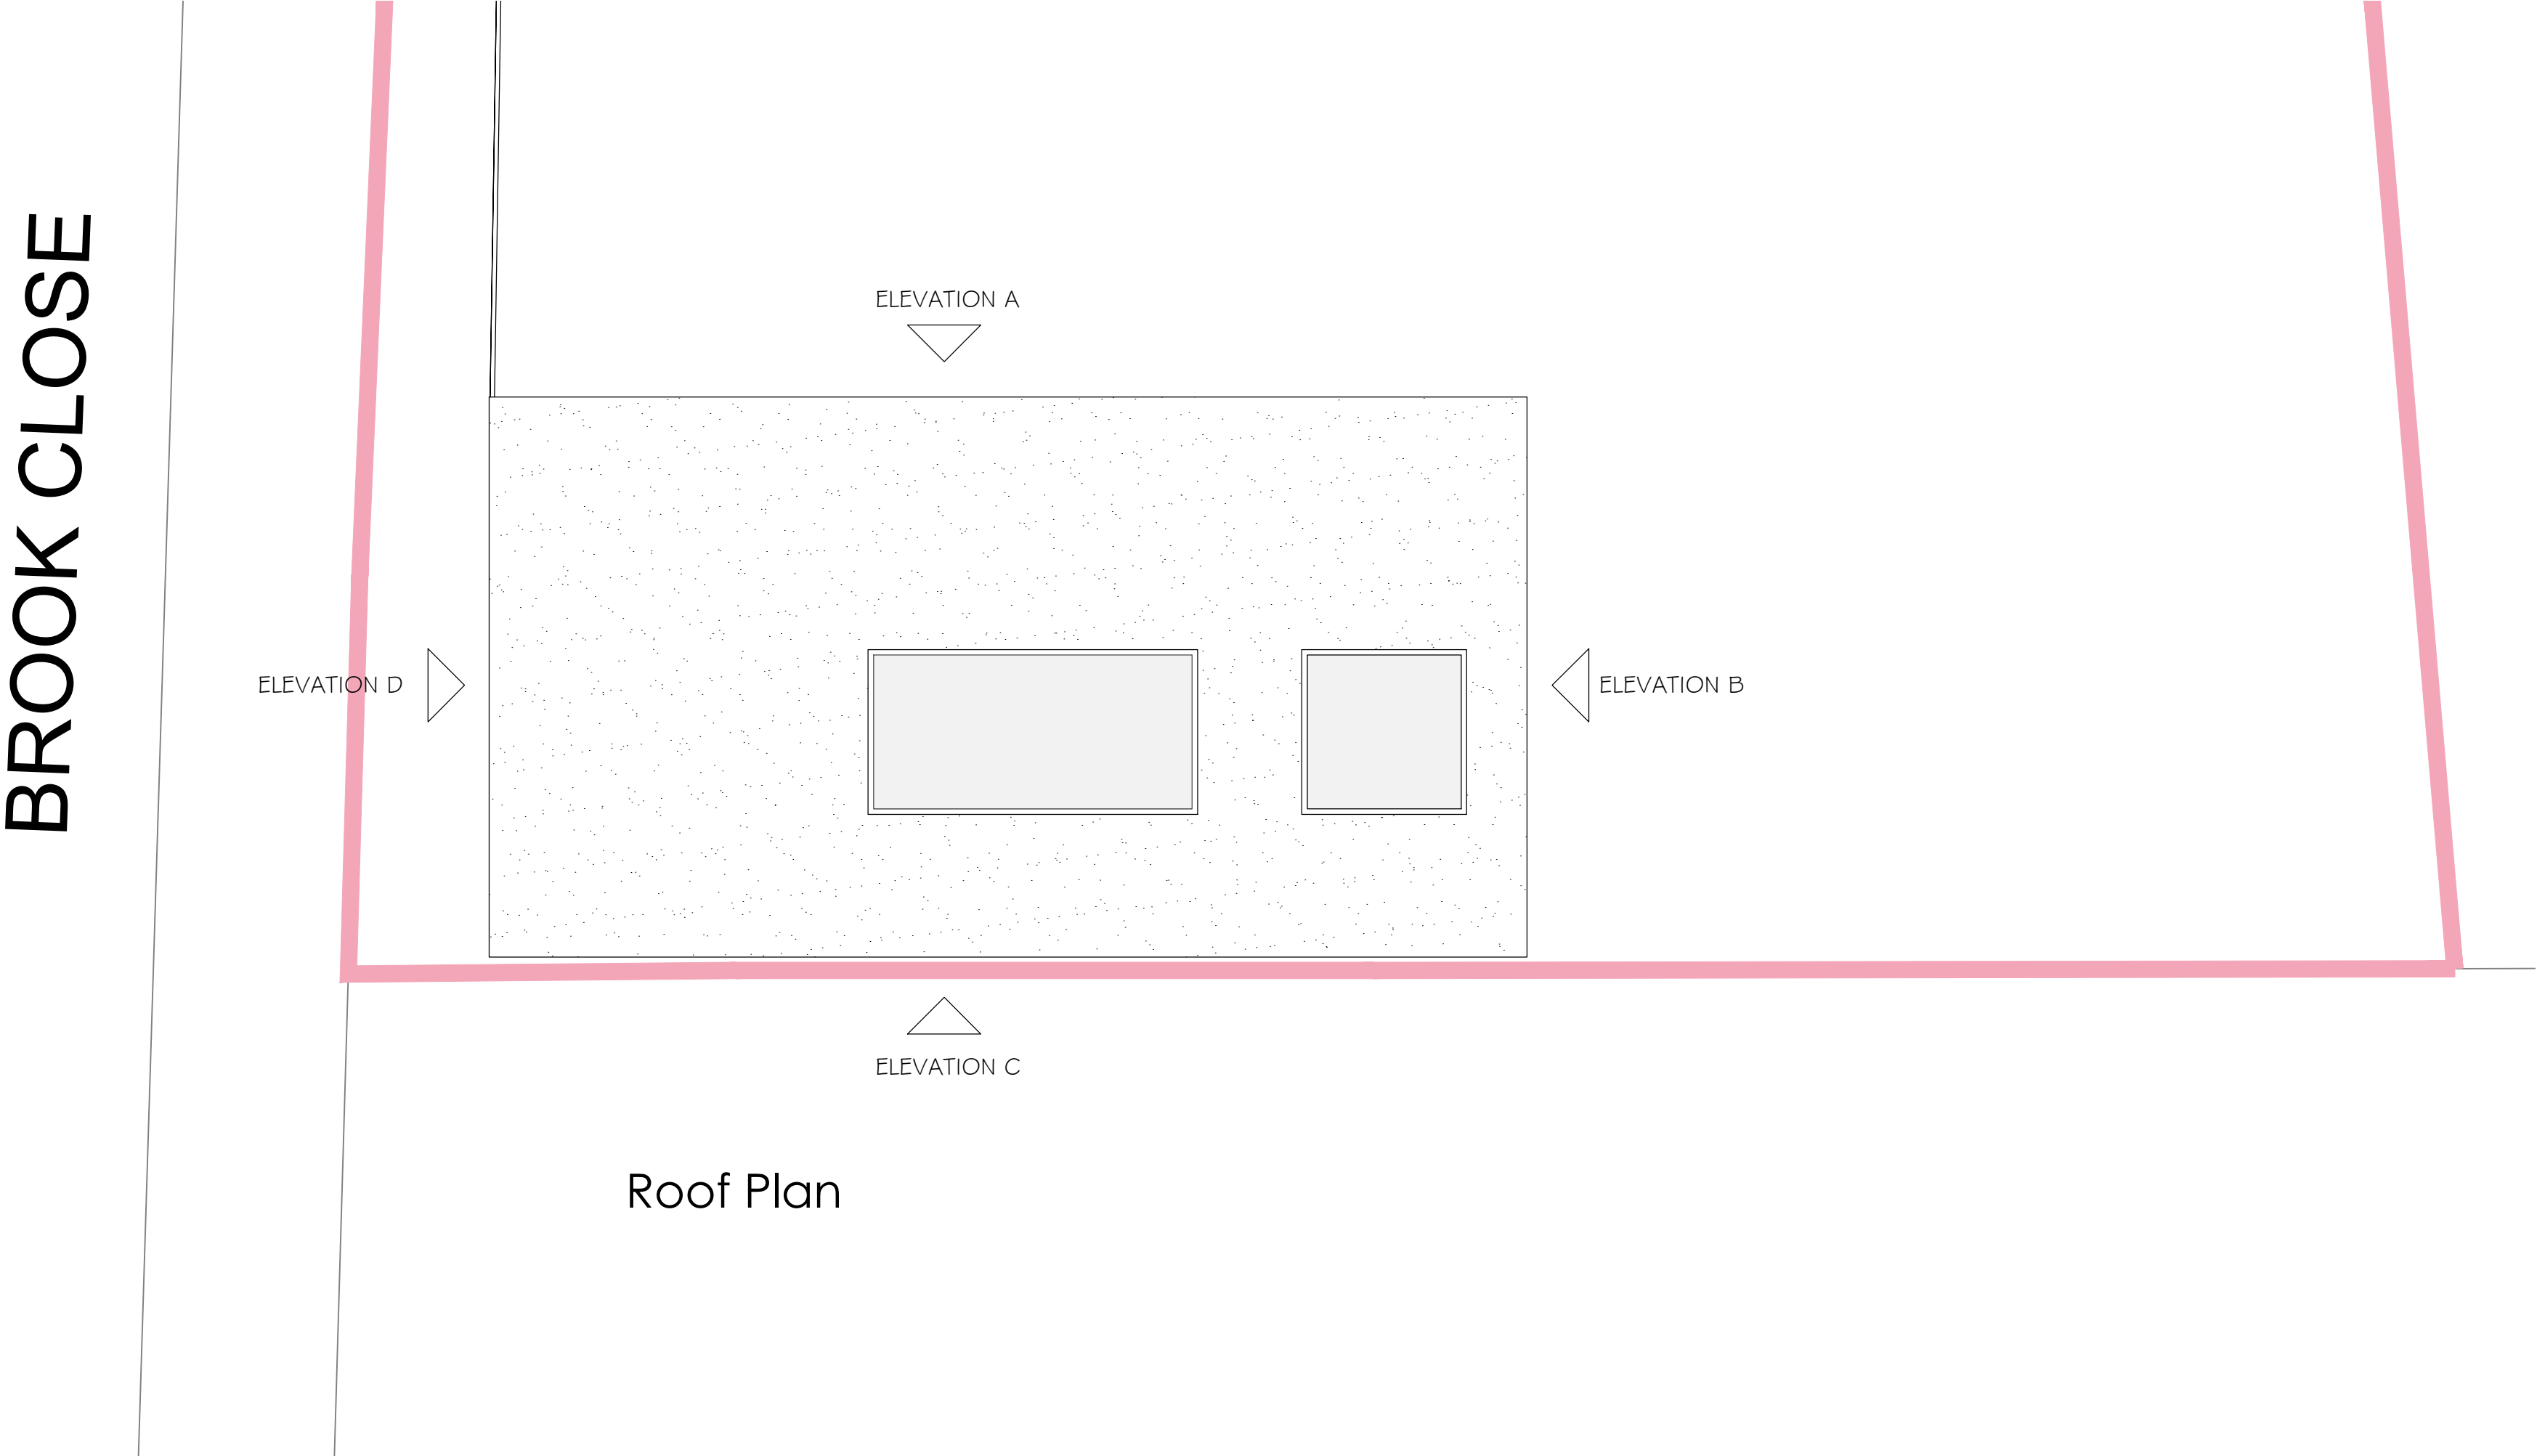


54 CLIFTON ROAD, WOKINGHAM, RG41 1NB

PLANNING

PROPOSED ELEVATIONS AND ROOF PLAN

date FEB 2026	client LEYTON DAWKES
scale 1:50 @A1	drawing no. 25 / 54CR / P 200
	revision -

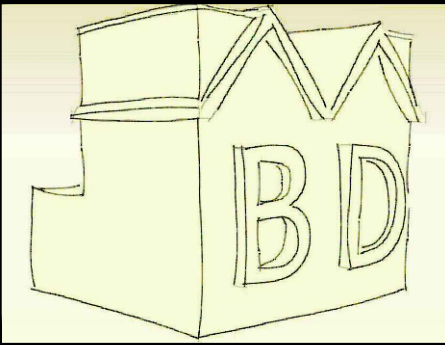

MIKE BECK DESIGN

t: 07961 031 843
w: www.mikebeckdesign.co.uk
e: info@mikebeckdesign.co.uk