


BROOK CLOSE

CLIFTON ROAD

54

52

PRINCIPLE ELEVATION

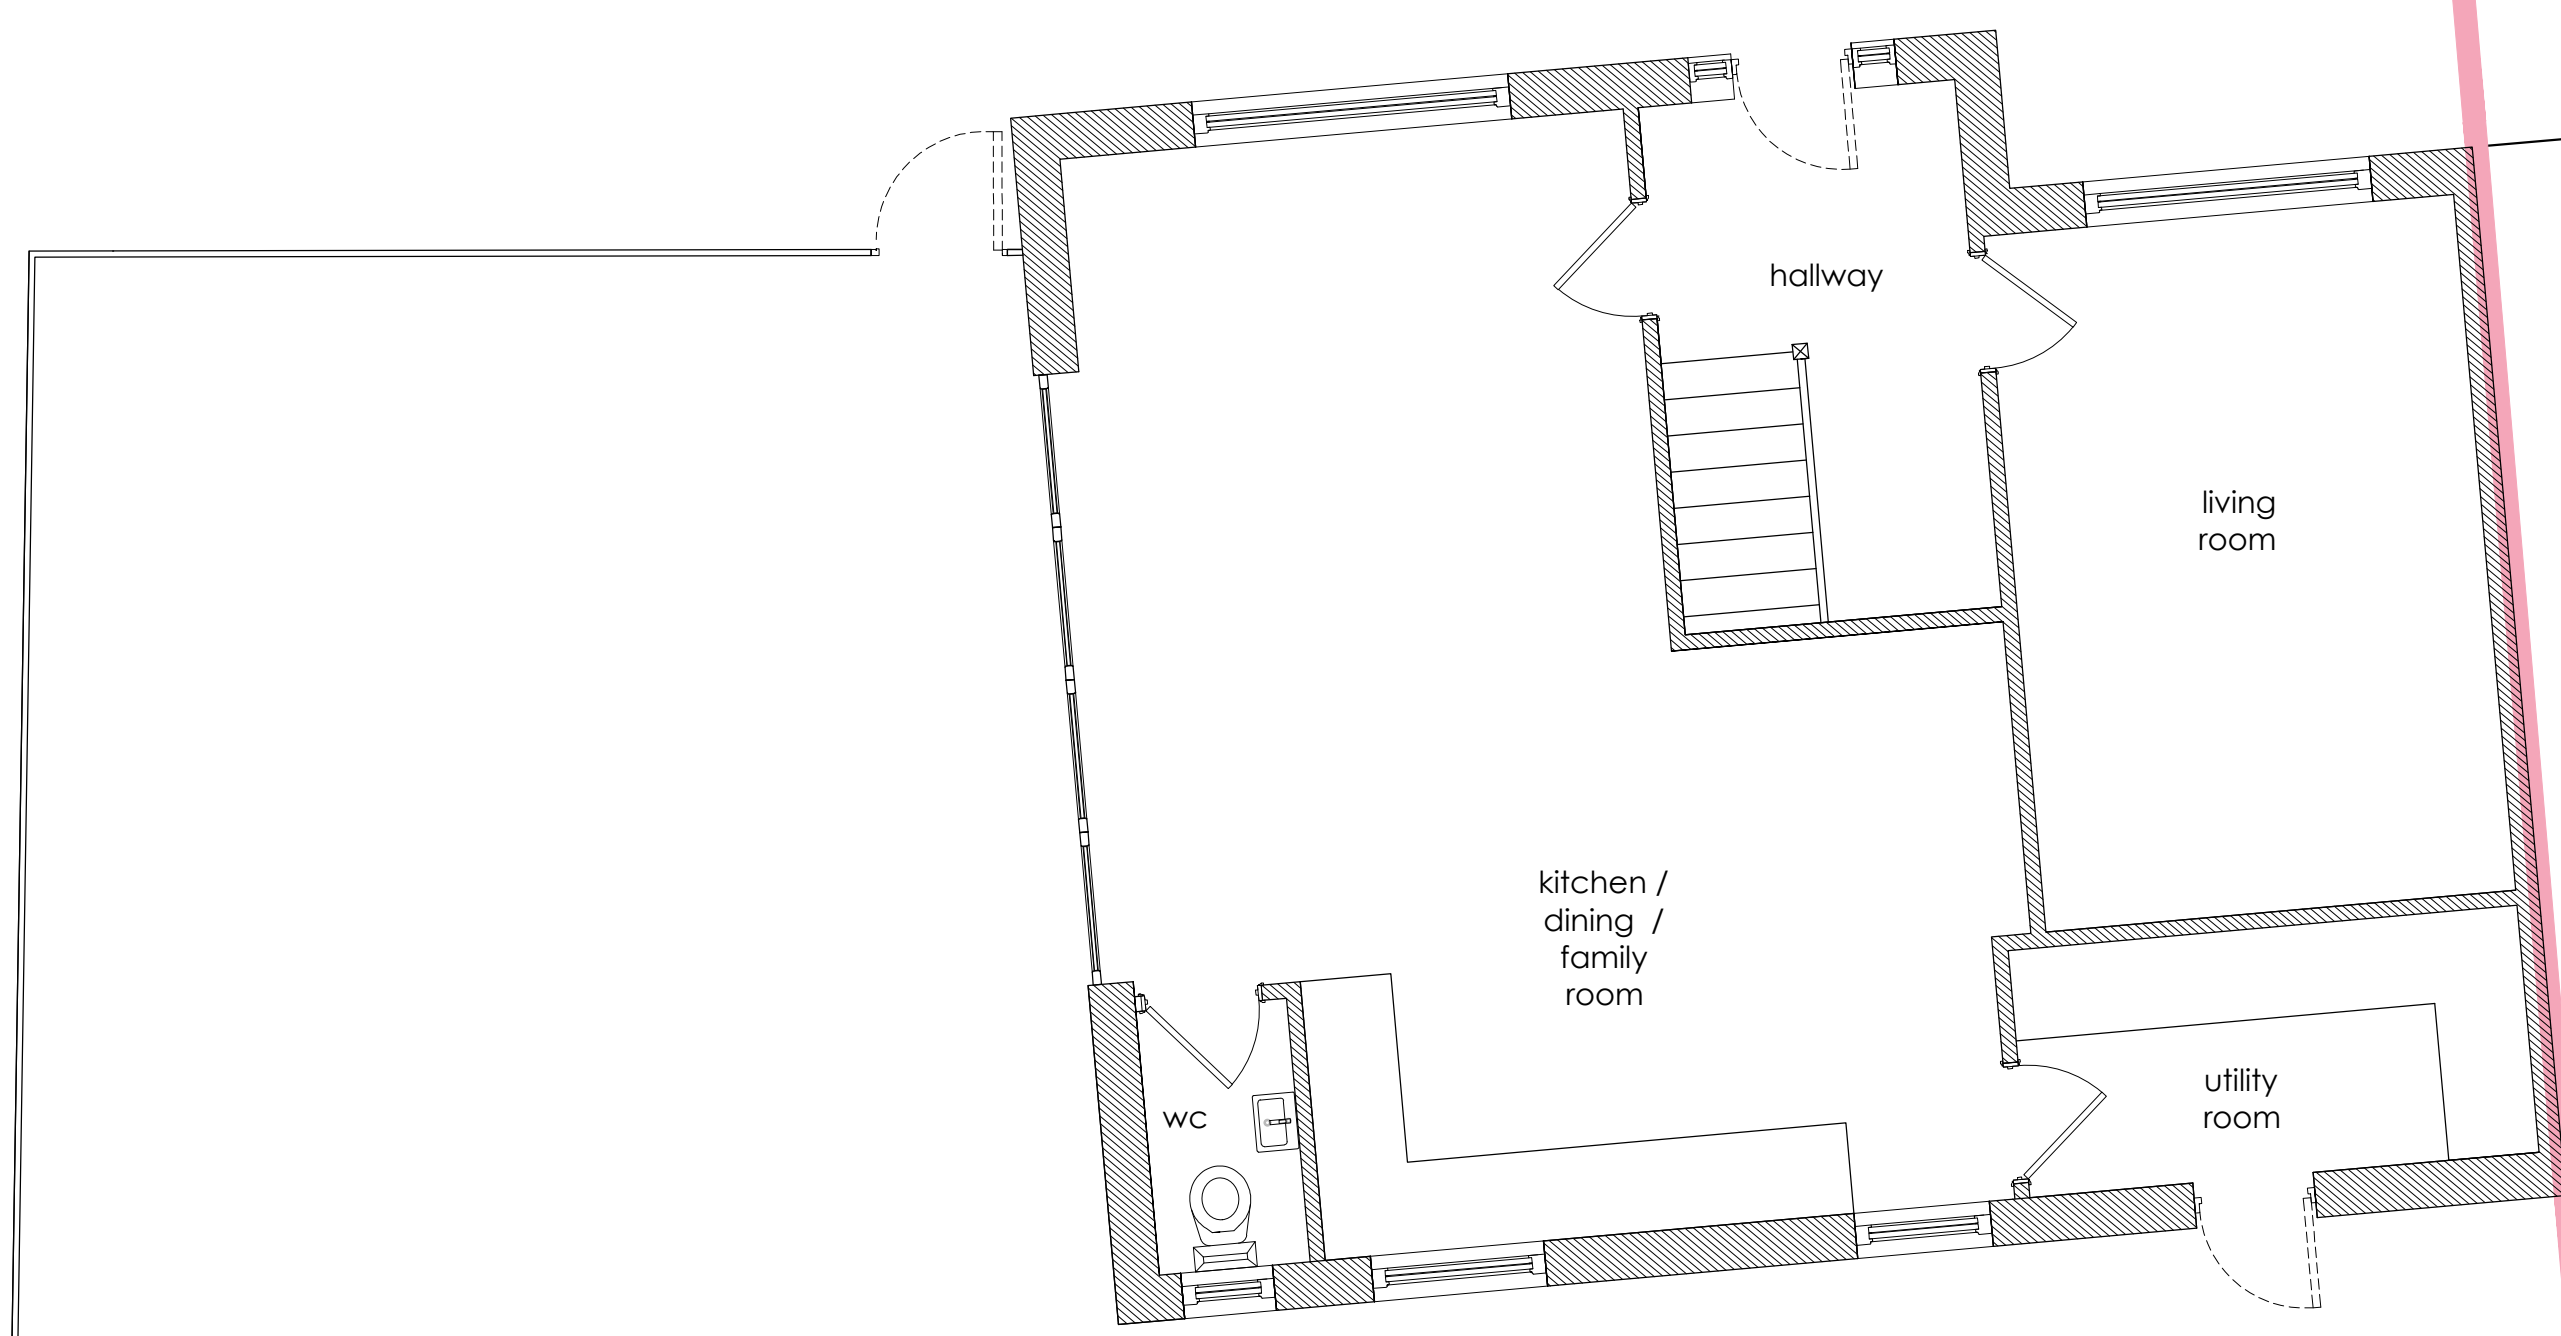


Garage

54 CLIFTON ROAD, WOKINGHAM, RG41 1NB

EXISTING

GROUND FLOOR PLAN

date		client	
FEB 2026		LEYTON DAWKES	
scale		drawing no.	revision
1:50 @A1		25 / 54CR / EX 100	-

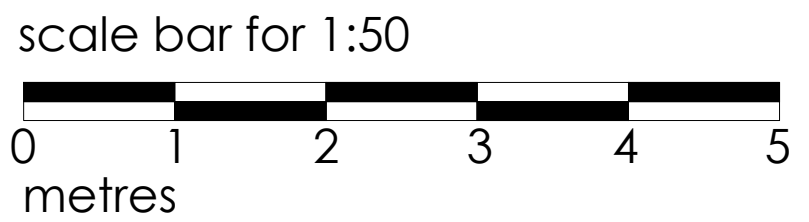

MIKE BECK DESIGN

t: 07961 031 843
w: www.mikebeckdesign.co.uk
e: info@mikebeckdesign.co.uk