




LOCATION PLAN





SCALE 1:1250@A3




BLOCK PLAN

SCALE 1:500@A3

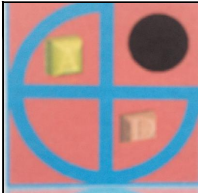
	PROJECT:	11 Skelmerdale Way Earley	DRAWN BY:	P.S.	DRAWING TITLE:		
	PROPOSED FIRST FLOOR SIDE EXTENSION		DATE:	03/03/2026	LOCATION AND BLOCK PLAN		
			SCALE:	AS SHOWN@A3	DRAWING NUMBER:	SW-01	
			FILENAME:	25057			

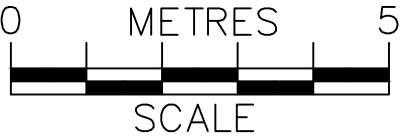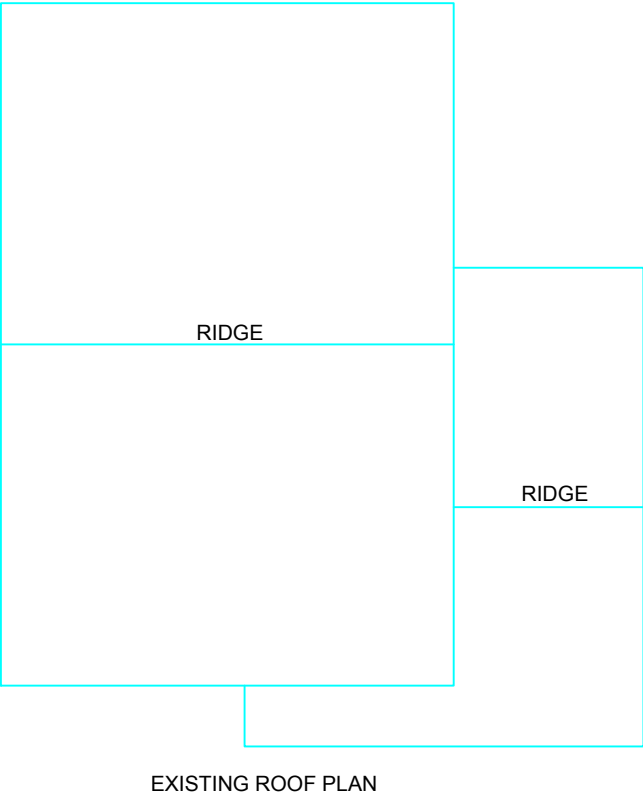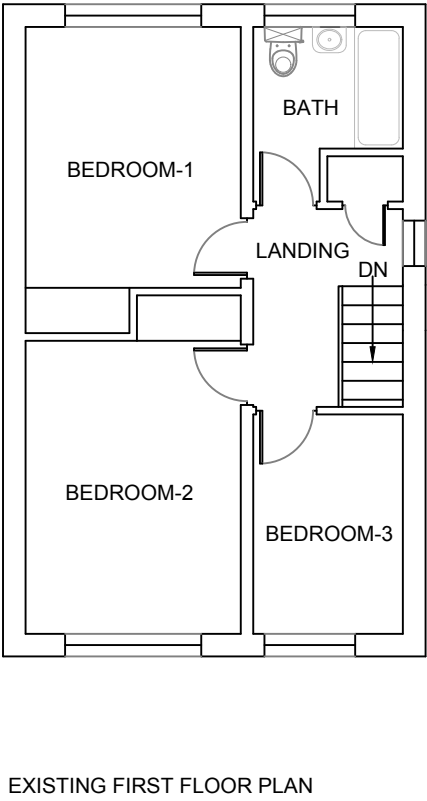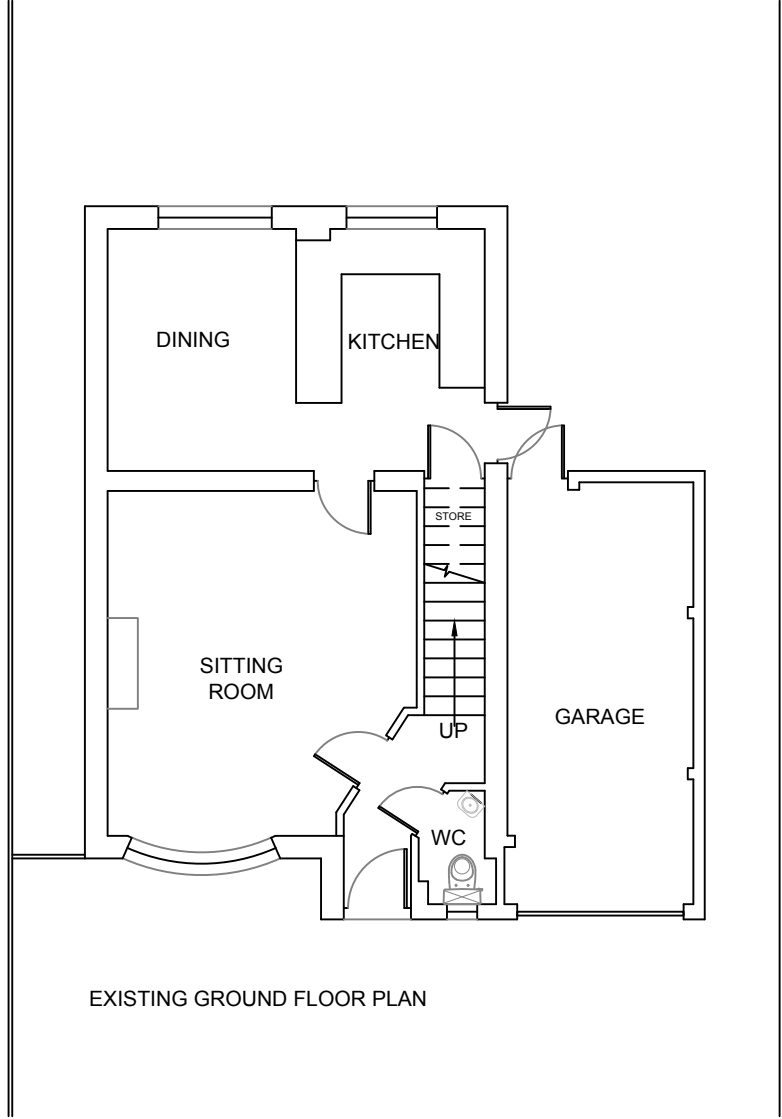

 	PROJECT:	11 Skelmerdale Way Earley	DRAWN BY:	P.S.	DRAWING TITLE:		ArchDezine Limited archdeziner7@gmail.com
	PROPOSED FIRST FLOOR SIDE EXTENSION		DATE:	03/03/2026	EXISTING PLANS		
			SCALE:	1:100@A3	DRAWING NUMBER:	SW-02	
			FILENAME:	25057			




EXISTING FRONT ELEVATION

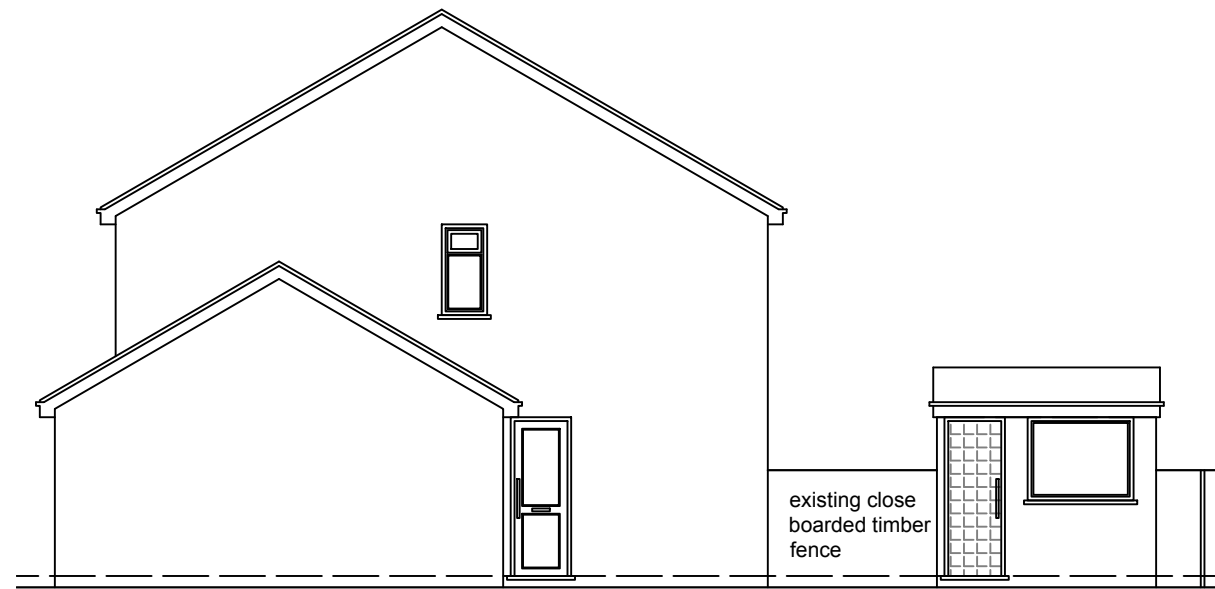


EXISTING SIDE-1 ELEVATION







EXISTING REAR ELEVATION

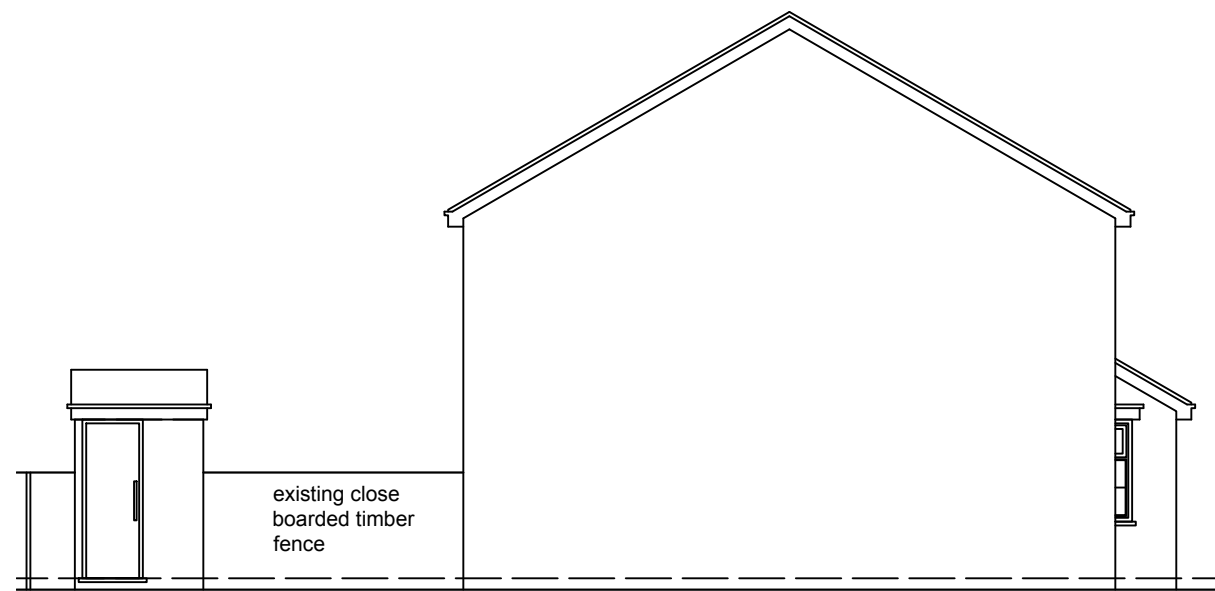


EXISTING SIDE-2 ELEVATION

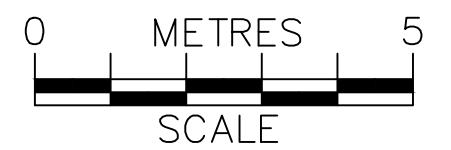

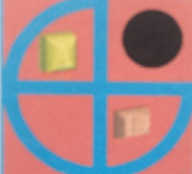
	PROJECT: PROPOSED FIRST FLOOR SIDE EXTENSION		11 Skelmerdale Way Earley		DRAWN BY:	P.S.	DRAWING TITLE: EXISTING ELEVATIONS		ArchDezine Limited archdeziner7@gmail.com
					DATE:	03/03/2026			
					SCALE:	1:100@A3			
					FILENAME:	25057	DRAWING NUMBER:	SW-03	

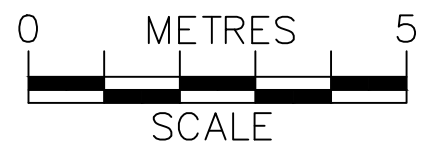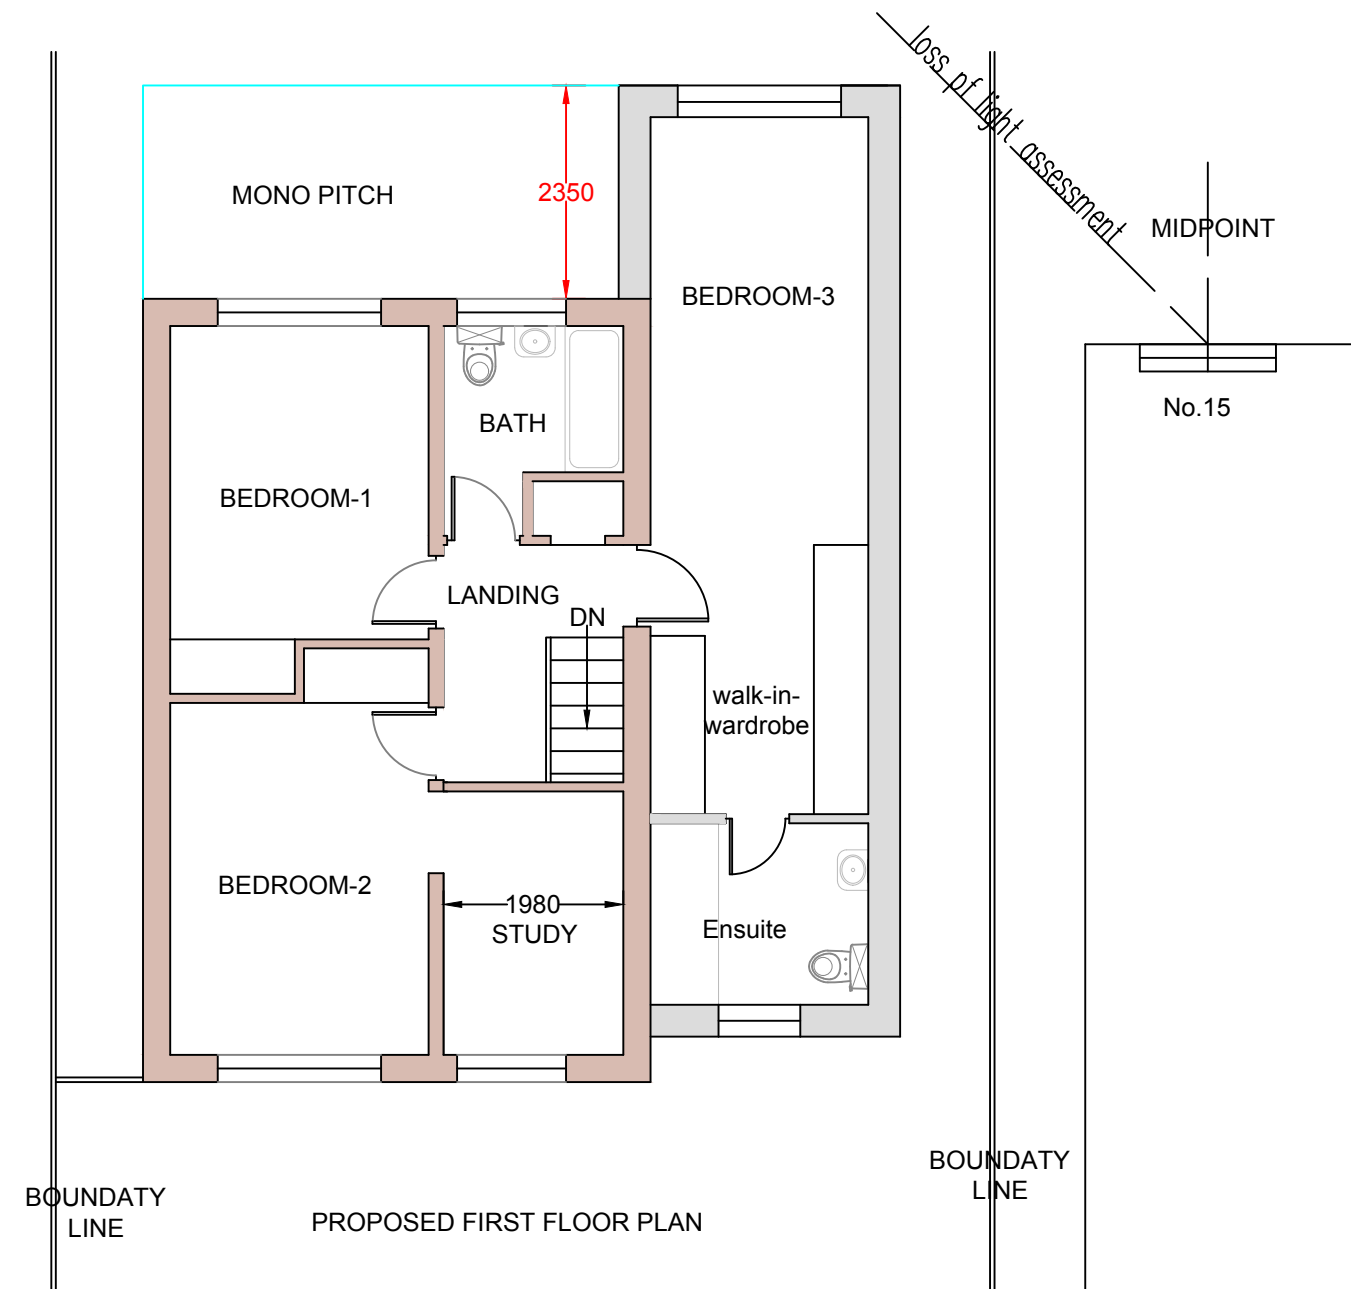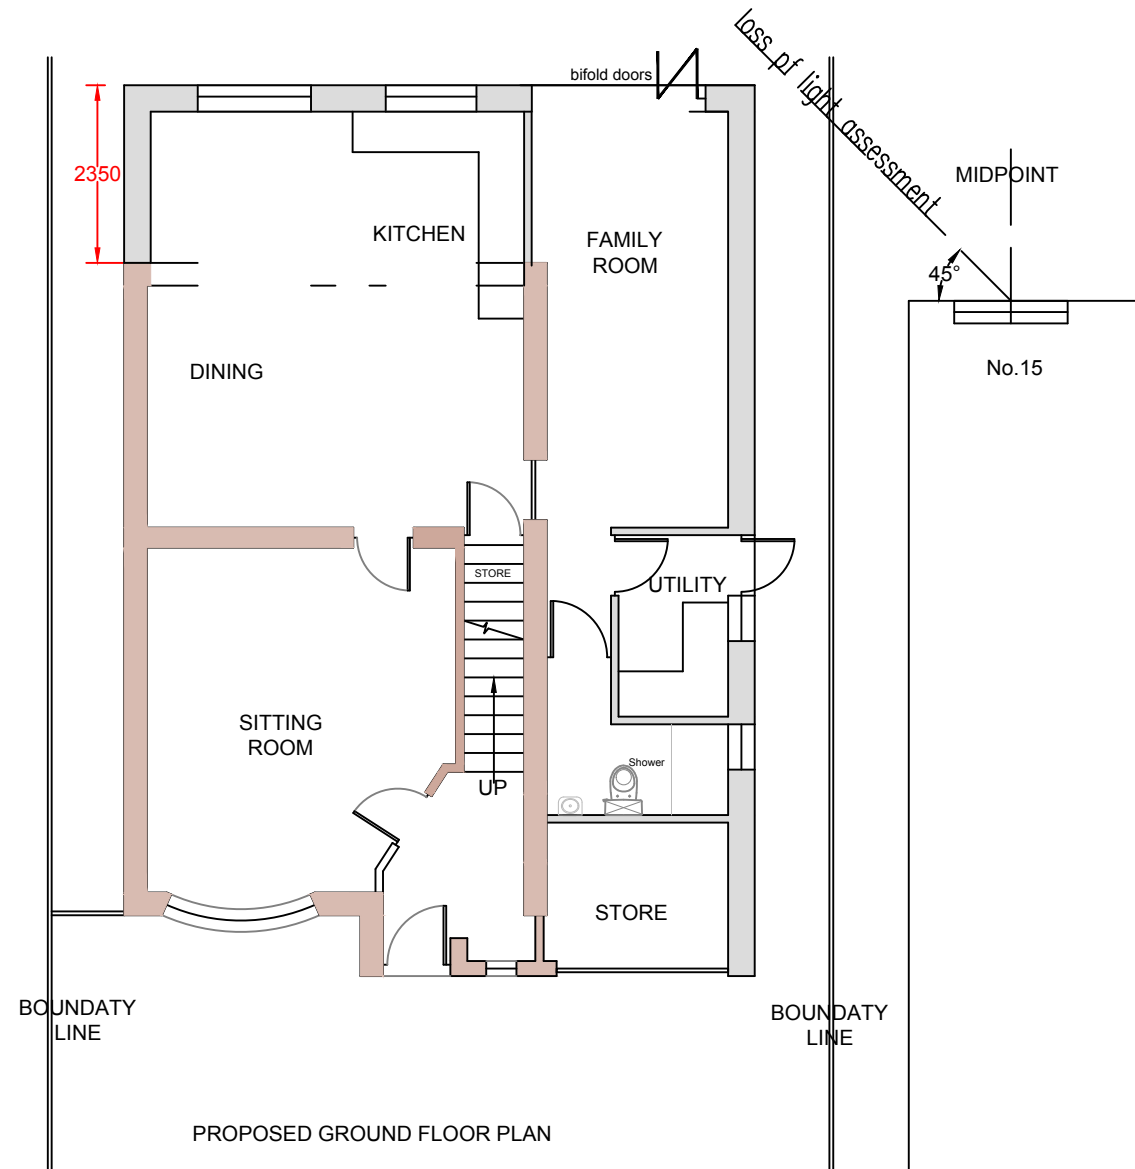

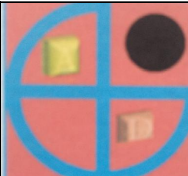	PROJECT:	11 Skelmerdale Way Earley	DRAWN BY:	P.S.	DRAWING TITLE:		ArchDezine Limited archdeziner7@gmail.com
	PROPOSED FIRST FLOOR SIDE EXTENSION		DATE:	03/03/2026	PROPOSED PLANS		
			SCALE:	1:100@A3			
			FILENAME:	25057			
					DRAWING NUMBER:	SW-04	




PROPOSED FRONT ELEVATION

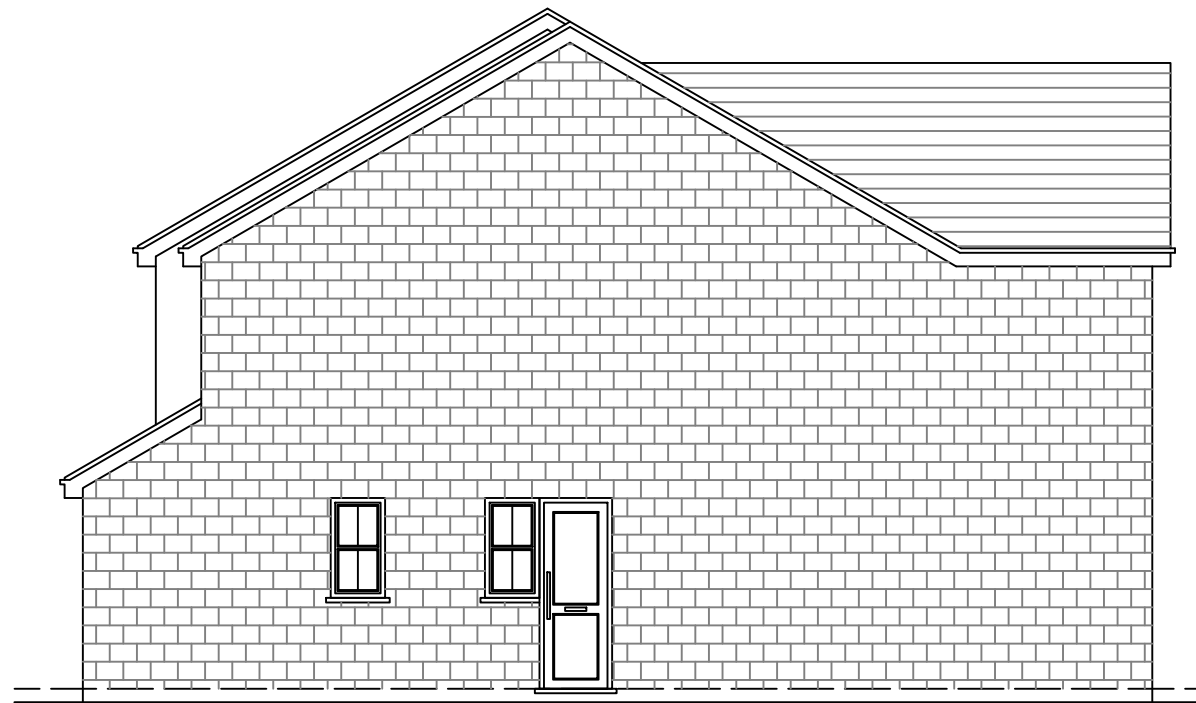


PROPOSED SIDE-1 ELEVATION



PROPOSED REAR ELEVATION

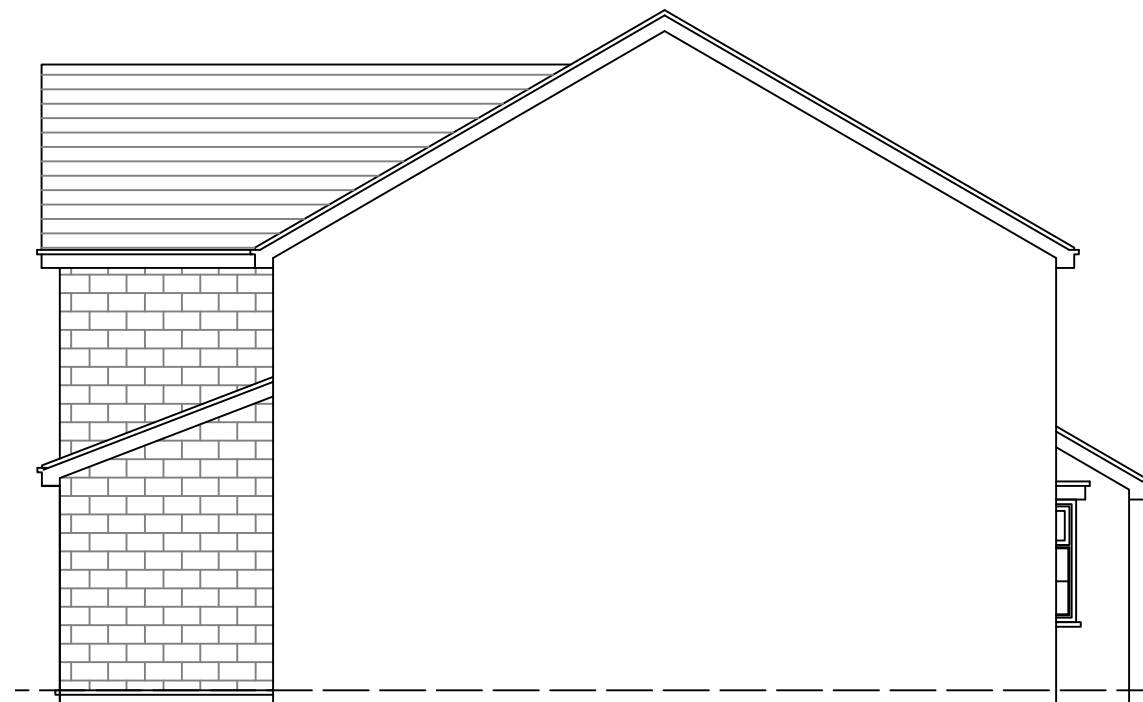

PROPOSED SIDE-2 ELEVATION

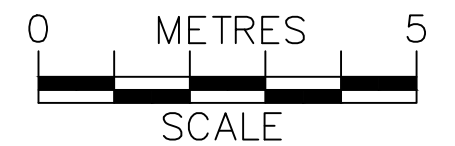

	PROJECT:	11 Skelmerdale Way Earley	DRAWN BY:	P.S.	DRAWING TITLE:		ArchDezine Limited archdeziner7@gmail.com
	PROPOSED FIRST FLOOR SIDE EXTENSION		DATE:	03/03/2026	PROPOSED ELEVATIONS		
			SCALE:	1:100@A3	DRAWING NUMBER:		
			FILENAME:	25057	SW-05		