
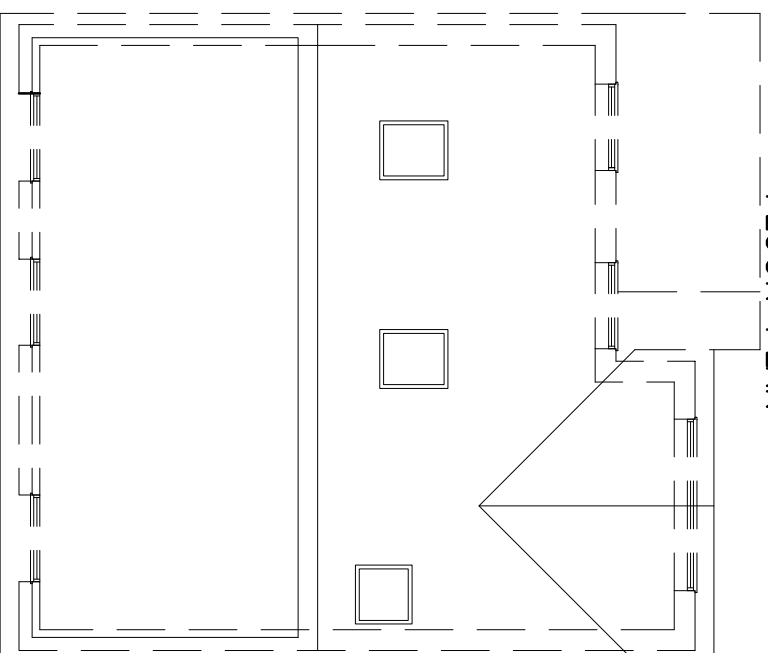
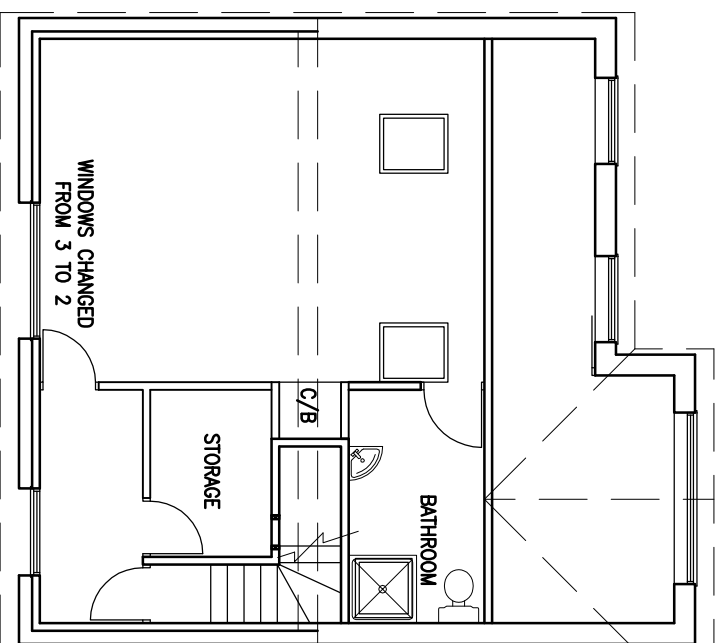
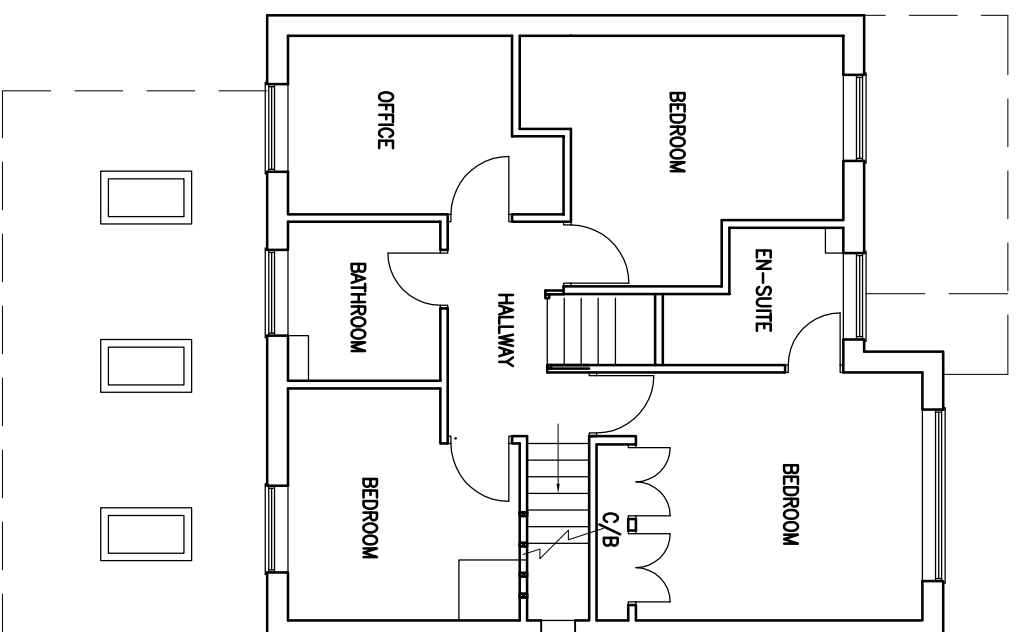


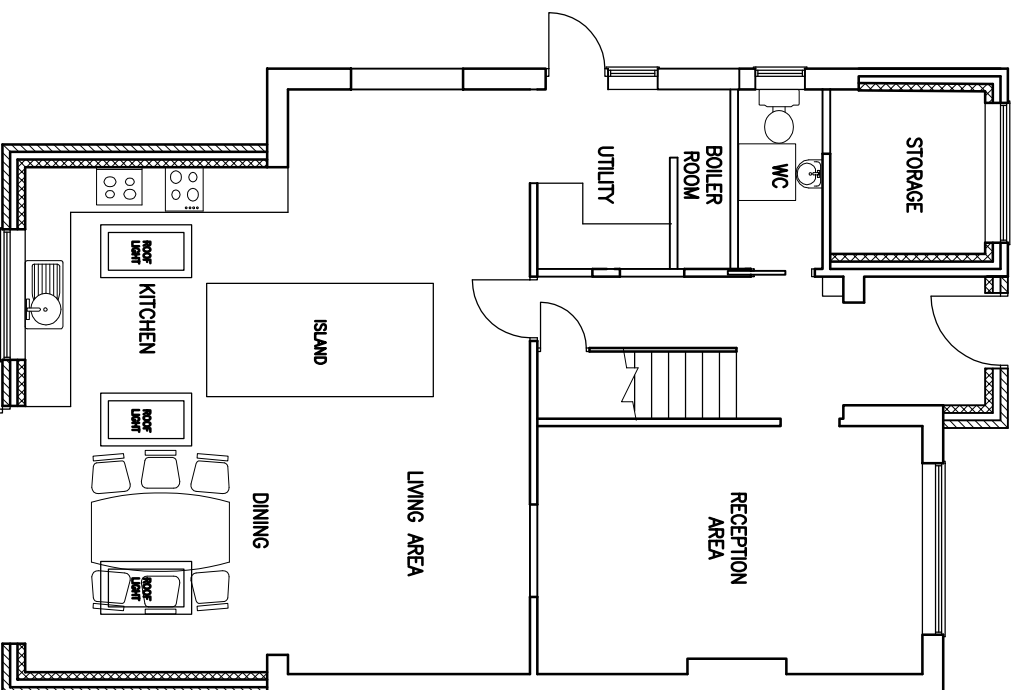

Metric Scale 1:100

THIS DRAWING IS THE PROPERTY OF RRS DESIGNS
- COPYING / REDISTRIBUTION BY CONSENT ONLY

NOTES

A	-	-
Rev/Date		Amendment

PROJECT
7 HILMANTON
EARLEY
READING
RG6 4HN

TITLE

PROPOSED FLOOR PLANS

RRS Designs
Architectural & Planning Services

Mobile-079664326643
Email-amar@rrsdesigns.co.uk
Website-www.rrsdesigns.co.uk

DRAWN		SCALE @ A3	
AS		1:100	
DATE		SEPT 24	
DRAWING NO.		REV.	
AS00324-03		C	