


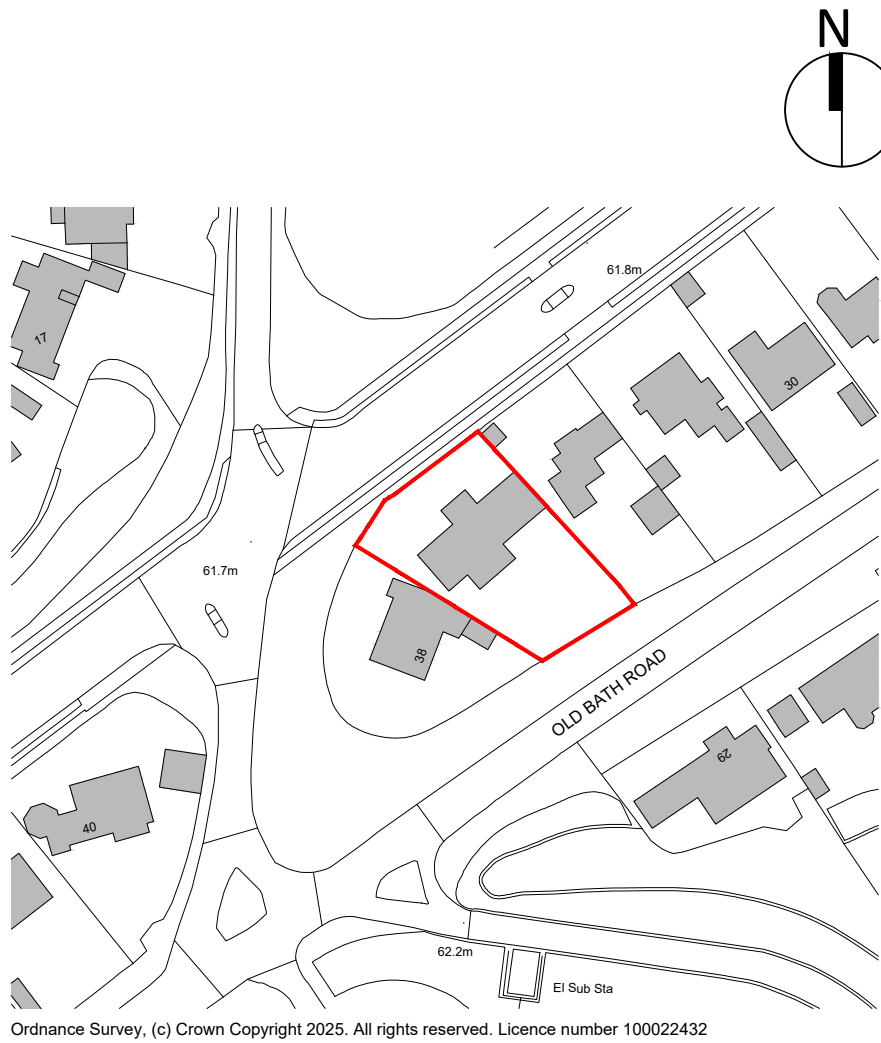

01 EXISTING LOCATION PLAN


1:1250



02 EXISTING PHOTOGRAPH


N.T.S

03 EXISTING SITE PLAN

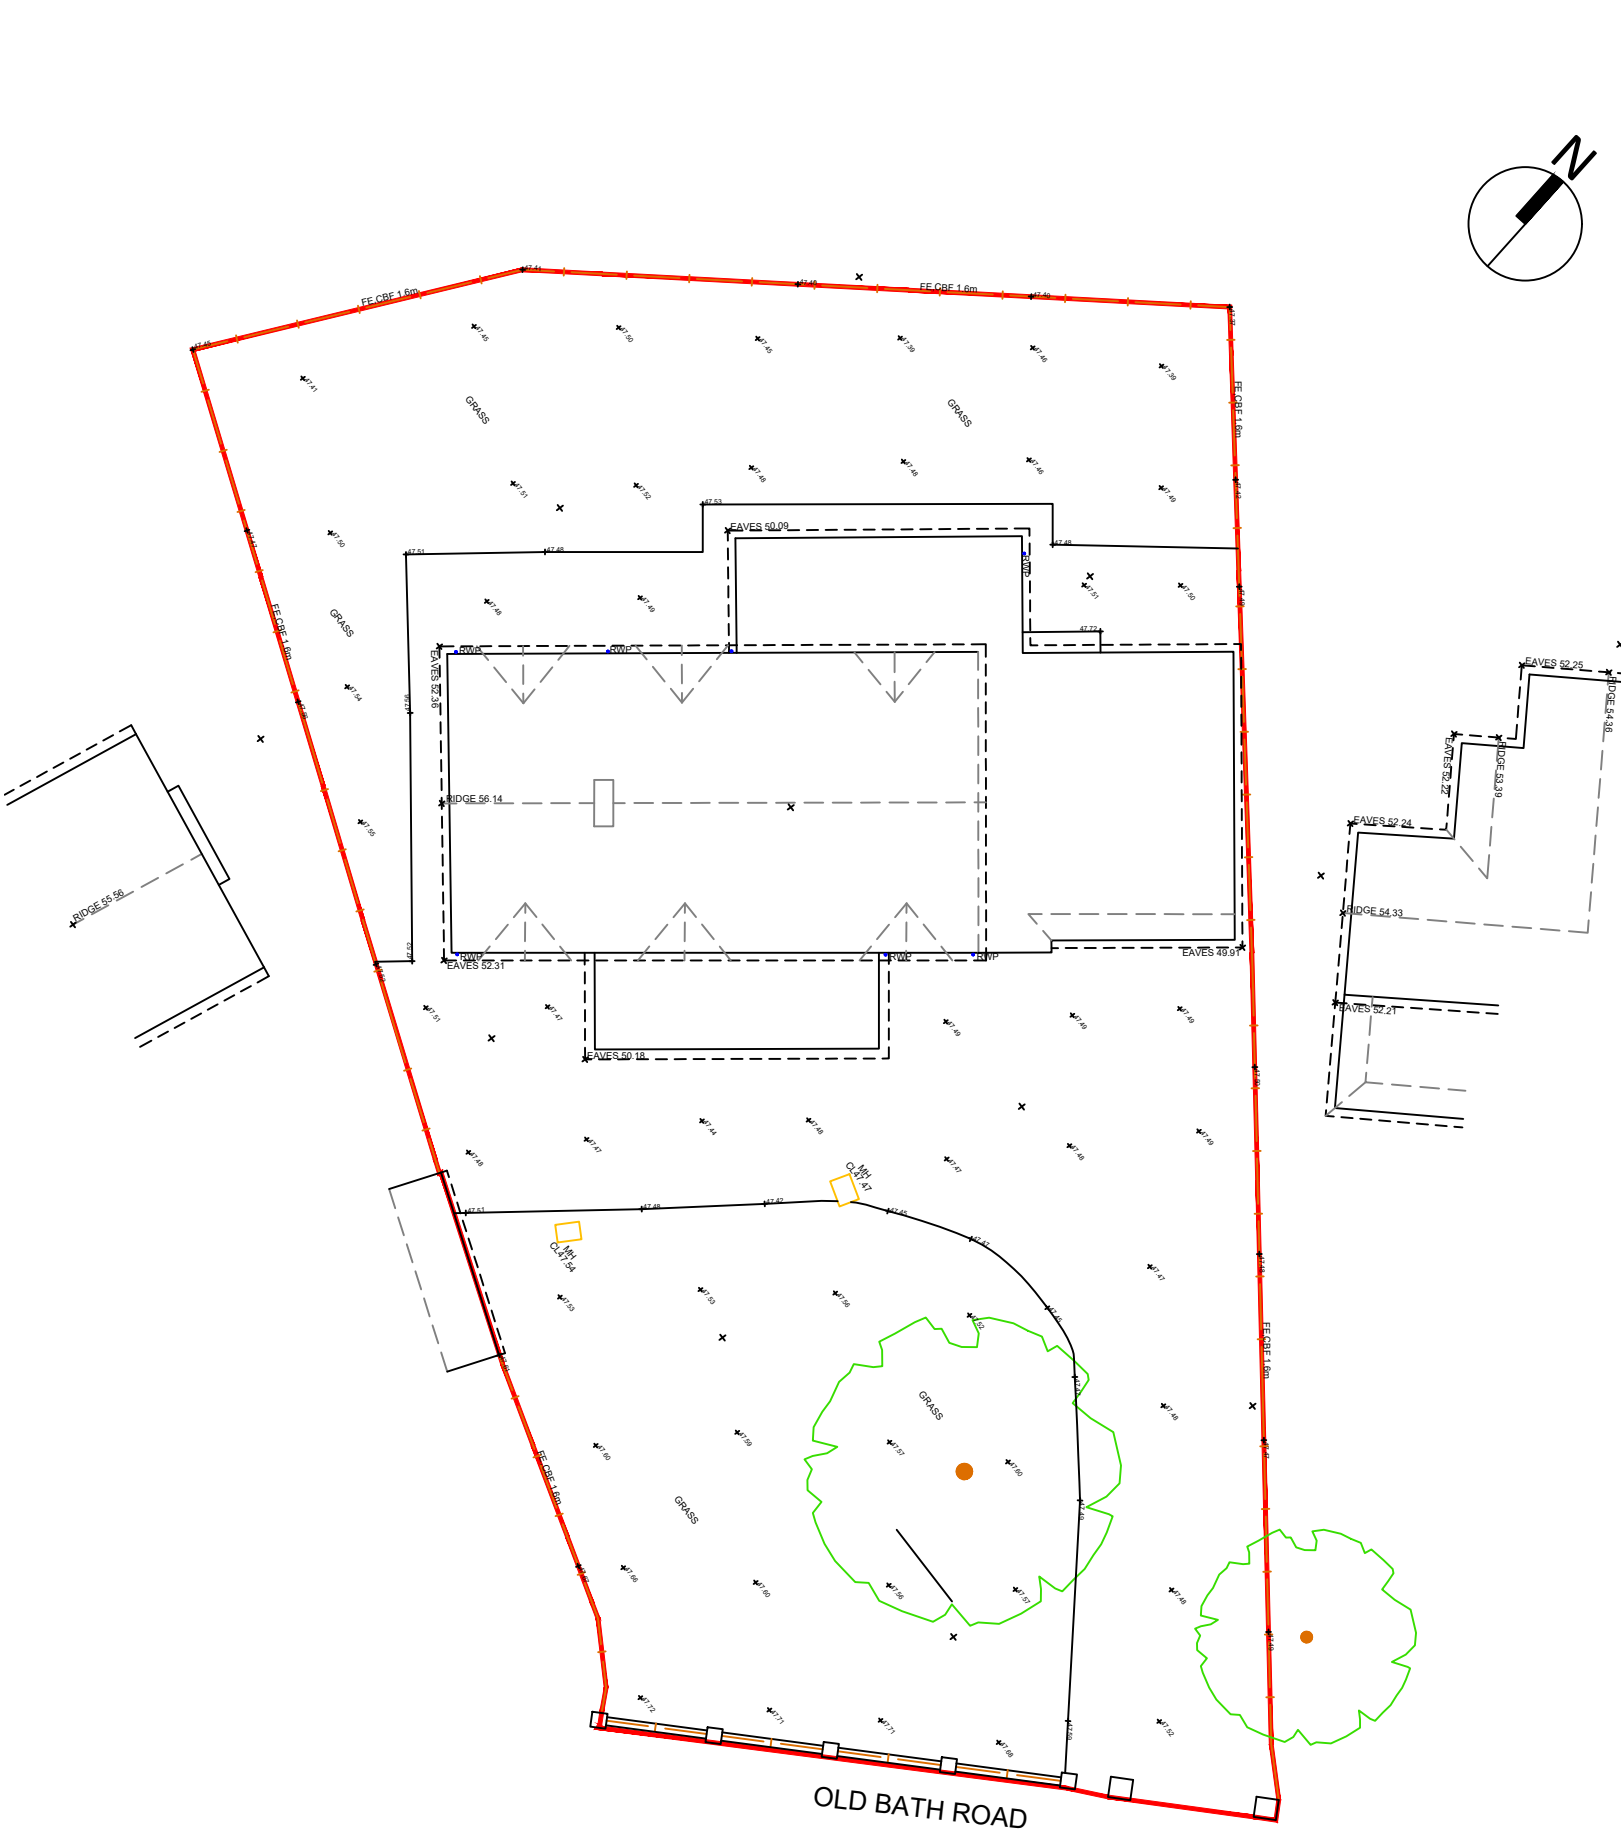

1:200

- NOTES** - These notes apply to all drawings for the project reference below in the title block information.
- DO NOT SCALE DRAWINGS. ALL DIMENSIONS TO BE CHECKED AND VERIFIED ON SITE. ALL DRAWINGS TO BE PRINTED AT 100% SCALE.
- A. This drawing is copyright of JW Architects Ltd. This drawing is NOT to be reproduced or copied without expressed written permission from JW Architects Ltd.
- B. These plans are subject to Planning & Building Regulation Approval or any other statute in law before building work commences.
- C. The survey information shown on this drawing is based on a survey prepared by a third party. JW Architects Ltd accept no responsibility for the accuracy or completeness of the survey. All boundaries are assumed and it is the responsibility of the client/owner to confirm their accuracy.
- D. All dimensions are in millimetres and the Contractor is responsible for verification of dimensions on site before work commences. Any discrepancies to be reported to CA and resolved before work continues.
- E. All work to the satisfaction of the Local Authority or Private Building Control inspector. Builder to follow **ROBUST CONSTRUCTION DETAILS** for dwellings, limiting thermal bridging and air leakage.
- F. All workmanship and materials shall comply with the latest relevant British Standards and Codes of Practice.
- G. The Drawings and Specification notes shall be used only as a guide for producing an estimate of cost by the Contractor and he shall endeavour to use his expertise and judgement to produce a complete and accurate tender.
- H. All structural work is to be read in conjunction with the design, drawings, calculations and details issued by the qualified structural and civil engineer. Any discrepancies are to be reported to the CA/Engineer.
- I. All windows and doors shown on schedules and drawings are indicative only and all window, door and rooflight sizes to be confirmed following a site survey by the specific manufacturer before manufacture commences.
- J. Make good to all existing finishes. Make good all adjacent areas disturbed by builders work to match existing with approval from client.
- K. Proposed drawings do not highlight final positions of mechanical, electrical and lighting points. All final positions to be confirmed on site with contractor.

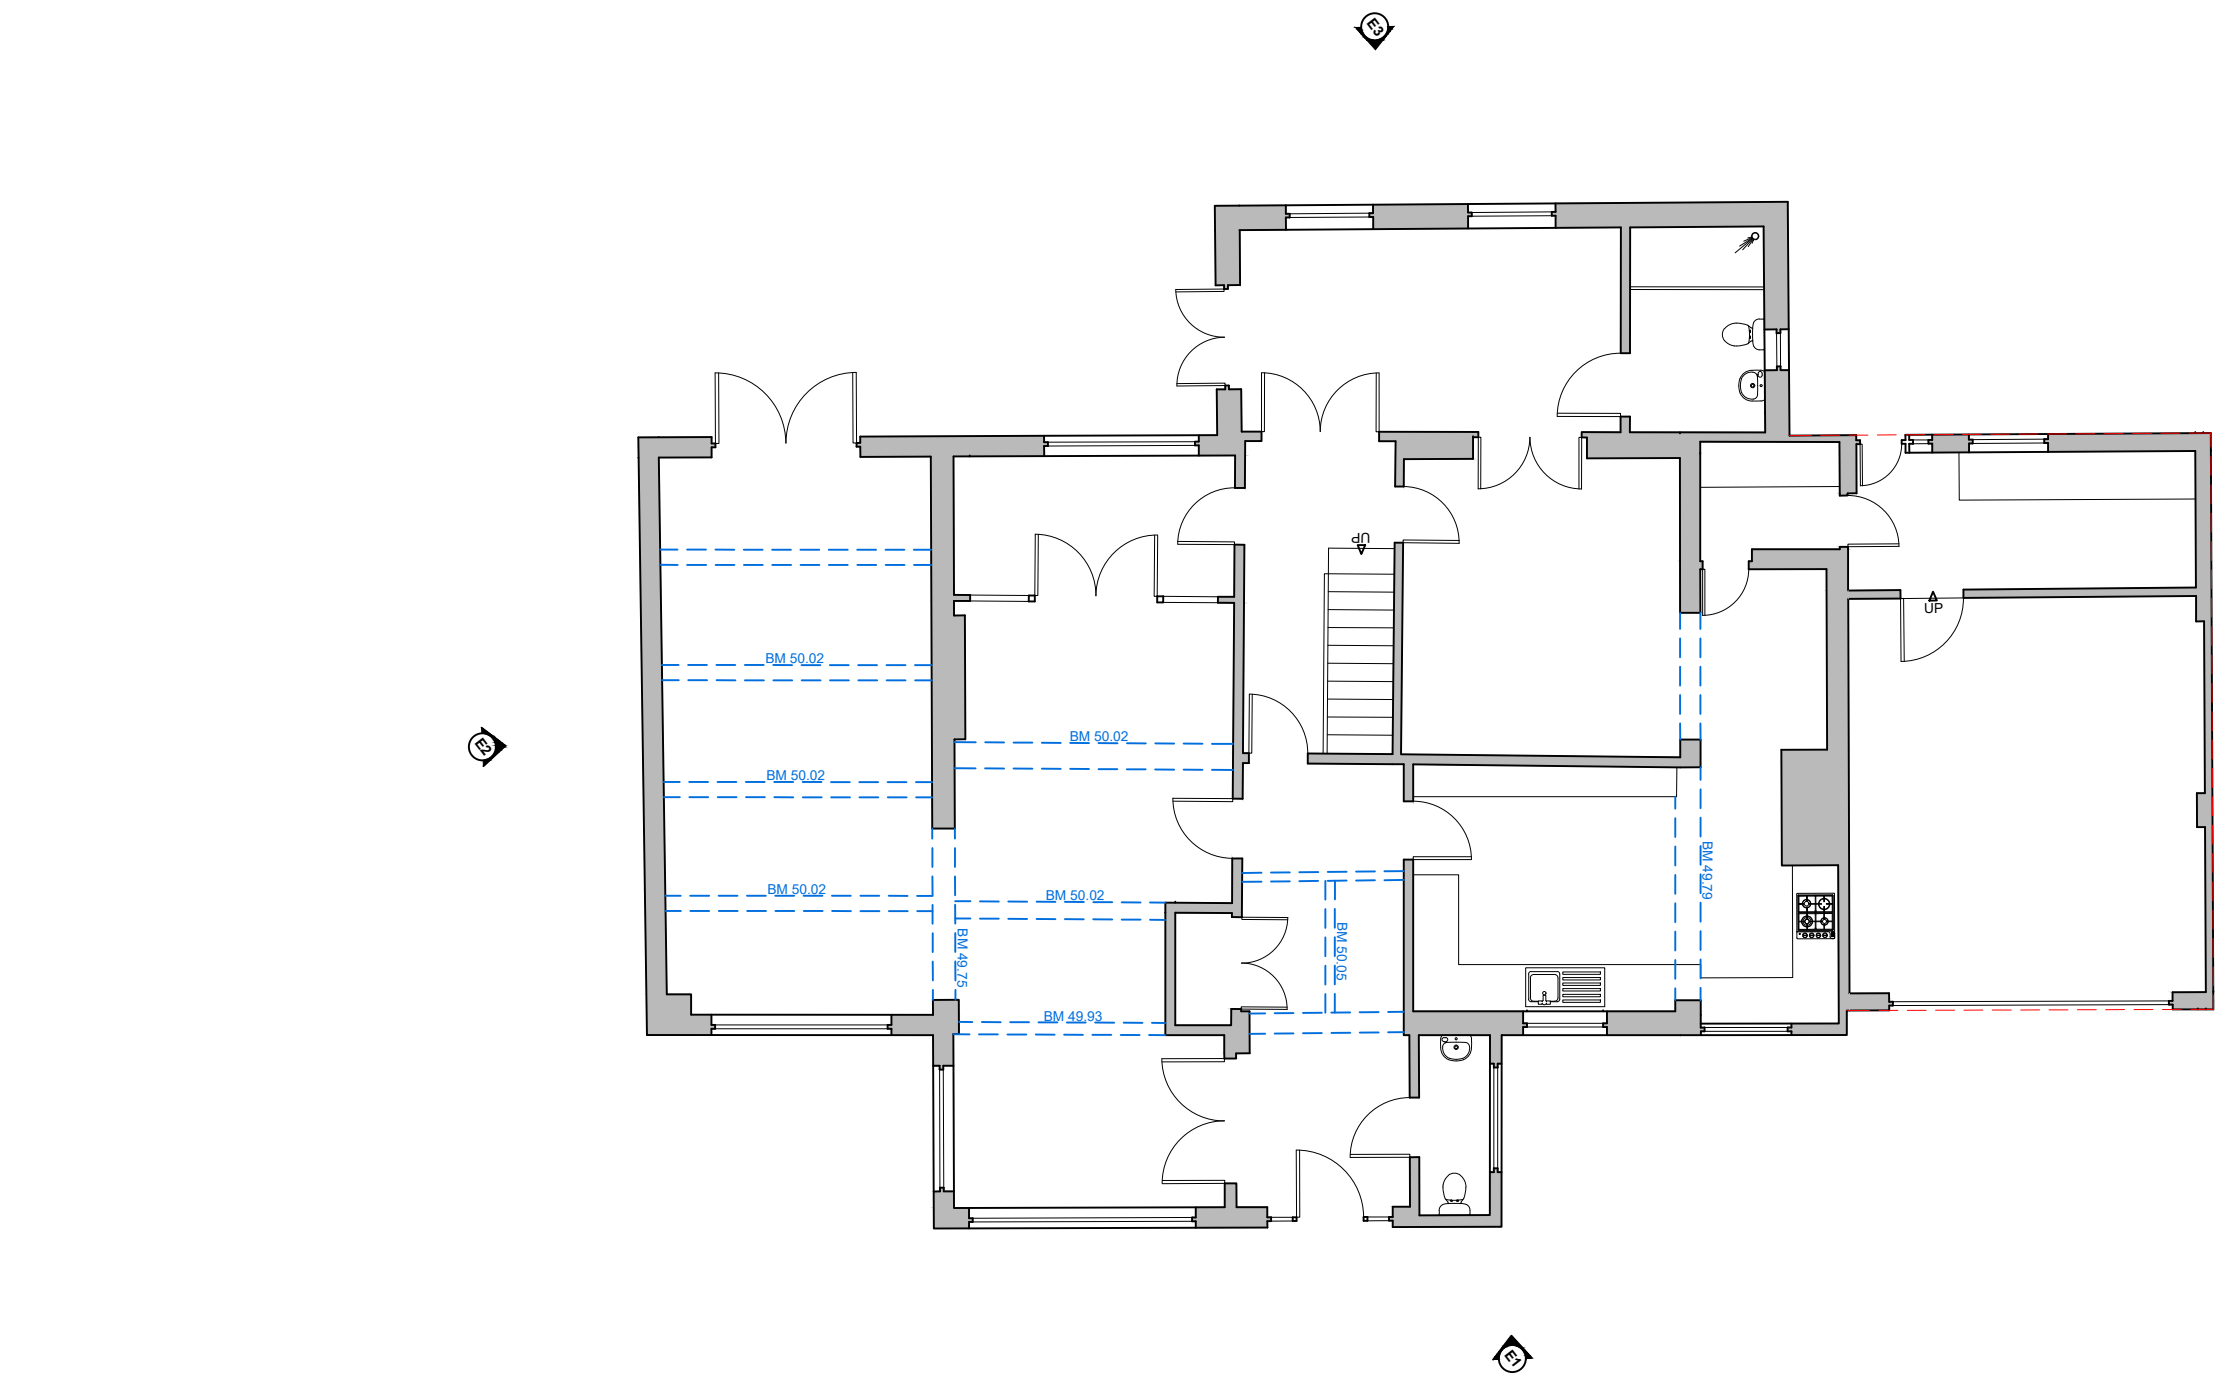


- NOTES** - These notes apply to all drawings for the project reference below in the title block information.
- DO NOT SCALE DRAWINGS. ALL DIMENSIONS TO BE CHECKED AND VERIFIED ON SITE. ALL DRAWINGS TO BE PRINTED AT 100% SCALE.
- A. This drawing is copyright of JW Architects Ltd. This drawing is NOT to be reproduced or copied without expressed written permission from JW Architects Ltd.
- B. These plans are subject to Planning & Building Regulation Approval or any other statute in law before building work commences.
- C. The survey information shown on this drawing is based on a survey prepared by a third party. JW Architects Ltd accept no responsibility for the accuracy or completeness of the survey. All boundaries are assumed and it is the responsibility of the client/owner to confirm their accuracy.
- D. All dimensions are in millimetres and the Contractor is responsible for verification of dimensions on site before work commences. Any discrepancies to be reported to CA and resolved before work continues.
- E. All work to the satisfaction of the Local Authority or Private Building Control inspector. Builder to follow ROBUST CONSTRUCTION DETAILS for dwellings, limiting thermal bridging and air leakage.
- F. All workmanship and materials shall comply with the latest relevant British Standards and Codes of Practice.
- G. The Drawings and Specification notes shall be used only as a guide for producing an estimate of cost by the Contractor and he shall endeavour to use his expertise and judgement to produce a complete and accurate tender.
- H. All structural work is to be read in conjunction with the design, drawings, calculations and details issued by the qualified structural and civil engineer. Any discrepancies are to be reported to the CA/Engineer.
- I. All windows and doors shown on schedules and drawings are indicative only and all window, door and rooflight sizes to be confirmed following a site survey by the specific manufacturer before manufacture commences.
- J. Make good to all existing finishes. Make good all adjacent areas disturbed by builders work to match existing with approval from client.
- K. Proposed drawings do not highlight final positions of mechanical, electrical and lighting points. All final positions to be confirmed on site with contractor.

01 EXISTING GROUND FLOOR PLAN

1:100

Client: Mr Asghar Date: 3rd March 2026	Project: 36 Old Bath Road, Sonning, Reading, RG4 6TA	Drawing Title: Existing Floor Plans Scale: 1:100 @A3 Scale Bar:  -1 -0.5 0 0.5 1 1.5 2 2.5 1:100 @ A3	Drawing Issue: ISSUED FOR PLANNING	JW Architects Ltd. T: 07786 380 357 E: info@jw-architects.co.uk W: https://www.jw-architects.co.uk	<table><tr><th>Project</th><th>Reference</th><th>Dwg No</th><th>Name</th><th>Rev</th></tr><tr><td>P.25.361</td><td>36OLD</td><td>002</td><td>JWA</td><td>A</td></tr></table> DO NOT SCALE DIMENSIONS OR DRAWINGS. All dimensions to be verified & checked on site. The owner of the copyright in this drawing is JW Architects Ltd.	Project	Reference	Dwg No	Name	Rev	P.25.361	36OLD	002	JWA	A
Project	Reference	Dwg No	Name	Rev											
P.25.361	36OLD	002	JWA	A											

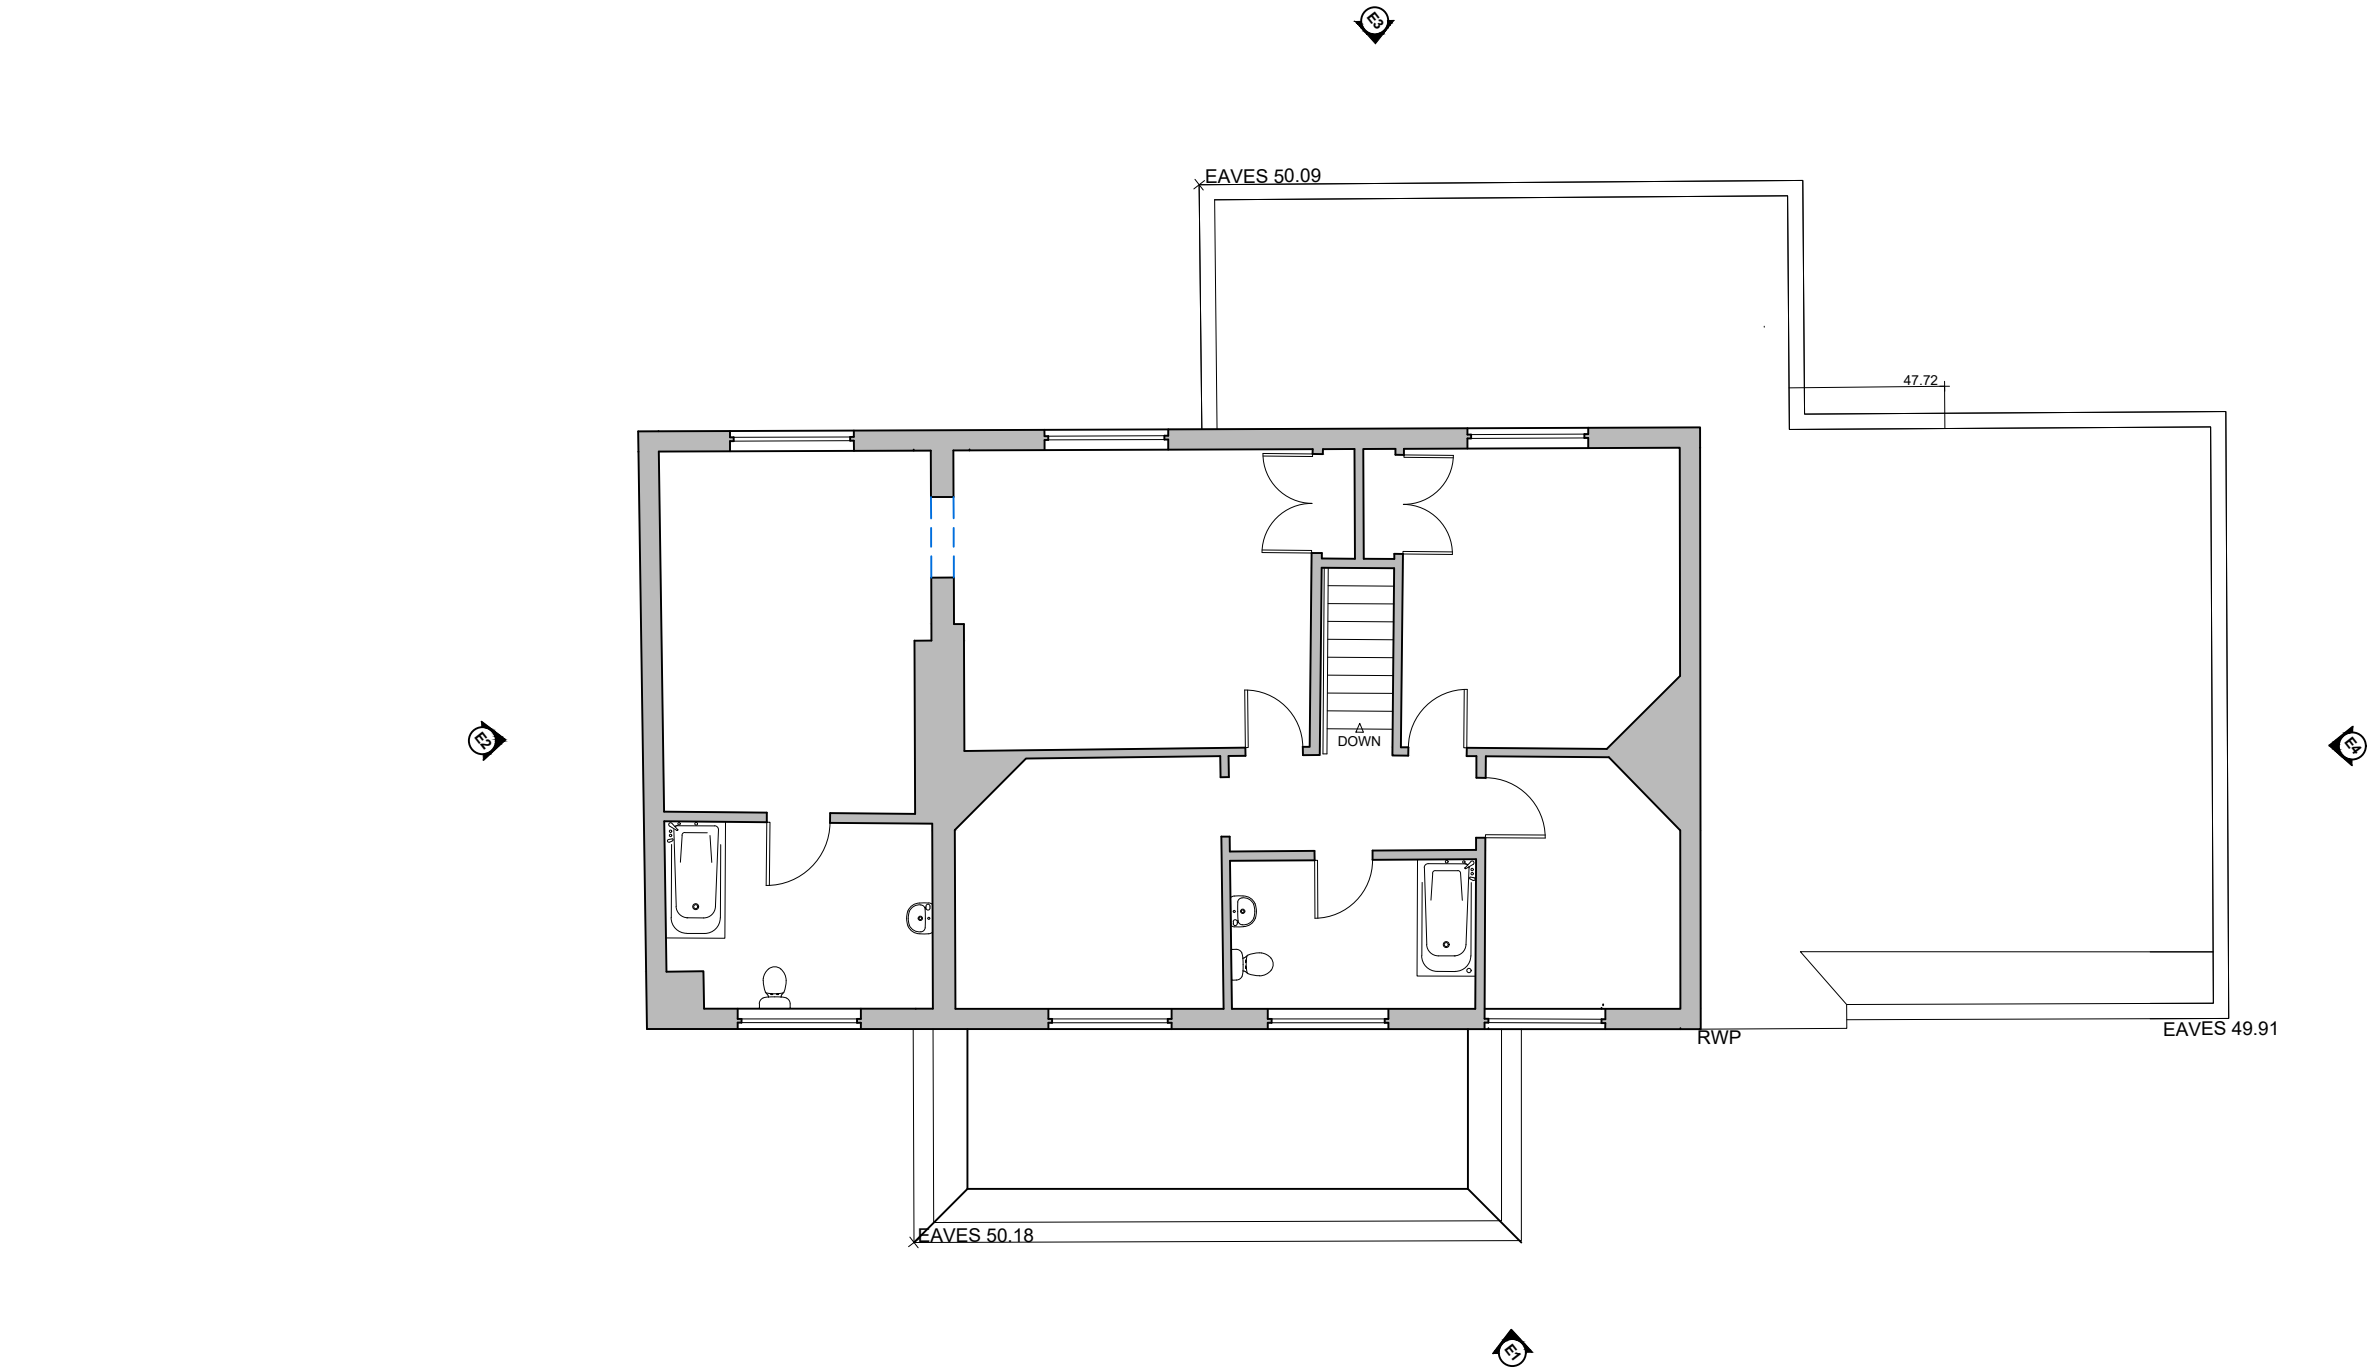

- NOTES** - These notes apply to all drawings for the project reference below in the title block information.
- DO NOT SCALE DRAWINGS. ALL DIMENSIONS TO BE CHECKED AND VERIFIED ON SITE. ALL DRAWINGS TO BE PRINTED AT 100% SCALE.
- A. This drawing is copyright of JW Architects Ltd. This drawing is NOT to be reproduced or copied without expressed written permission from JW Architects Ltd.
- B. These plans are subject to Planning & Building Regulation Approval or any other statute in law before building work commences.
- C. The survey information shown on this drawing is based on a survey prepared by a third party. JW Architects Ltd accept no responsibility for the accuracy or completeness of the survey. All boundaries are assumed and it is the responsibility of the client/owner to confirm their accuracy.
- D. All dimensions are in millimetres and the Contractor is responsible for verification of dimensions on site before work commences. Any discrepancies to be reported to CA and resolved before work continues.
- E. All work to the satisfaction of the Local Authority or Private Building Control inspector. Builder to follow ROBUST CONSTRUCTION DETAILS for dwellings, limiting thermal bridging and air leakage.
- F. All workmanship and materials shall comply with the latest relevant British Standards and Codes of Practice.
- G. The Drawings and Specification notes shall be used only as a guide for producing an estimate of cost by the Contractor and he shall endeavour to use his expertise and judgement to produce a complete and accurate tender.
- H. All structural work is to be read in conjunction with the design, drawings, calculations and details issued by the qualified structural and civil engineer. Any discrepancies are to be reported to the CA/Engineer.
- I. All windows and doors shown on schedules and drawings are indicative only and all window, door and rooflight sizes to be confirmed following a site survey by the specific manufacturer before manufacture commences.
- J. Make good to all existing finishes. Make good all adjacent areas disturbed by builders work to match existing with approval from client.
- K. Proposed drawings do not highlight final positions of mechanical, electrical and lighting points. All final positions to be confirmed on site with contractor.

02 EXISTING FIRST FLOOR PLAN

1:100

Client: Mr Asghar Date: 3rd March 2026	Project: 36 Old Bath Road, Sonning, Reading, RG4 6TA	Drawing Title: Existing Floor Plans Scale: 1:100 @A3 Scale Bar: -1-0.500.511.522.5 1:100 @ A3	Drawing Issue: ISSUED FOR PLANNING	JW Architects Ltd. T: 07786 380 357 E: info@jw-architects.co.uk W: https://www.jw-architects.co.uk	<table><tr><th>Project</th><th>Reference</th><th>Dwg No</th><th>Name</th><th>Rev</th></tr><tr><td>P.25.361</td><td>36OLD</td><td>003</td><td>JWA</td><td>A</td></tr></table> DO NOT SCALE DIMENSIONS OR DRAWINGS. All dimensions to be verified & checked on site. The owner of the copyright in this drawing is JW Architects Ltd.	Project	Reference	Dwg No	Name	Rev	P.25.361	36OLD	003	JWA	A
Project	Reference	Dwg No	Name	Rev											
P.25.361	36OLD	003	JWA	A											



01 EXISTING FRONT ELEVATION

1:100

Existing Materials:

Roof:

- Plain roof tiles to main roof.
- 3 layer felt to Garage roof.
- White uPVC soffits and fascia to all roofs.

Rainwater Goods:

- White uPVC downpipes with half round white gutters.

Walls:


- Mixed blend red facing brickwork.
- Painted render system.

Windows:

- White uPVC frame, double glazed window units.

Doors:

- White uPVC frame, double glazed front door, side door and french doors.
- Metal up and over Garage door.

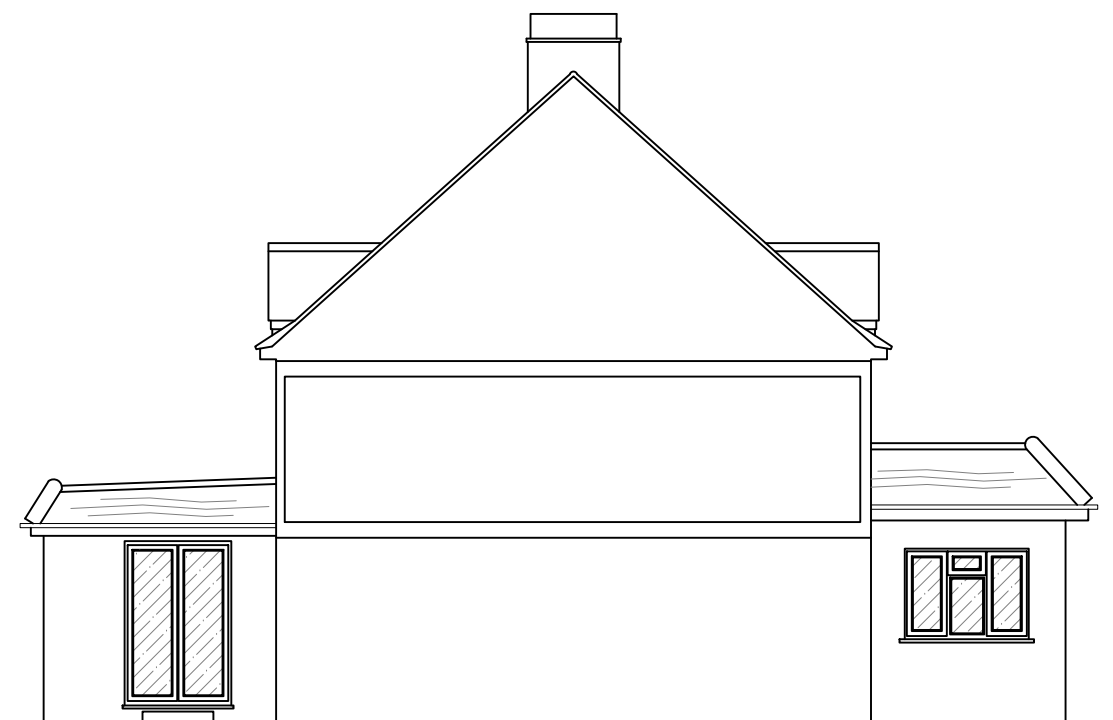

02 EXISTING SIDE ELEVATION

1:100

Client:

Mr Asghar

Date:

3rd March 2026

Project:

36 Old Bath Road, Sonning,
Reading, RG4 6TA

Drawing Title:

Existing Elevations

Scale:

1:100 @A3

Scale Bar:

-1 -0.5 0 0.5 1 1.5 2 2.5 1:100 @ A3

Drawing Issue:

ISSUED FOR PLANNING

JW Architects Ltd.

T: 07786 380 357

E: info@jw-architects.co.uk

W: <https://www.jw-architects.co.uk>

Project	Reference	Dwg No	Name	Rev
P.25.361	36OLD	004	JWA	A

DO NOT SCALE DIMENSIONS OR DRAWINGS.
All dimensions to be verified & checked on site.
The owner of the copyright in this drawing is JW Architects Ltd.



03 EXISTING REAR ELEVATION

1:100

Existing Materials:

Roof:

- Plain roof tiles to main roof.
- 3 layer felt to Garage roof.
- White uPVC soffits and fascia to all roofs.

Rainwater Goods:

- White uPVC downpipes with half round white gutters.

Walls:


- Mixed blend red facing brickwork.
- Painted render system.

Windows:

- White uPVC frame, double glazed window units.

Doors:

- White uPVC frame, double glazed front door, side door and french doors.
- Metal up and over Garage door.

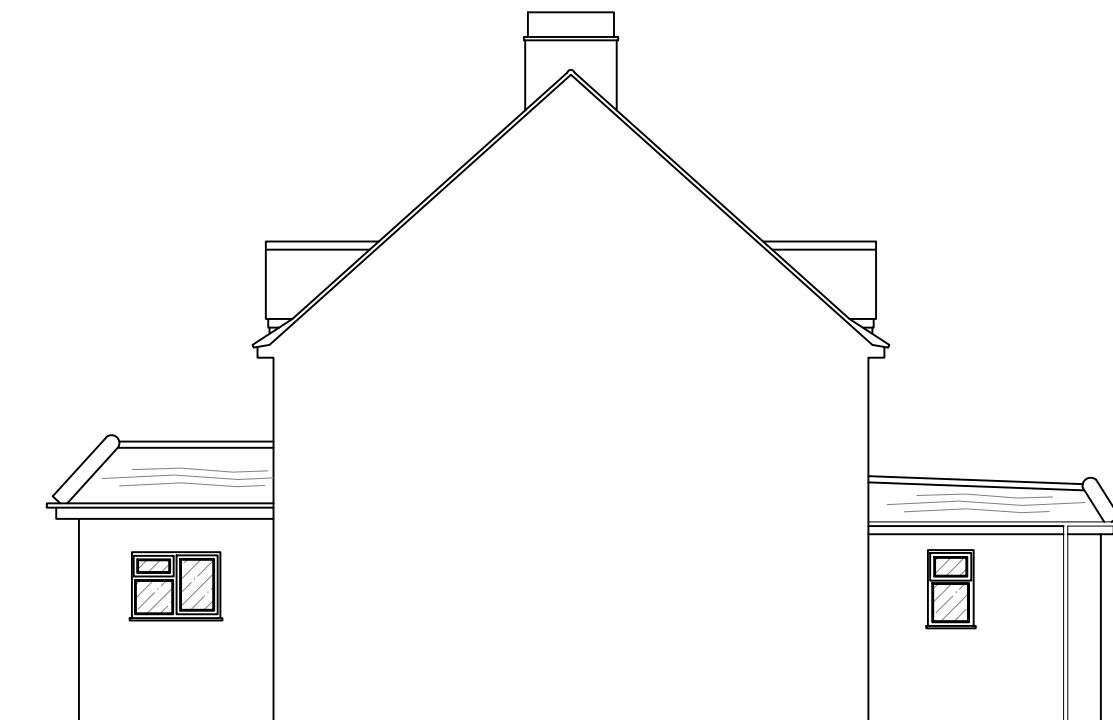

04 EXISTING SIDE ELEVATION

1:100

Client:

Mr Asghar

Date:

3rd March 2026

Project:

36 Old Bath Road, Sonning,
Reading, RG4 6TA

Drawing Title:

Existing Elevations

Scale:

1:100 @ A3

Scale Bar:

-1 -0.5 0 0.5 1 1.5 2 2.5 1:100 @ A3

Drawing Issue:

ISSUED FOR PLANNING

JW Architects Ltd.


T: 07786 380 357

E: info@jw-architects.co.uk

W: <https://www.jw-architects.co.uk>

Project	Reference	Dwg No	Name	Rev
P.25.361	36OLD	005	JWA	A

DO NOT SCALE DIMENSIONS OR DRAWINGS.
All dimensions to be verified & checked on site.
The owner of the copyright in this drawing is JW Architects Ltd.

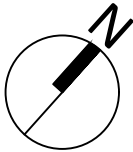

NOTES - These notes apply to all drawings for the project reference below in the title block information.

DO NOT SCALE DRAWINGS. ALL DIMENSIONS TO BE CHECKED AND VERIFIED ON SITE. ALL DRAWINGS TO BE PRINTED AT 100% SCALE.

A. This drawing is copyright of JW Architects Ltd. This drawing is NOT to be reproduced or copied without expressed written permission from JW Architects Ltd.

B. These plans are subject to Planning & Building Regulation Approval or any other statute in law before building work commences.

C. The survey information shown on this drawing is based on a survey prepared by a third party. JW Architects Ltd accept no responsibility for the accuracy or completeness of the survey. All boundaries are assumed and it is the responsibility of the client/owner to confirm their accuracy.

D. All dimensions are in millimetres and the Contractor is responsible for verification of dimensions on site before work commences. Any discrepancies to be reported to CA and resolved before work continues.

E. All work to the satisfaction of the Local Authority or Private Building Control inspector. Builder to follow ROBUST CONSTRUCTION DETAILS for dwellings, limiting thermal bridging and air leakage.

F. All workmanship and materials shall comply with the latest relevant British Standards and Codes of Practice.

G. The Drawings and Specification notes shall be used only as a guide for producing an estimate of cost by the Contractor and he shall endeavour to use his expertise and judgement to produce a complete and accurate tender.

H. All structural work is to be read inconjunction with the design, drawings, calculations and details issued by the qualified structural and civil engineer. Any discrepancies are to be reported to the CA/Engineer.

I. All windows and doors shown on schedules and drawings are indicative only and all window, door and rooflight sizes to be confirmed following a site survey by the specific manufacturer before manufacture commences.

J. Make good to all existing finishes. Make good all adjacent areas disturbed by builders work to match existing with approval from client.


K. Proposed drawings do not highlight final positions of mechanical, electrical and lighting points. All final positions to be confirmed on site with contractor.

PARKING PROVISION

The proposals with this planning application require the demolition and loss of the existing attached double garage.


However, the existing site and plot have ample provision for a large number of off road parking spaces as highlighted on the adjacent Proposed Site Plan.

Currently shown are four off road parking spaces to comply with planning policy.

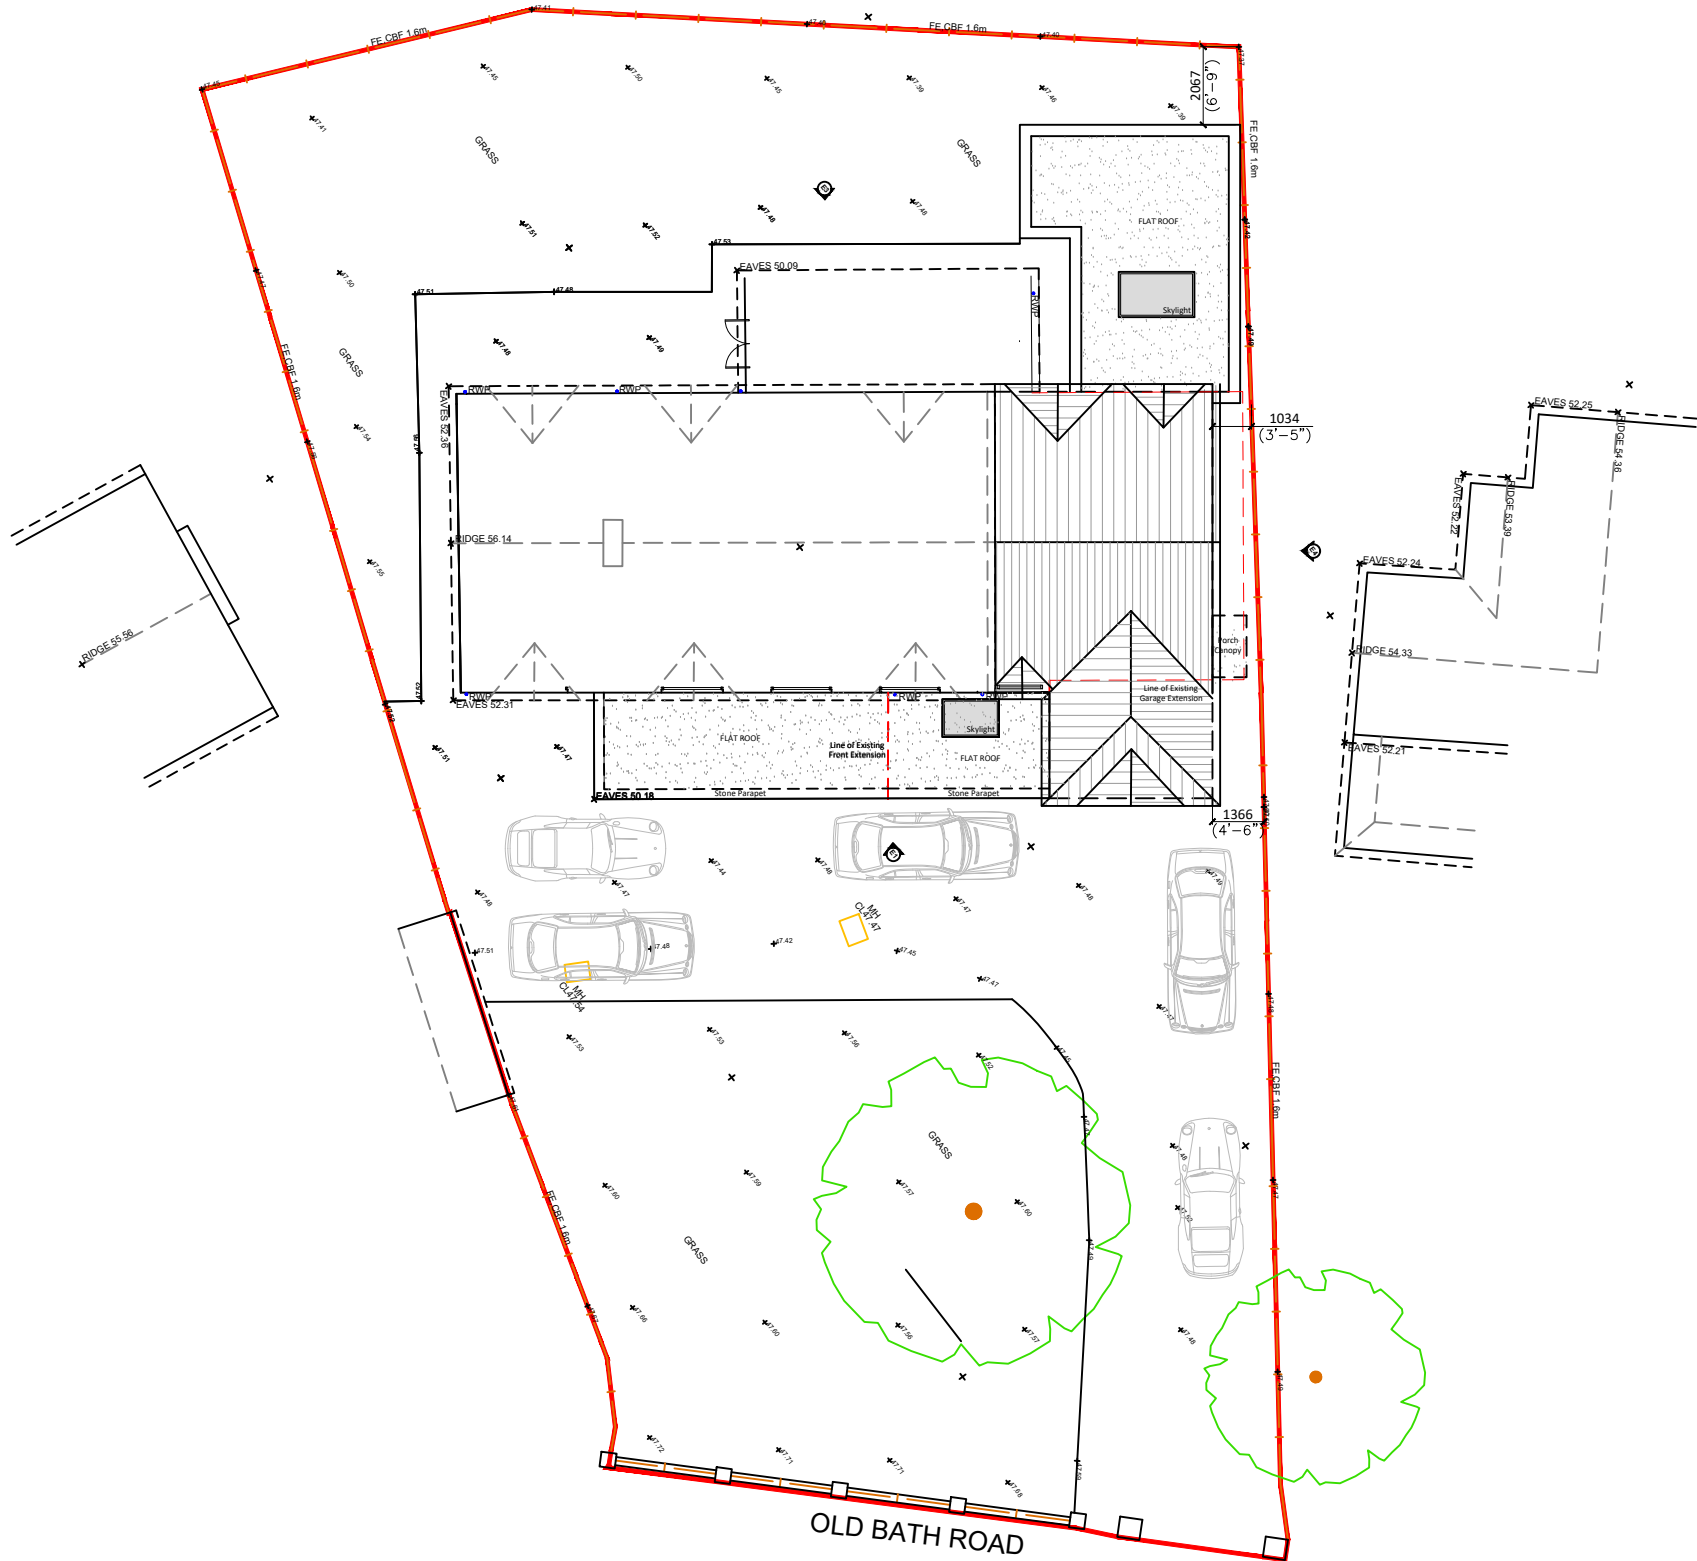


01 PROPOSED SITE PLAN

1:200

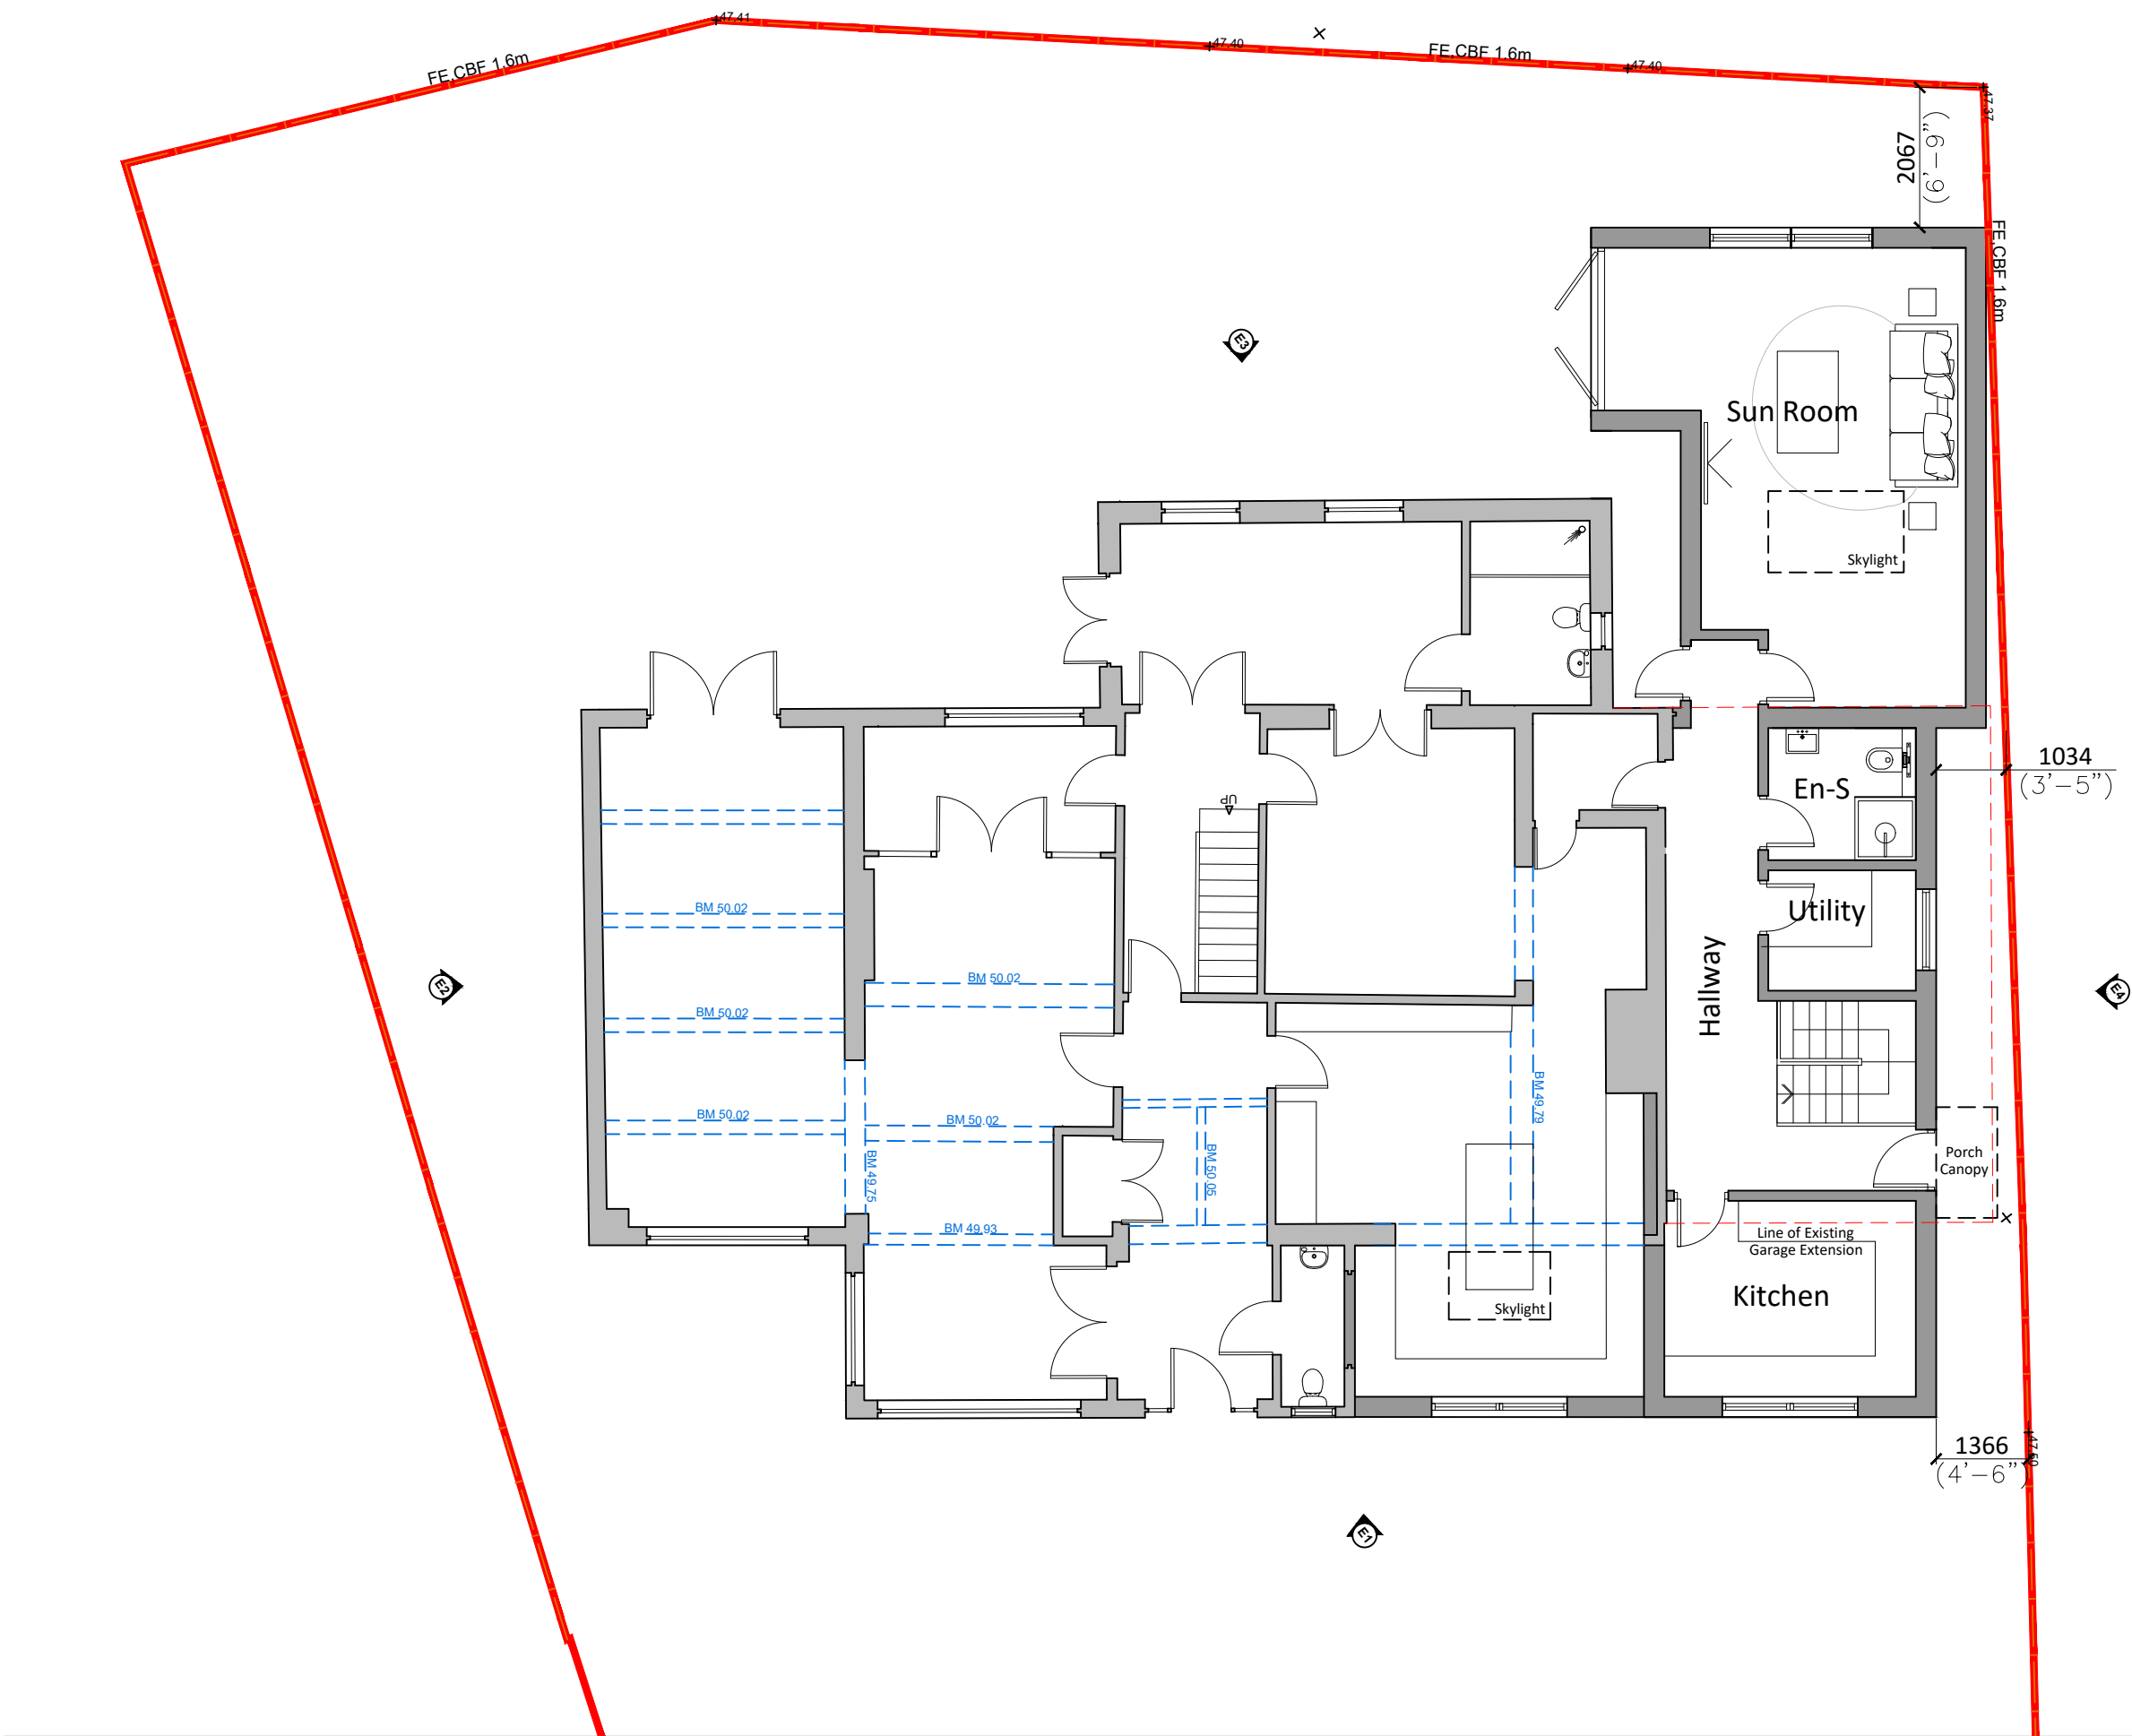

- NOTES** - These notes apply to all drawings for the project reference below in the title block information.
- DO NOT SCALE DRAWINGS. ALL DIMENSIONS TO BE CHECKED AND VERIFIED ON SITE. ALL DRAWINGS TO BE PRINTED AT 100% SCALE.
- A. This drawing is copyright of JW Architects Ltd. This drawing is NOT to be reproduced or copied without expressed written permission from JW Architects Ltd.
- B. These plans are subject to Planning & Building Regulation Approval or any other statute in law before building work commences.
- C. The survey information shown on this drawing is based on a survey prepared by a third party. JW Architects Ltd accept no responsibility for the accuracy or completeness of the survey. All boundaries are assumed and it is the responsibility of the client/owner to confirm their accuracy.
- D. All dimensions are in millimetres and the Contractor is responsible for verification of dimensions on site before work commences. Any discrepancies to be reported to CA and resolved before work continues.
- E. All work to the satisfaction of the Local Authority or Private Building Control inspector. Builder to follow ROBUST CONSTRUCTION DETAILS for dwellings, limiting thermal bridging and air leakage.
- F. All workmanship and materials shall comply with the latest relevant British Standards and Codes of Practice.
- G. The Drawings and Specification notes shall be used only as a guide for producing an estimate of cost by the Contractor and he shall endeavour to use his expertise and judgement to produce a complete and accurate tender.
- H. All structural work is to be read in conjunction with the design, drawings, calculations and details issued by the qualified structural and civil engineer. Any discrepancies are to be reported to the CA/Engineer.
- I. All windows and doors shown on schedules and drawings are indicative only and all window, door and rooflight sizes to be confirmed following a site survey by the specific manufacturer before manufacture commences.
- J. Make good to all existing finishes. Make good all adjacent areas disturbed by builders work to match existing with approval from client.
- K. Proposed drawings do not highlight final positions of mechanical, electrical and lighting points. All final positions to be confirmed on site with contractor.

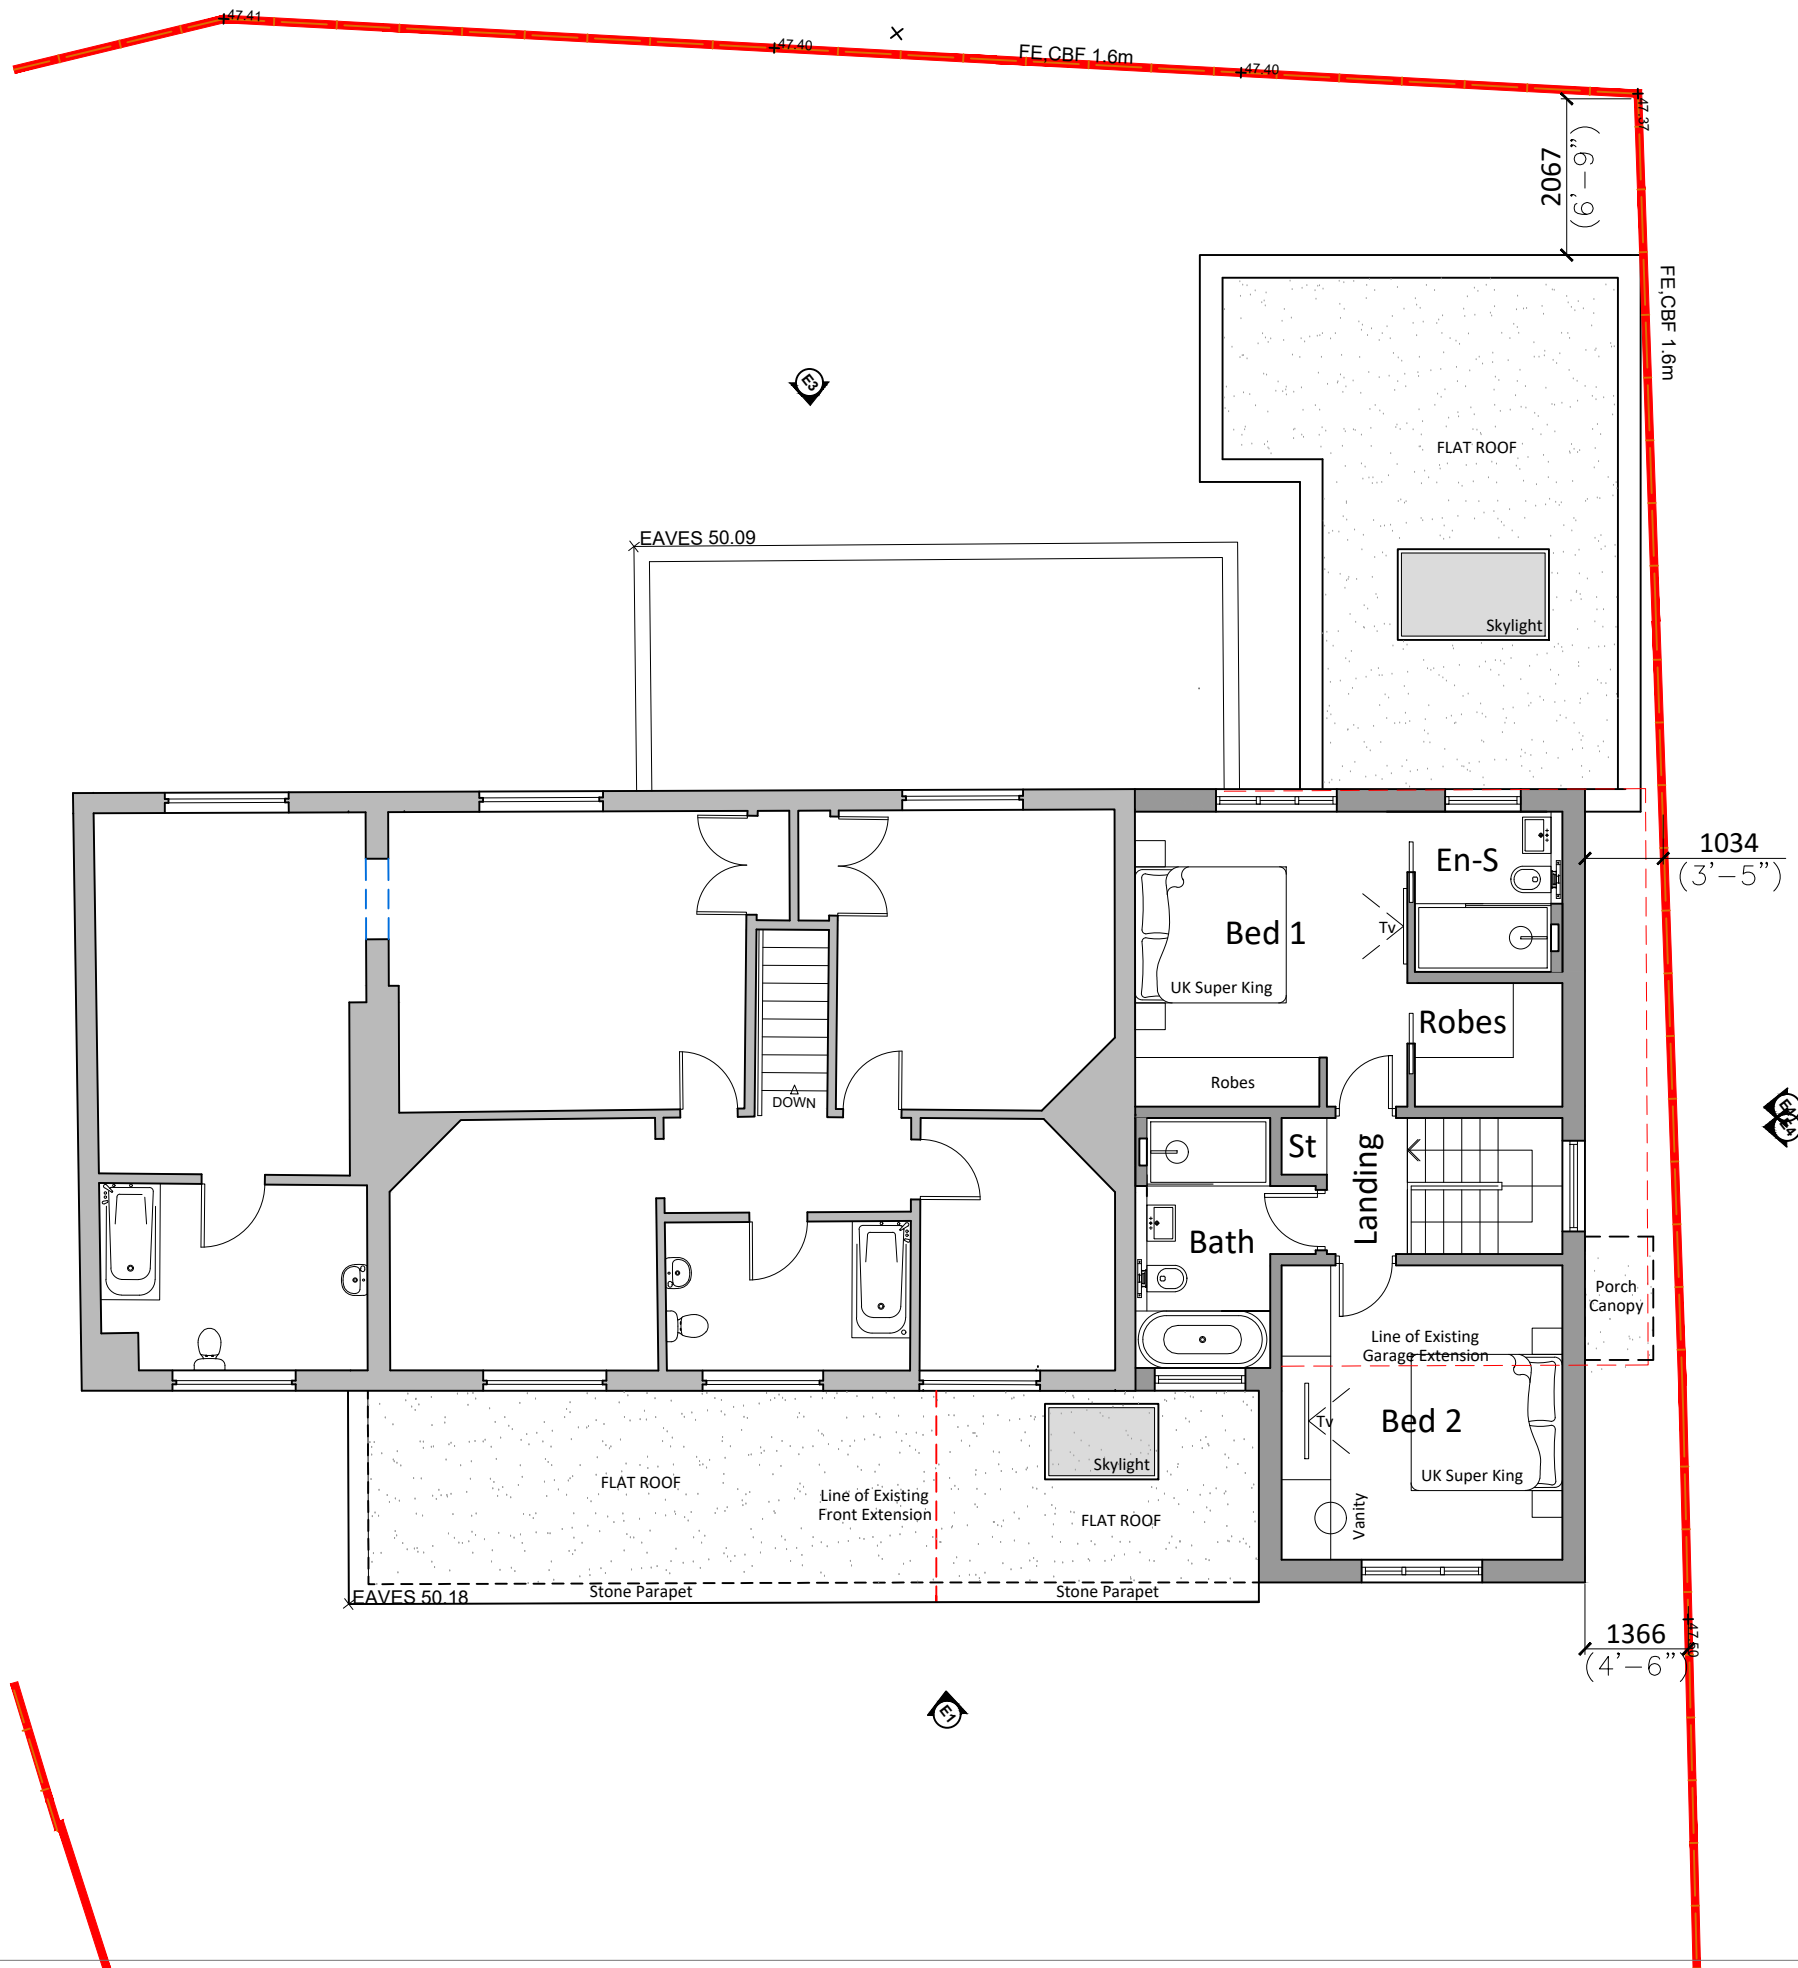

NOTES - These notes apply to all drawings for the project reference below in the title block information.

DO NOT SCALE DRAWINGS. ALL DIMENSIONS TO BE CHECKED AND VERIFIED ON SITE. ALL DRAWINGS TO BE PRINTED AT 100% SCALE.

A. This drawing is copyright of JW Architects Ltd. This drawing is NOT to be reproduced or copied without expressed written permission from JW Architects Ltd.

B. These plans are subject to Planning & Building Regulation Approval or any other statute in law before building work commences.

C. The survey information shown on this drawing is based on a survey prepared by a third party. JW Architects Ltd accept no responsibility for the accuracy or completeness of the survey. All boundaries are assumed and it is the responsibility of the client/owner to confirm their accuracy.

D. All dimensions are in millimetres and the Contractor is responsible for verification of dimensions on site before work commences. Any discrepancies to be reported to CA and resolved before work continues.

E. All work to the satisfaction of the Local Authority or Private Building Control inspector. Builder to follow ROBUST CONSTRUCTION DETAILS for dwellings, limiting thermal bridging and air leakage.

F. All workmanship and materials shall comply with the latest relevant British Standards and Codes of Practice.

G. The Drawings and Specification notes shall be used only as a guide for producing an estimate of cost by the Contractor and he shall endeavour to use his expertise and judgement to produce a complete and accurate tender.

H. All structural work is to be read in conjunction with the design, drawings, calculations and details issued by the qualified structural and civil engineer. Any discrepancies are to be reported to the CA/Engineer.

I. All windows and doors shown on schedules and drawings are indicative only and all window, door and rooflight sizes to be confirmed following a site survey by the specific manufacturer before manufacture commences.


J. Make good to all existing finishes. Make good all adjacent areas disturbed by builders work to match existing with approval from client.

K. Proposed drawings do not highlight final positions of mechanical, electrical and lighting points. All final positions to be confirmed on site with contractor.

02 PROPOSED FIRST FLOOR PLAN

1:100

Client: Mr Asghar Date: 3rd March 2026	Project: 36 Old Bath Road, Sonning, Reading, RG4 6TA	Drawing Title: Proposed Floor Plans Scale: 1:100 @A3 Scale Bar:
---	--	---

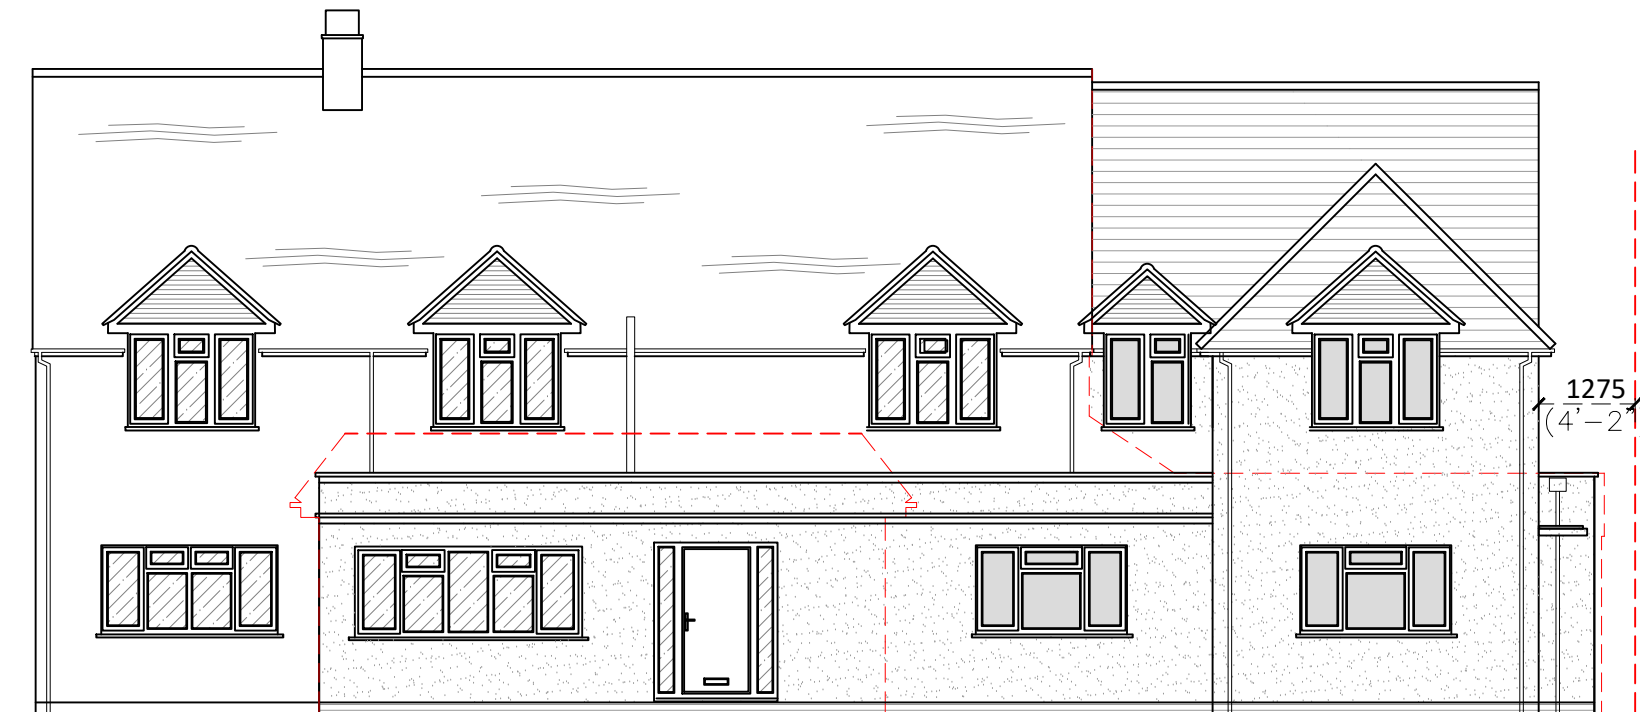

01 PROPOSED FRONT ELEVATION

1:100



02 PROPOSED SIDE ELEVATION

1:100

Proposed Materials:

Where applicable all proposed new materials to match existing.

Roof:

- New plain roof tiles or equal.
- Single Ply Membrane (Protan or equal) to all flat roofs.
- White UPVc soffits and fascia to all roofs.

Rainwater Goods:

- White UPVc square downpipes
- Square and half round White gutters.

Walls:

- Mixed blend red facing brickwork.
- Painted render system to match existing
- New K Render render system or equal approved
- Natural stone capping rail and parapet to front single storey porch extension.

Windows:

- New UPVC casement, double glazed window units to replace all existing windows.

Doors:

- New Aluminium frame double glazed sliding or Bi-fold door units to rear.
- New Composite front door.
- New side door.

Client:

Mr Asghar

Date:

3rd March 2026

Project:

36 Old Bath Road, Sonning,
Reading, RG4 6TA

Drawing Title:

Proposed Elevations

Scale:

1:100 @A3

Scale Bar:

-1 -0.5 0 0.5 1 1.5 2 2.5 1:100 @ A3

Drawing Issue:

ISSUED FOR PLANNING

JW Architects Ltd.

T: 07786 380 357

E: info@jw-architects.co.uk

W: <https://www.jw-architects.co.uk>


Project	Reference	Dwg No	Name	Rev
P.25.361	36OLD	004	JWA	A

DO NOT SCALE DIMENSIONS OR DRAWINGS.
All dimensions to be verified & checked on site.
The owner of the copyright in this drawing is JW Architects Ltd.



03 PROPOSED REAR ELEVATION

1:100

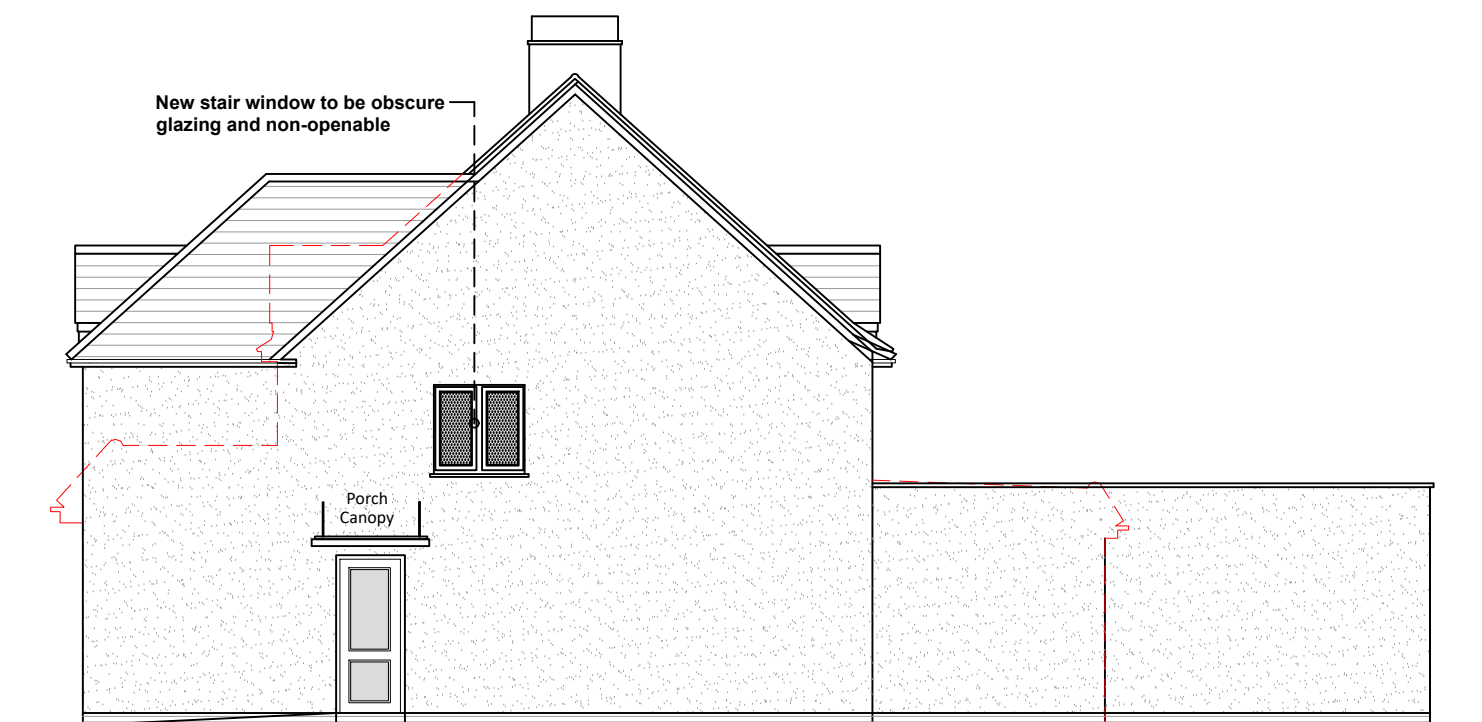

04 PROPOSED SIDE ELEVATION

1:100

Proposed Materials:

Where applicable all proposed new materials to match existing.

Roof:

- New plain roof tiles or equal.
- Single Ply Membrane (Protan or equal) to all flat roofs.
- White UPVc soffits and fascia to all roofs.

Rainwater Goods:

- White UPVc square downpipes
- Square and half round White gutters.

Walls:

- Mixed blend red facing brickwork.
- Painted render system to match existing
- New K Render render system or equal approved
- Natural stone capping rail and parapet to front single storey porch extension.

Windows:

- New UPVC casement, double glazed window units to replace all existing windows.


Doors:

- New Aluminium frame double glazed sliding or Bi-fold door units to rear.
- New Composite front door.
- New side door.

Client:
Mr Asghar
Date:
3rd March 2026

Project:
36 Old Bath Road, Sonning,
Reading, RG4 6TA

Drawing Title:
Proposed Elevations
Scale:
1:100 @A3

 

Drawing Issue:
ISSUED FOR PLANNING

JW Architects Ltd.
T: 07786 380 357
E: info@jw-architects.co.uk
W: <https://www.jw-architects.co.uk>

Project	Reference	Dwg No	Name	Rev
P.25.361	36OLD	010	JWA	A

DO NOT SCALE DIMENSIONS OR DRAWINGS.
All dimensions to be verified & checked on site.
The owner of the copyright in this drawing is JW Architects Ltd.