

LEGEND

Site Boundary

Existing Drainage

Existing Chamber

Adoptable Drainage

Chamber & Sewer (Section 104)

Road Gully (Section 38)

Pumped Main

Headwall

Private Drainage

Flow Control Chamber

Polypropylene Inspection
Chamber* (PPIC/BNIC)

Cacthpit

SVP/SS

Yard Gully

Road Gully


Rodding Ey

Rainwater Downpipe

Collector: Brain

Headwall

General Notes

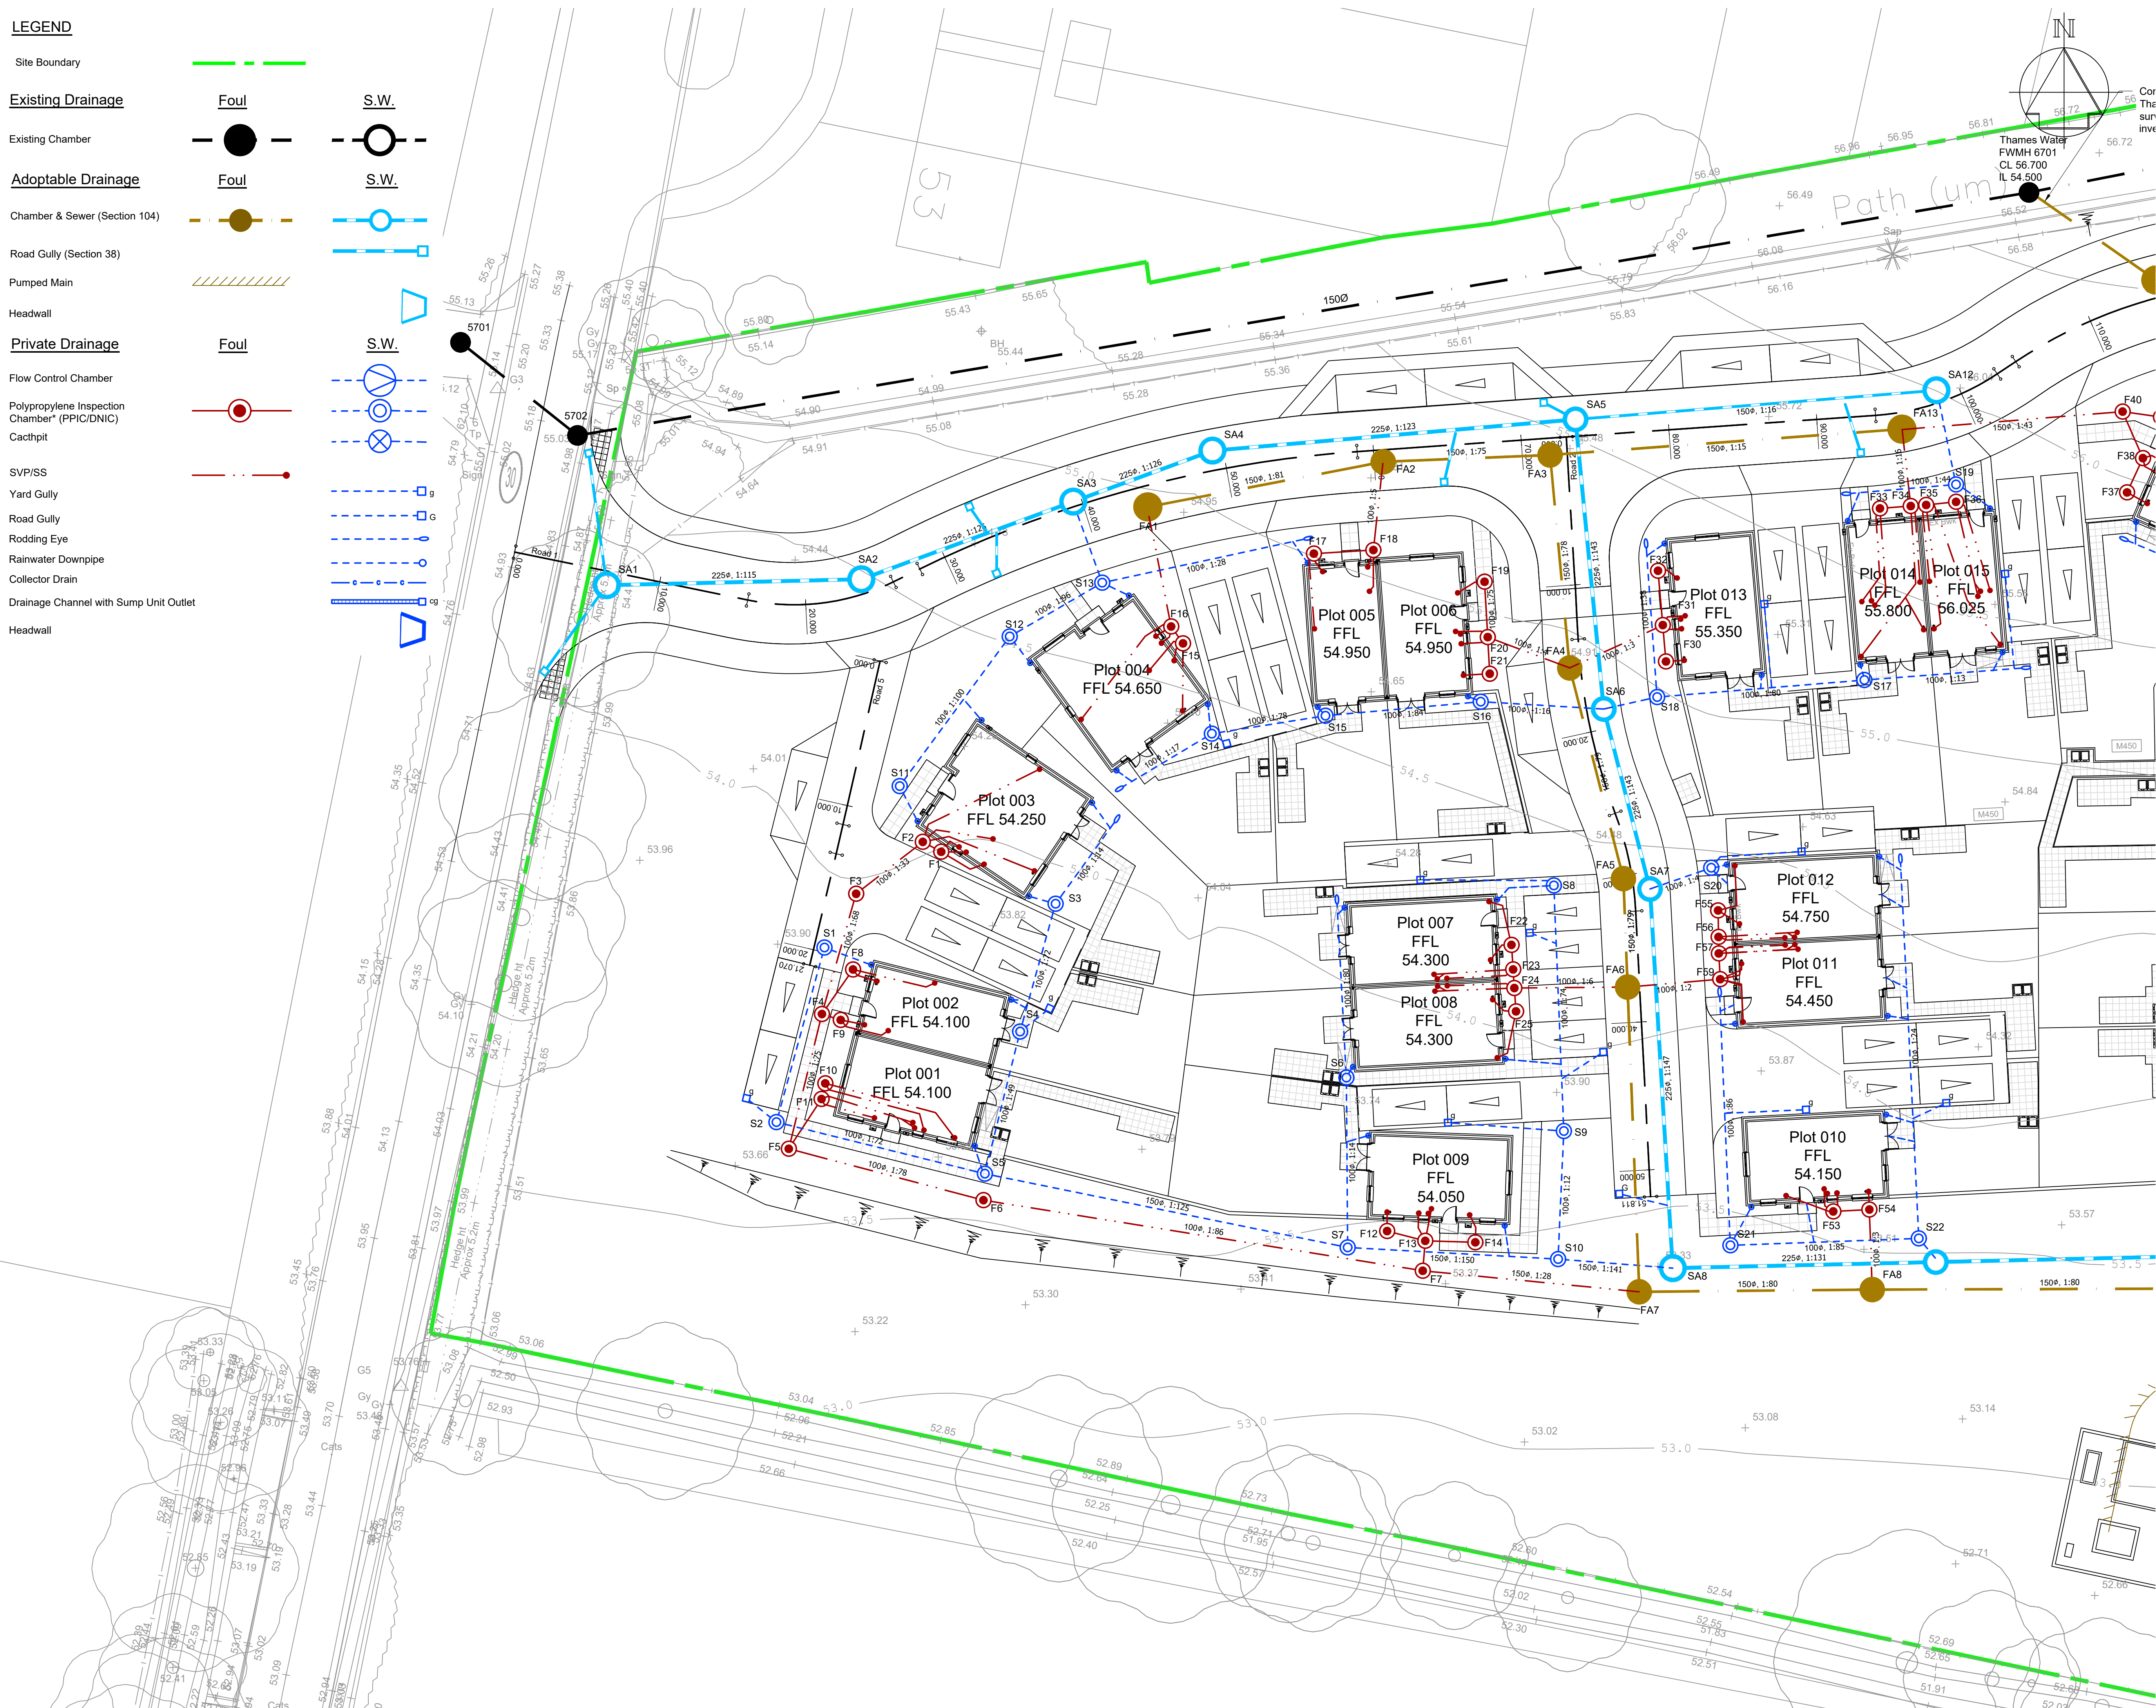

Rev	Date	Description	WC By	JCT Ckd
P01	30.01.26	First issue.		

SUITABILITY CODE

PRELIMINARY

CLIENT

Stonebond.

Tullys

www.tullys.uk info@tullys.uk 01342 828000

PROJECT
LONGWATER ROAD,
FINCHAMPSTEAD

DRAWING TITLE

Drainage Layout
Sheet 1

Originator No.	Scale	Revision
15557	1:200 @ A1	P01

PROJECT - ORIGINATOR - VOLUME - LEVEL - TYPE - ROLE - NUMBER

GUI003-TUL-XX-00-DR-C-95-710