




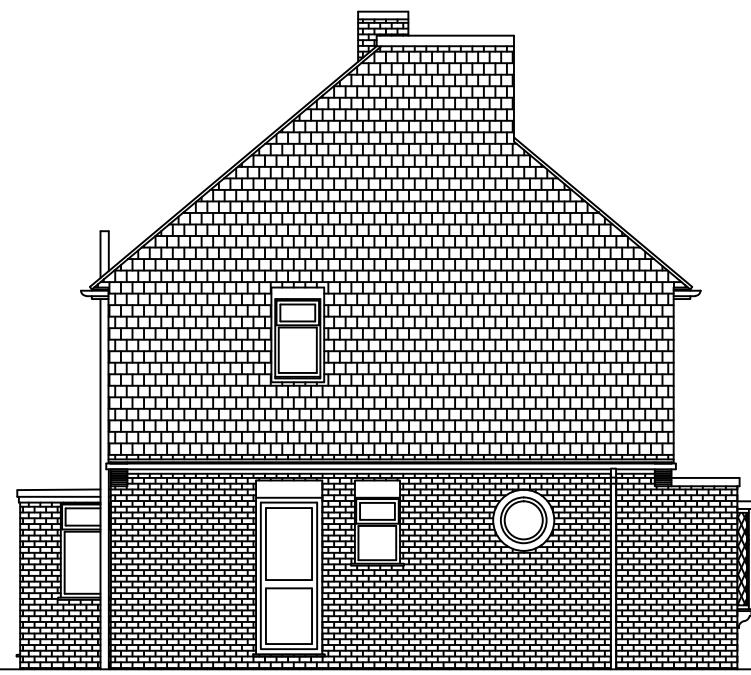


EXISTING EAST ELEVATION

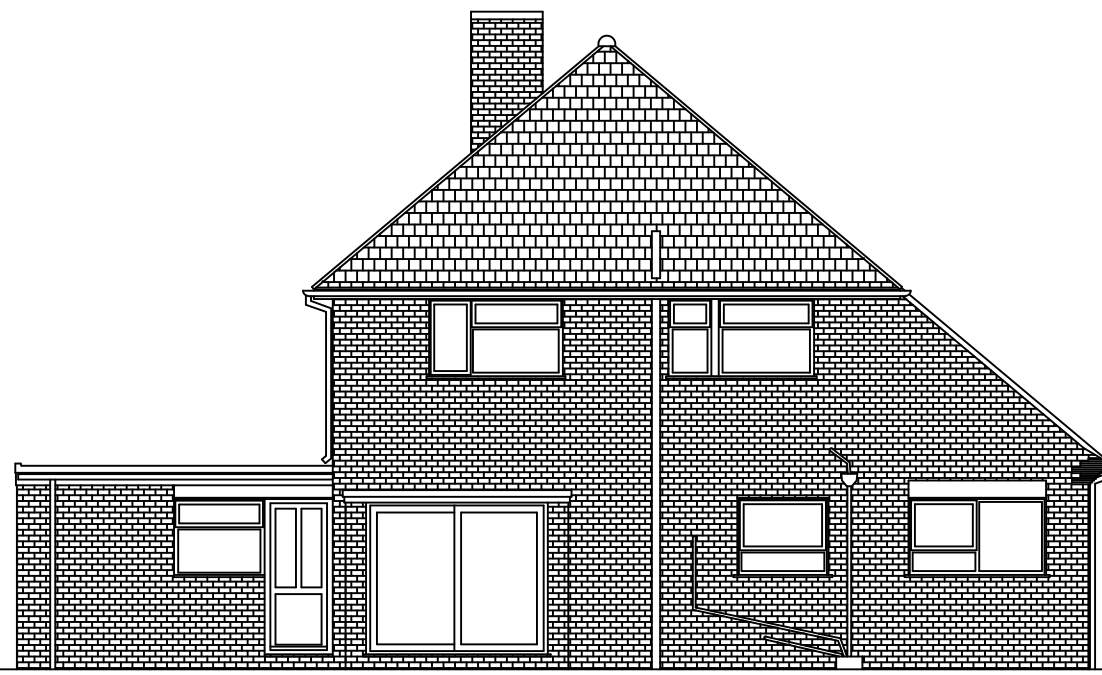

EXISTING SOUTH ELEVATION

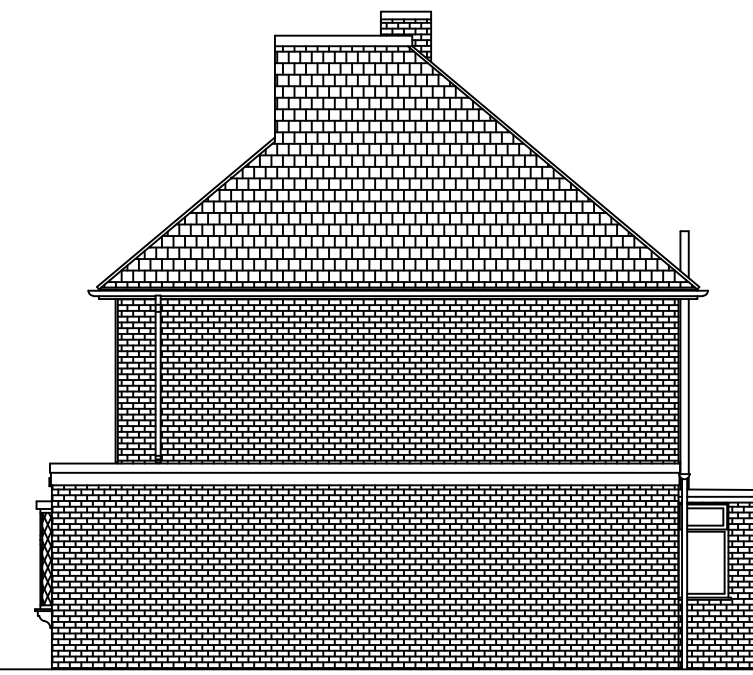


EXISTING WEST ELEVATION

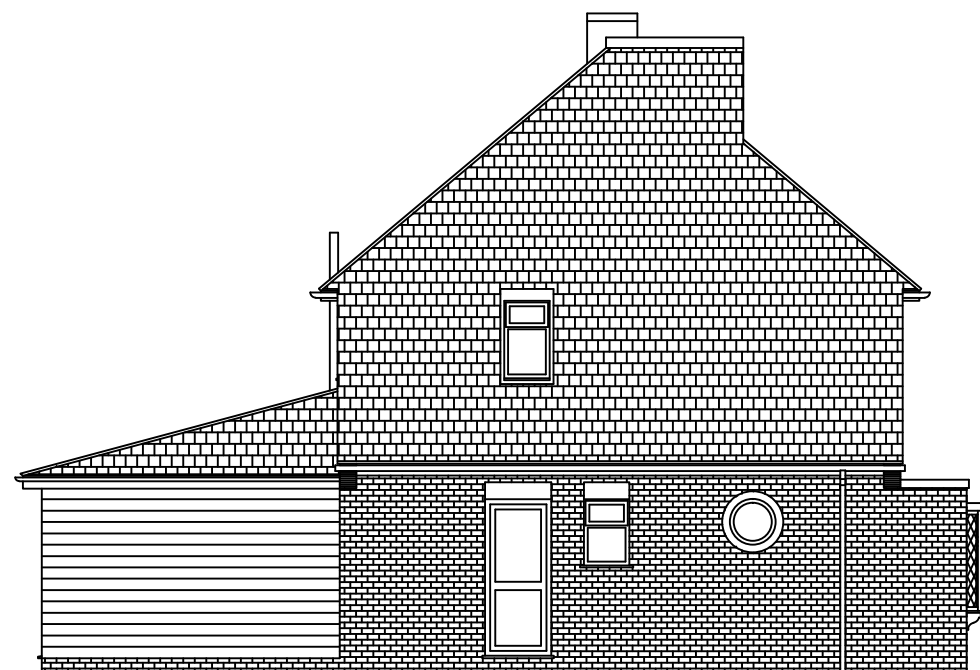


PROPOSED EAST ELEVATION




PROPOSED SOUTH ELEVATION

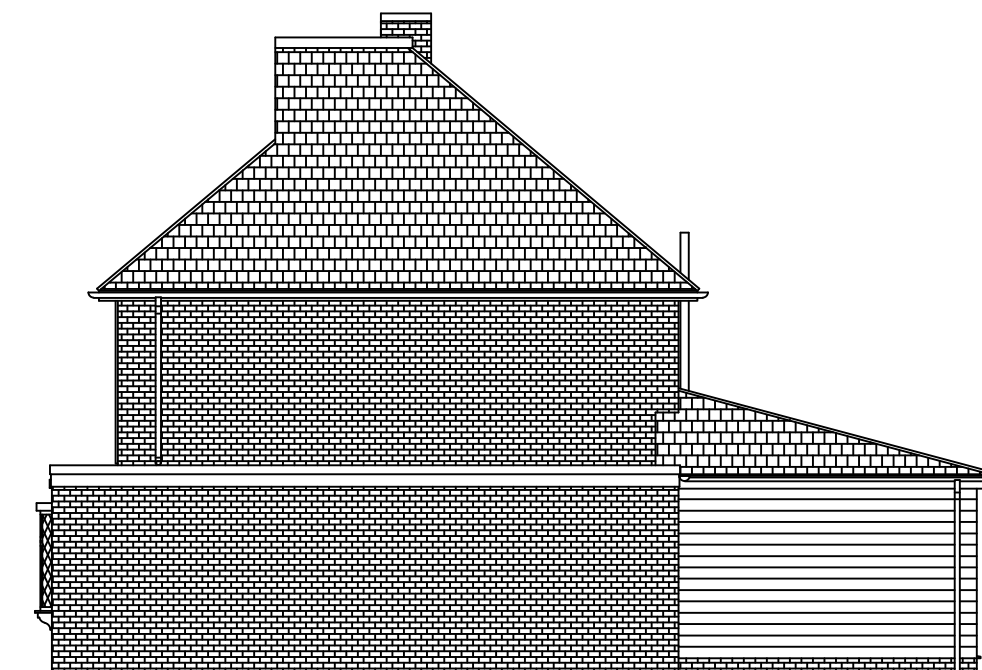


PROPOSED WEST ELEVATION

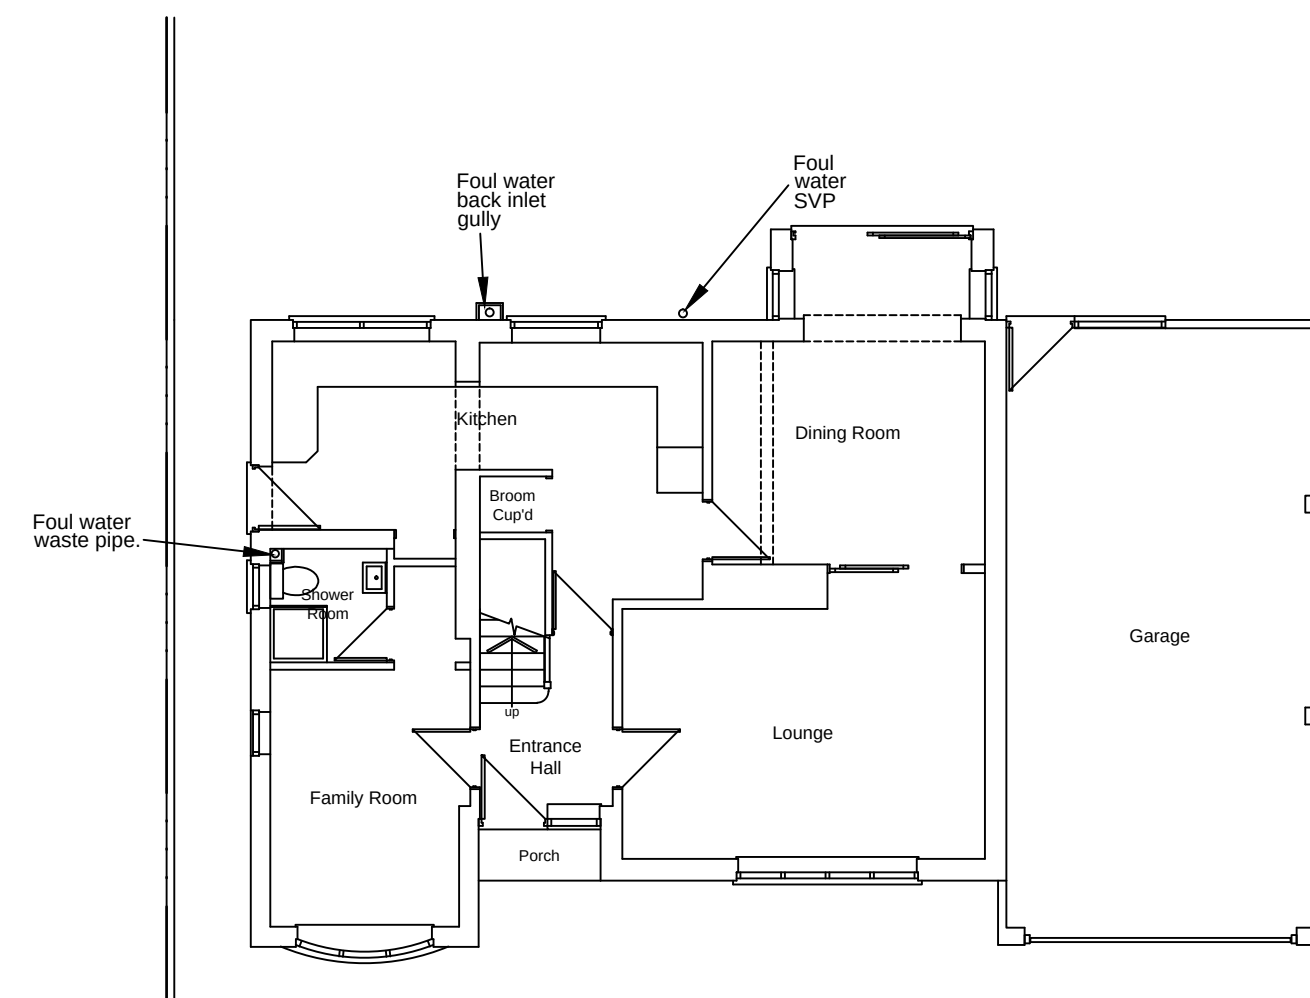

EXISTING GROUND FLOOR PLAN

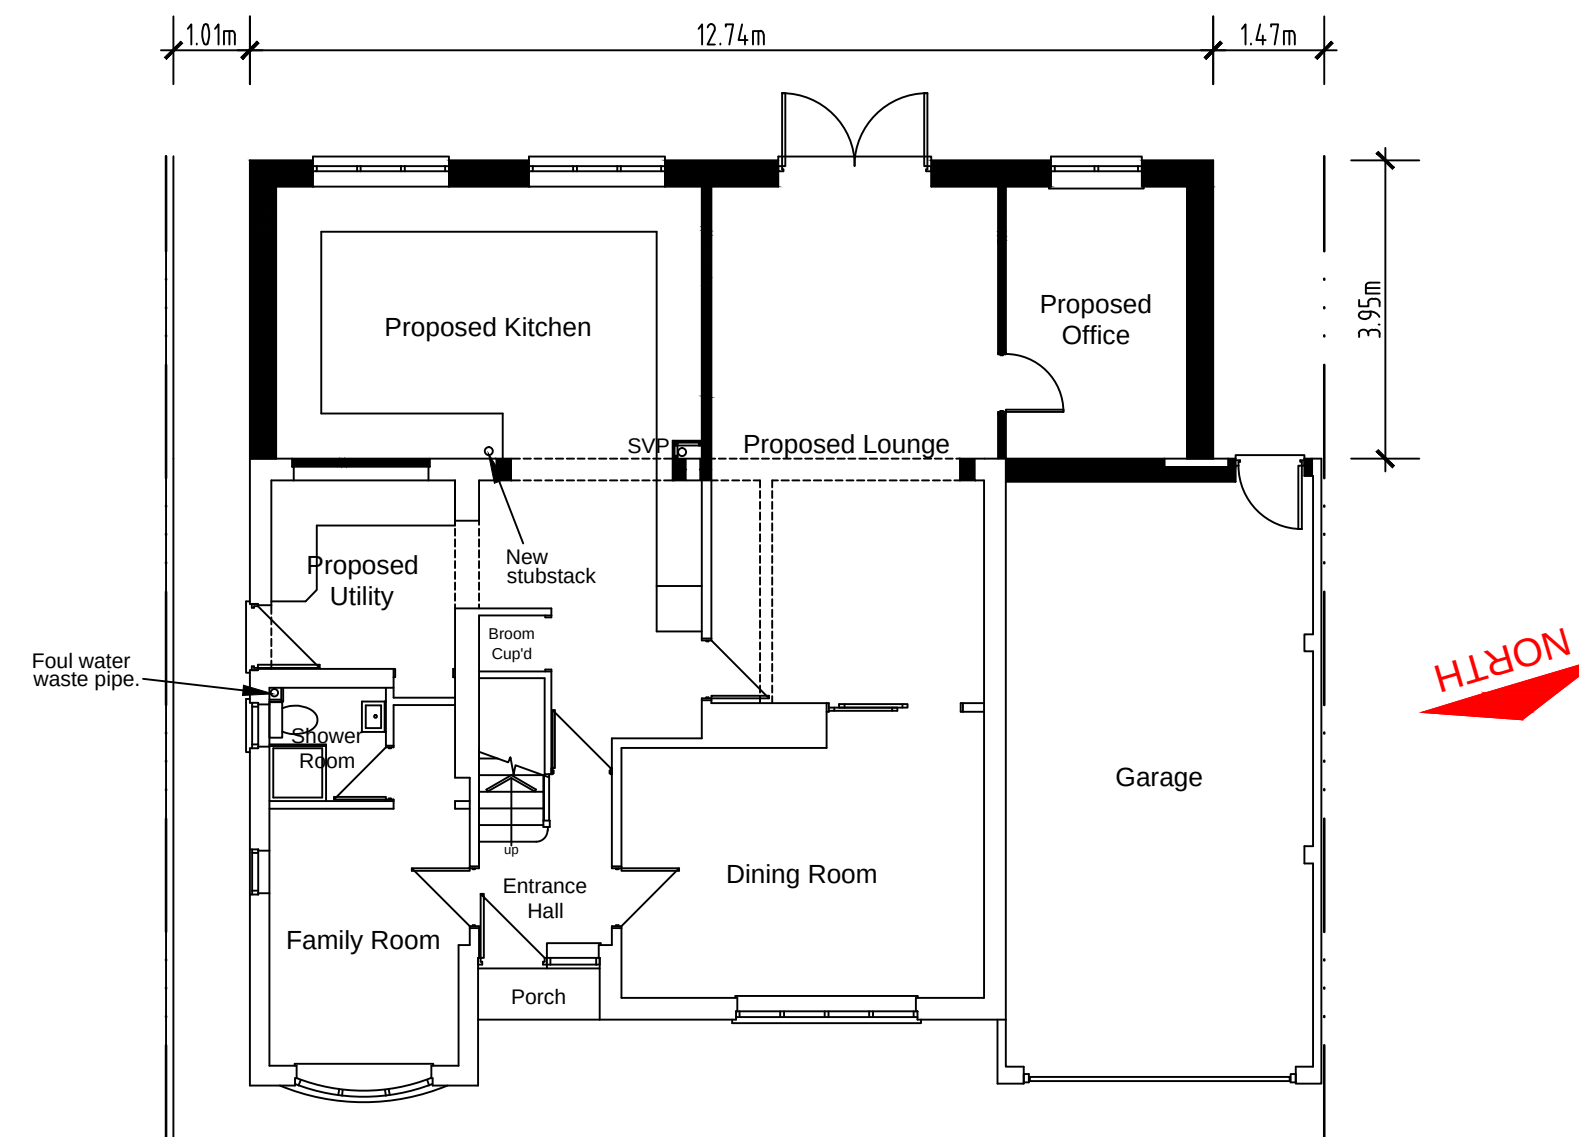

PROPOSED GROUND FLOOR PLAN

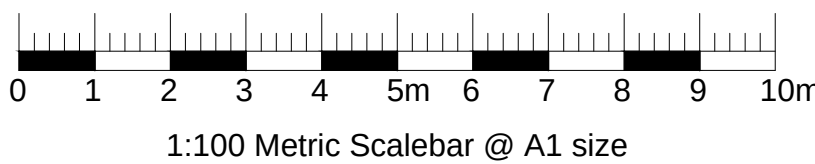

Mr and Mrs R & L. Skitt. 199 London Road, Wokingham, Berkshire, RG40 1SP.	
Project Title Proposed Single Storey Rear Extension.	
Drawing Title Existing and Proposed Floor Plans and Elevations.	
Scale 1:100	
Date March 2025	
Drawing Number RLS0325 - 01	Rev