

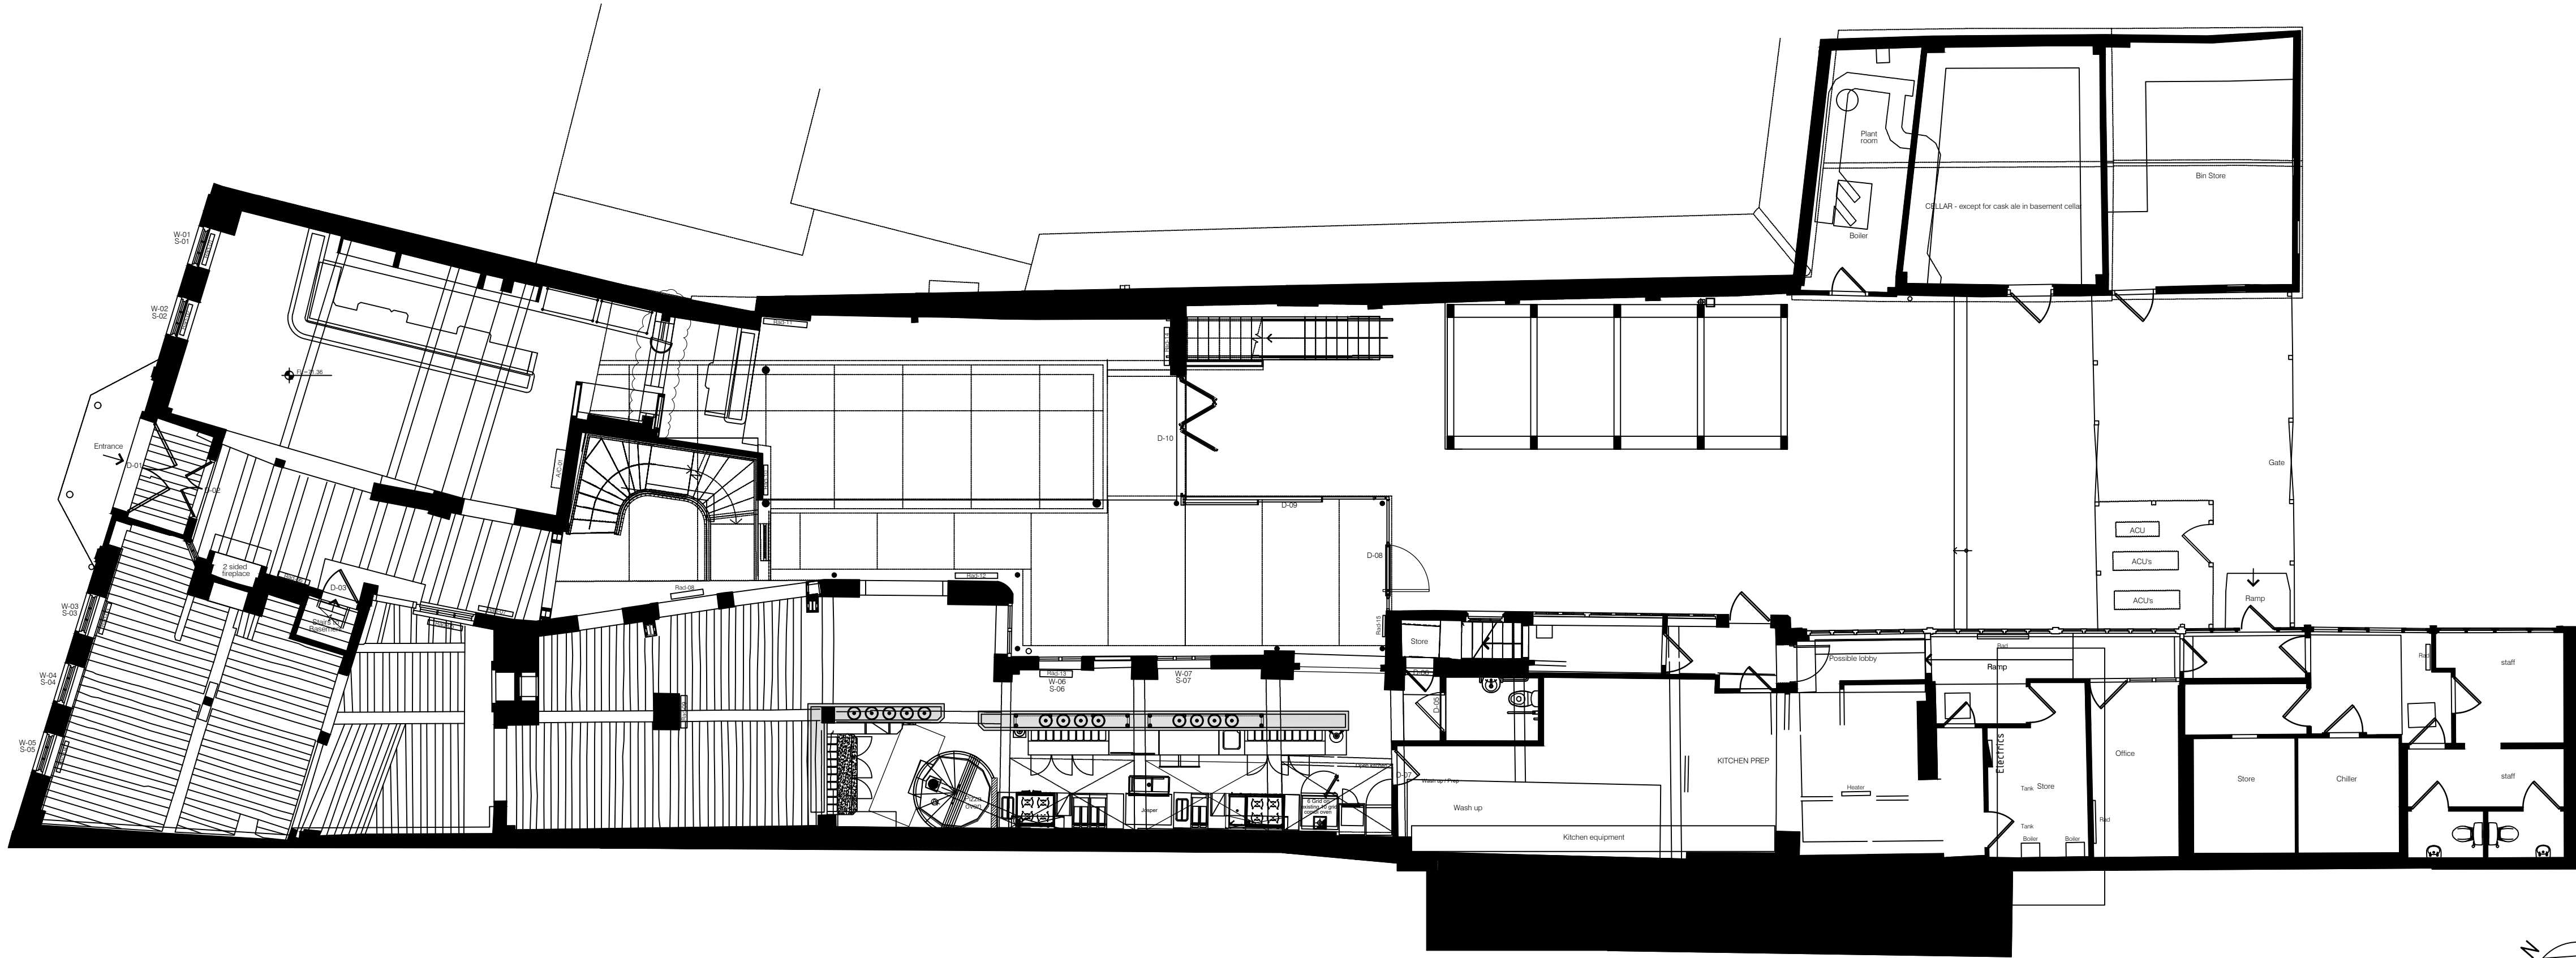


Rev.	Note	Date
/	ORIGINAL ISSUE	13.01.2025
A	BOTH BEDROOMS ADJUSTED FOR DOUBLE BEDS	11.08.2025
B	NORTH SIGN & OS MAP ADDED	27.02.2025

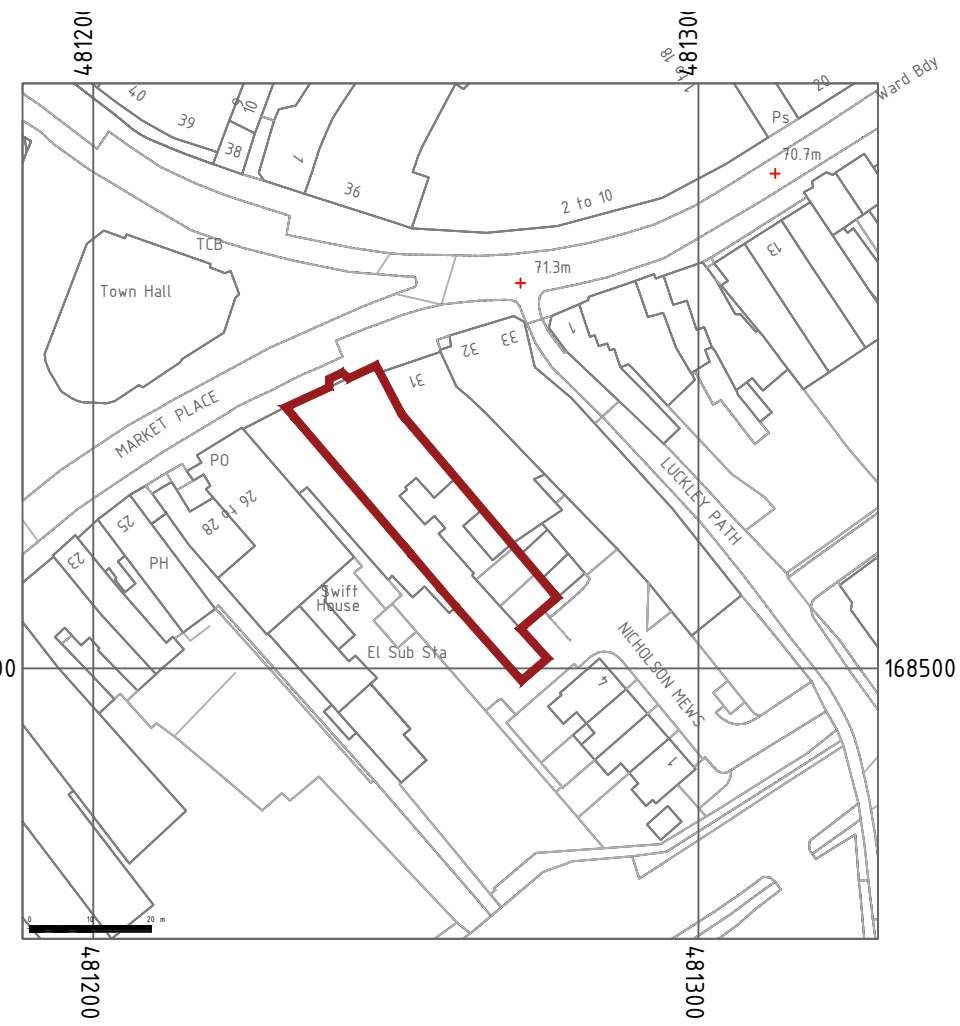


PROPOSED GROUND FLOOR PLAN
scale 1:100

0 1 2 3 4 5 6 7 8 9 10 metres (for 1:100 original)

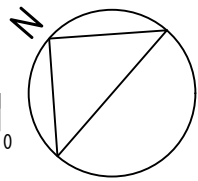


OS MAP
SCALE 1:1250
CENTRE COORDINATES:
481259, 168526
Supplied by Streetwise maps
License No: 100047474

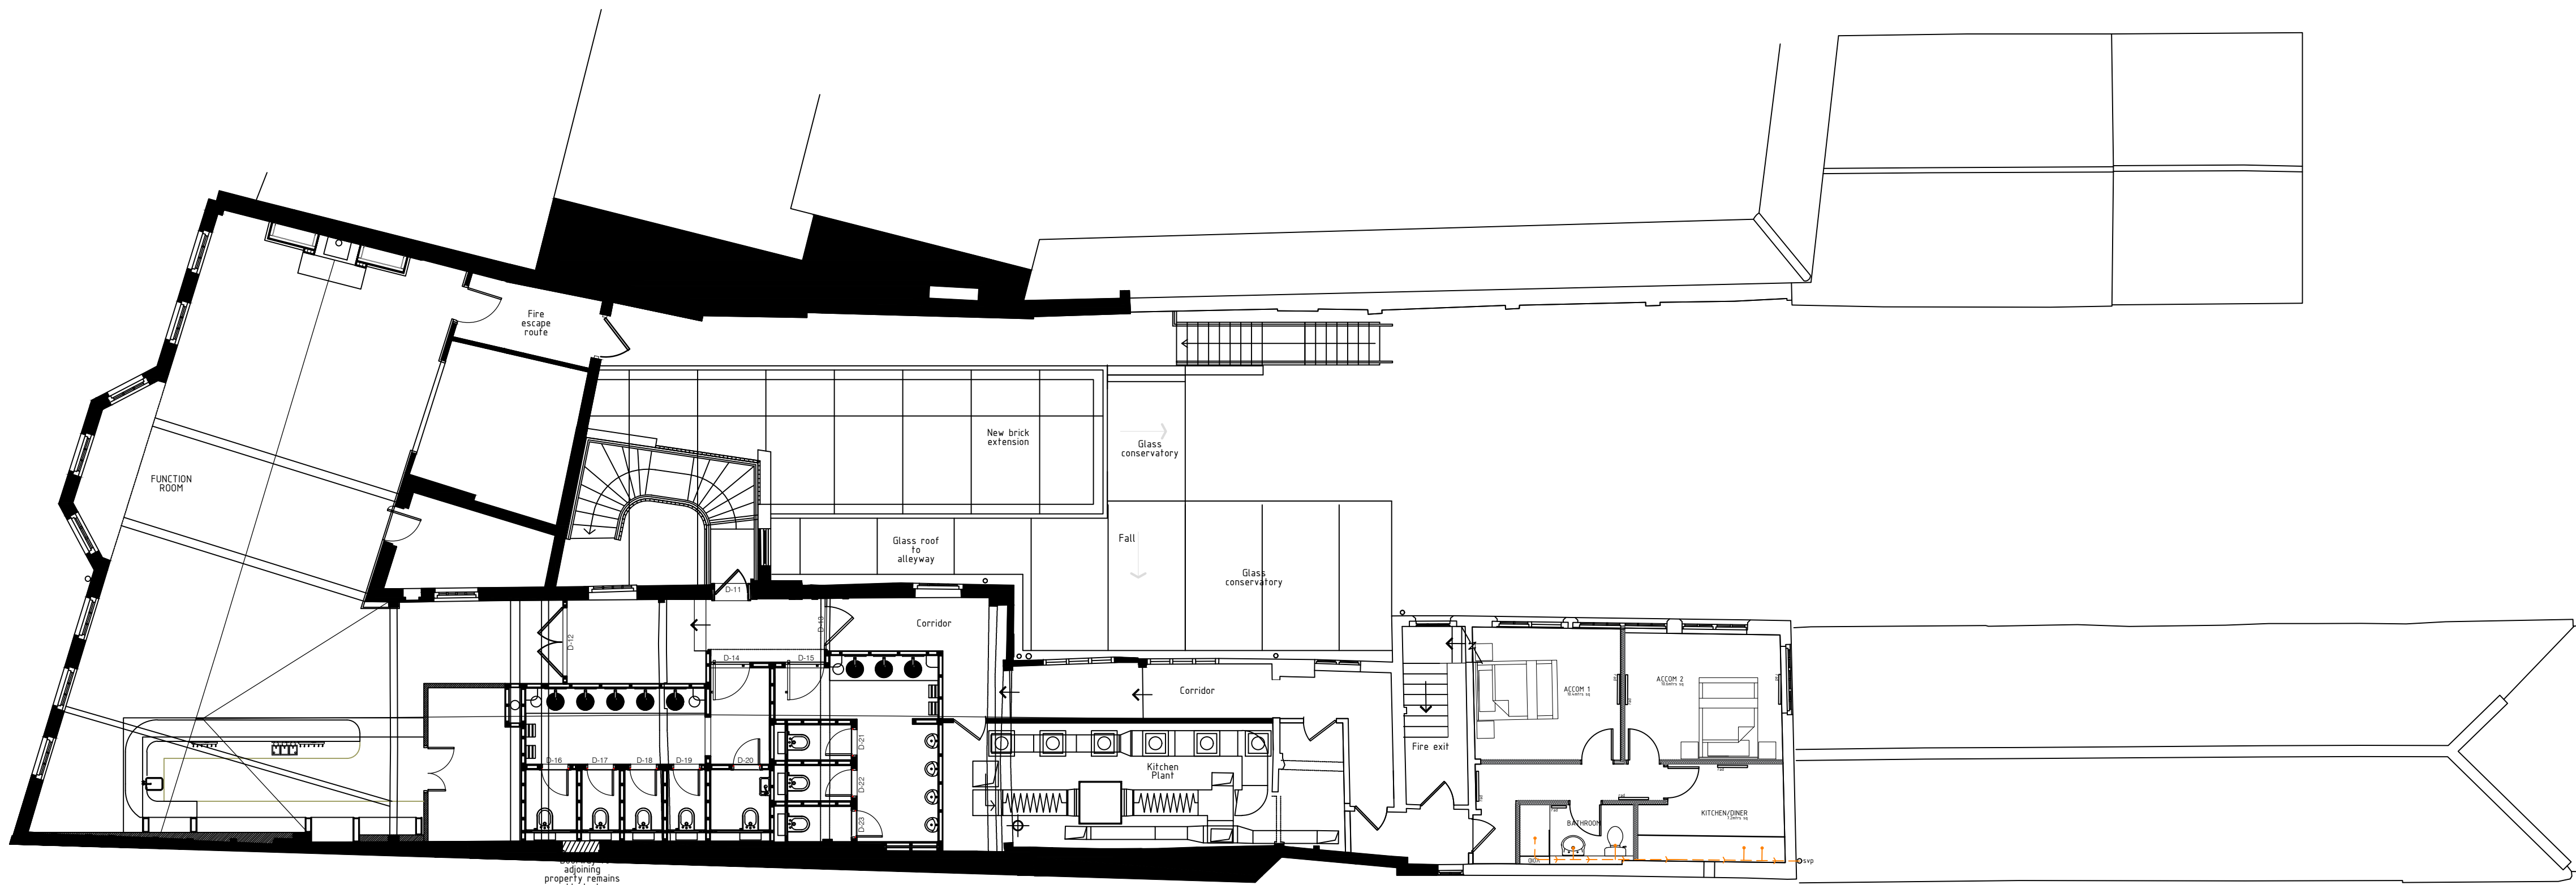

PROPOSED FIRST FLOOR PLAN
scale 1:100

0 1 2 3 4 5 6 7 8 9 10 metres (for 1:100 original)

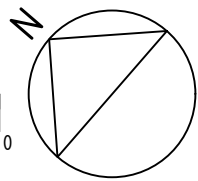

- PLANNING ☒
- PRELIMINARY ☐
- TENDER ☐
- CONSTRUCTION ☐
- AS BUILT ☐



The Studio, 22 Darley Park Road, Darley Abbey, Derby, DE22 1DB
T 07496 34 00 50 email: studio@keenasmustarddesign.com

Client
MCMULLENS

Project
THE ROSE INN
30 MARKET PLACE
WOKINGHAM, RG40 1AP

Drawing
PROPOSED FLOOR PLANS

Drawing No. **633-02** Rev **B**

Scale	Size	Drawn	Date
1:100	A1	DK	12.01.25

ALL DIMENSIONS, SETTING OUT AND LEVELS MUST BE CHECKED ON SITE AND NOT
SCALED OFF THIS DRAWING BEFORE ORDERING AND STARTING WORK ON SITE
© KEEN AS MUSTARD DESIGN STUDIO