

Licence number AC0000868924

Mark Leedale Planning
Chartered Town Planning
Consultants

20 Hurlands Place,
Farnham,
Surrey GU9 9HX
01252 718855
markleedale4@gmail.com

Revision notes:

- A
- B 18.2.26 L shaped layout
- C 9.3.26 add conditions details

Client:

G Procter Esq

Location:

Fairview, Forest Road, Wokingham
RG40 5SA

Drawing title:

Plans & elevation of proposed stables

Scale:


1:100@A4

Date:

February 2026

Drawing number:

MLP/05B C

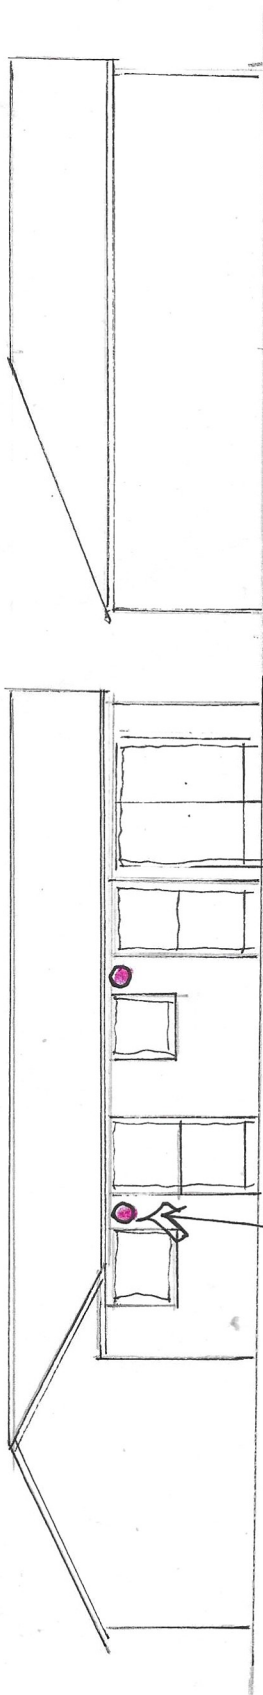


West elevation

External lights – refer to
technical specification

Materials


Shiplap-stained timber to walls
Mineral felt to roof

North elevation

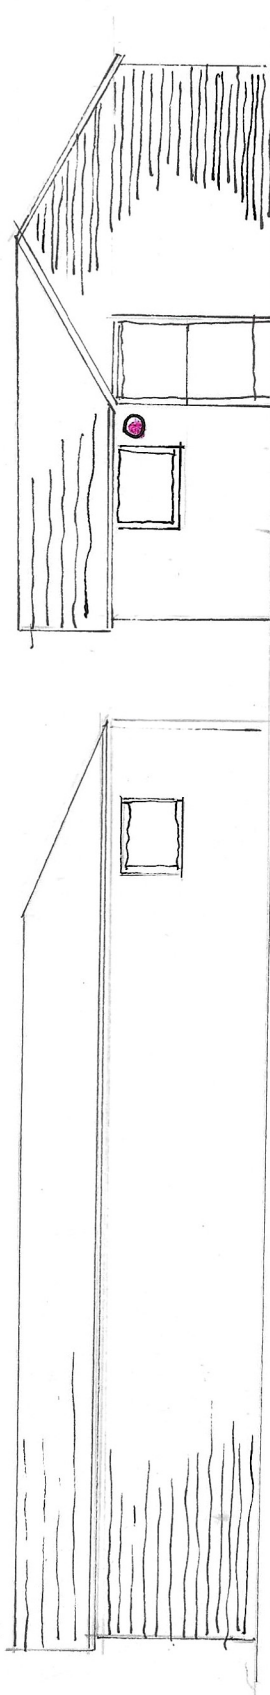

East elevation

South elevation

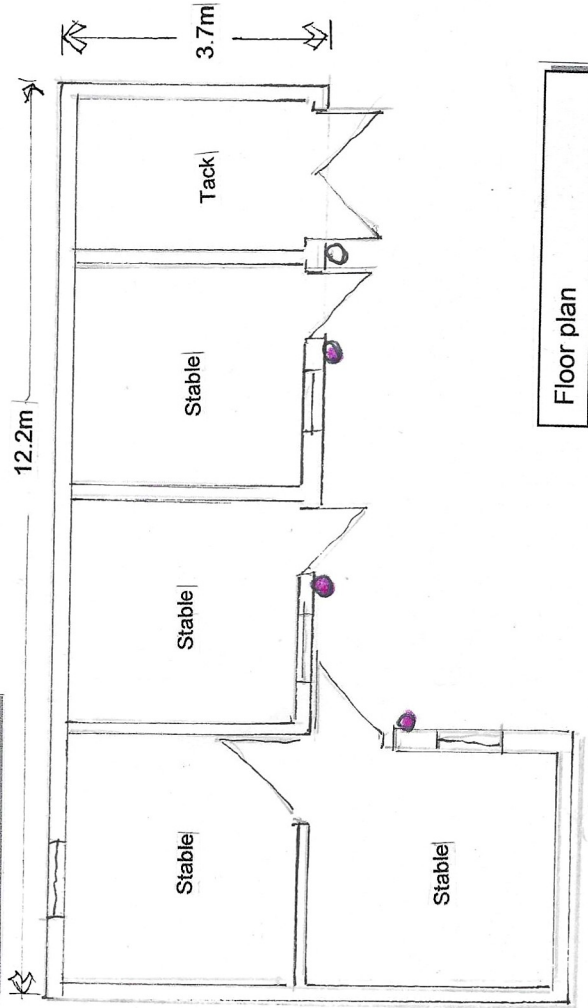

Floor plan