



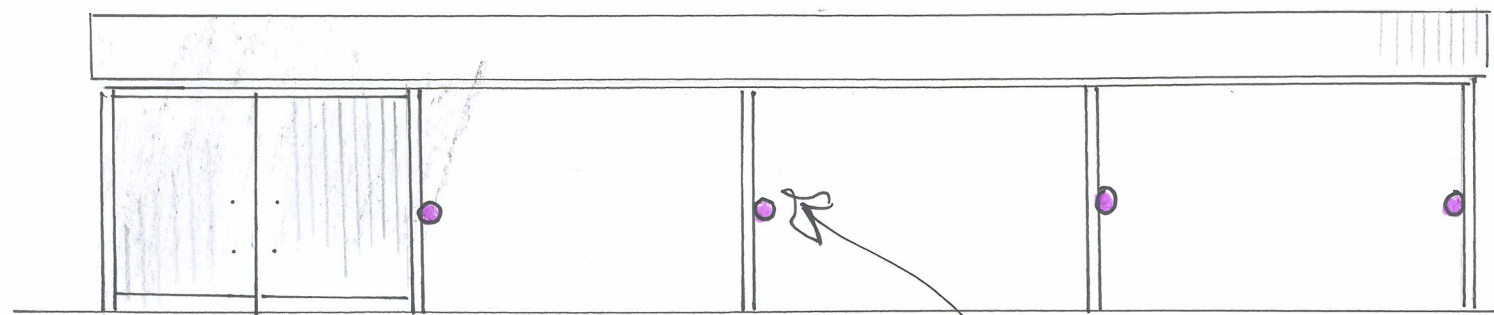


West elevation

External lights – refer to technical specification

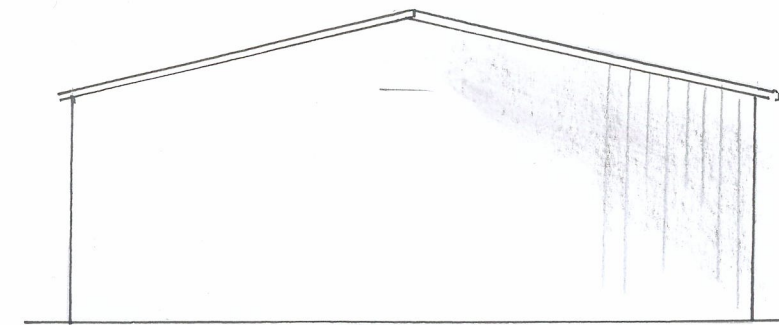


North elevation

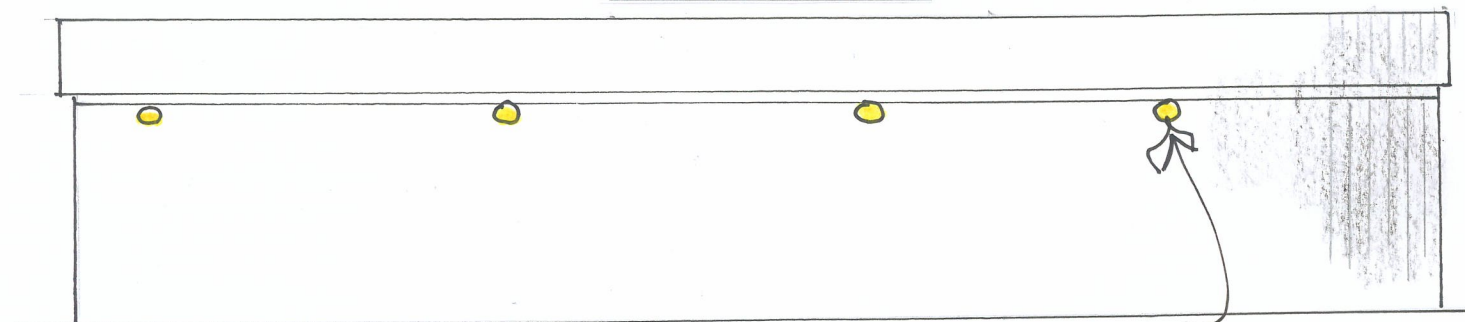


East elevation

4 no. bird boxes on east elevation – refer to detail

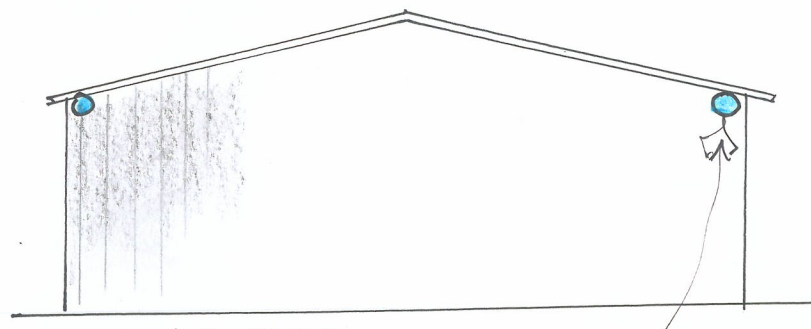

South elevation

2no bat boxes on south elevation – refer to details

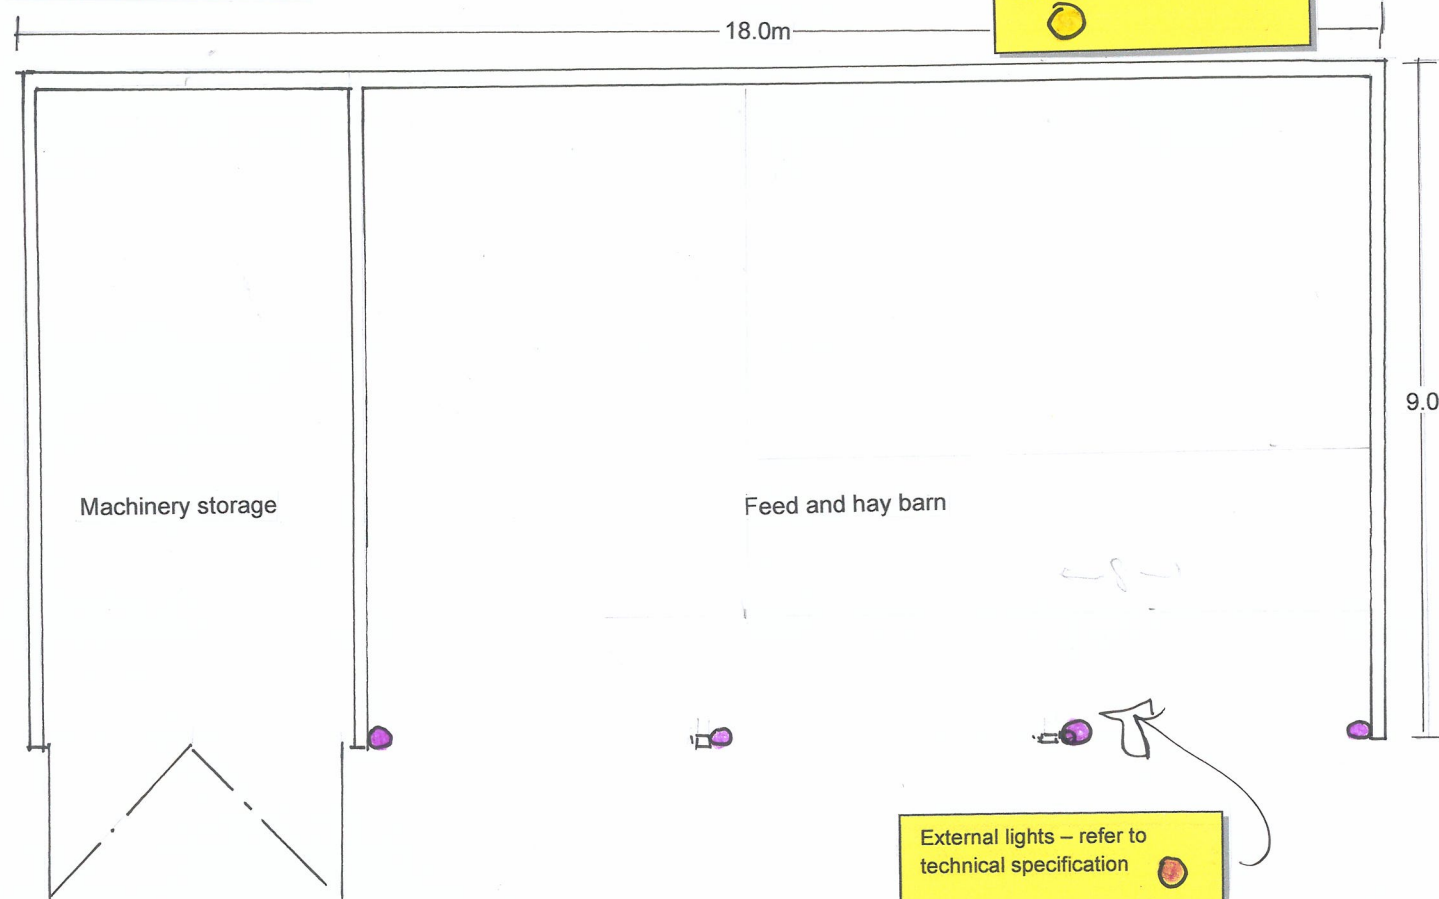

Floor plan

External lights – refer to technical specification

Materials
Powder coated profile sheet – dark grey – to roof and walls



Licence number AC0000868924

Mark Leedale Planning
Chartered Town Planning
Consultants

20 Hurlands Place,
Farnham,
Surrey GU9 9HX
01252 718855
markleedale4@gmail.com

Revision notes:
A 9.3.26 add conditions details;
B
C

Client:
G Procter Esq

Location:
Fairview, Forest Road, Wokingham
RG40 5SA

Drawing title:
Proposed barn & store elevation and
floor plan

Scale:
1:100 @A3

Date:
September 2025

Drawing number:
MLP/06 A