


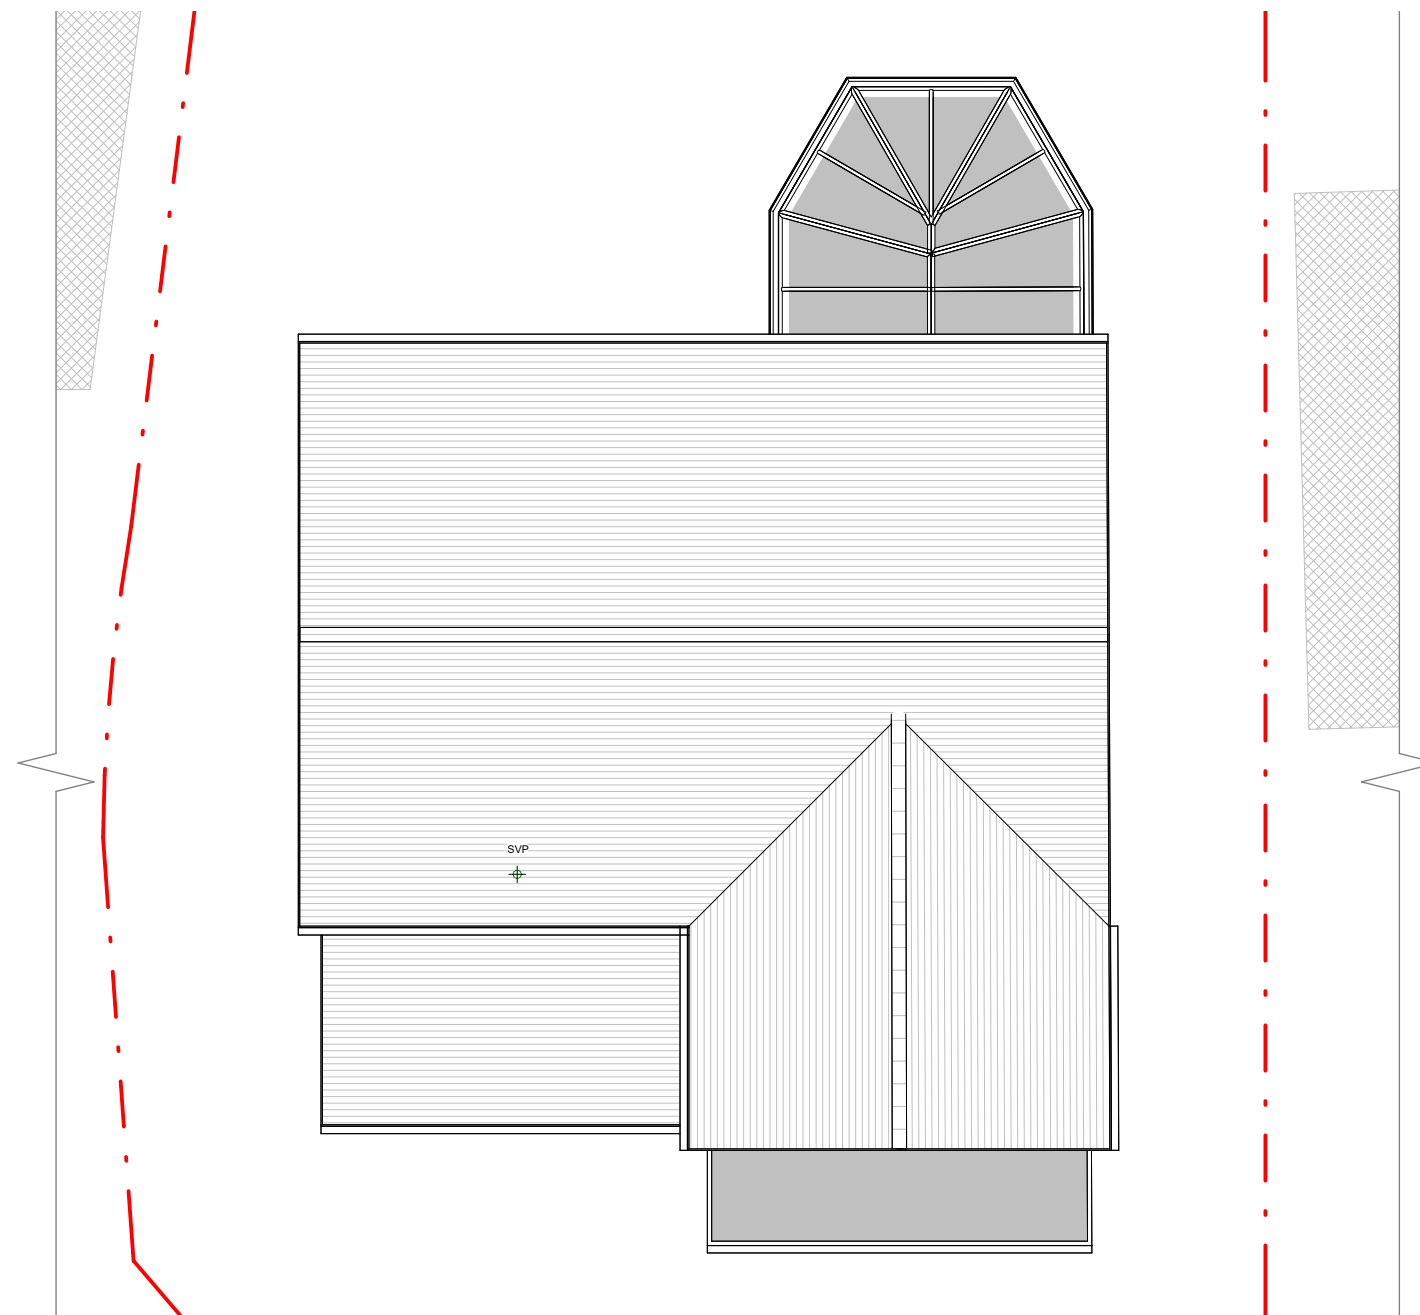

Roof Plan



FLUENT
ARCHITECTURAL DESIGN SERVICES
TEL: 0800 043 8838
E-MAIL: INFO@FLUENT-ADS.CO.UK
WEB: FLUENT-ADS.CO.UK

11 Cypress Close Wokingham

Existing Roof Plan

Scale @ A3
1 : 100

Date
20.02.25

Drawn by
S.G


Drawing number
P.M.201

Project number
2348

Rev
A

Key:

Existing Proposed SVP Boundary line
Existing drainage Proposed drainage Overhead

 

No.	Description	Date
A	First draft	20.02.25