




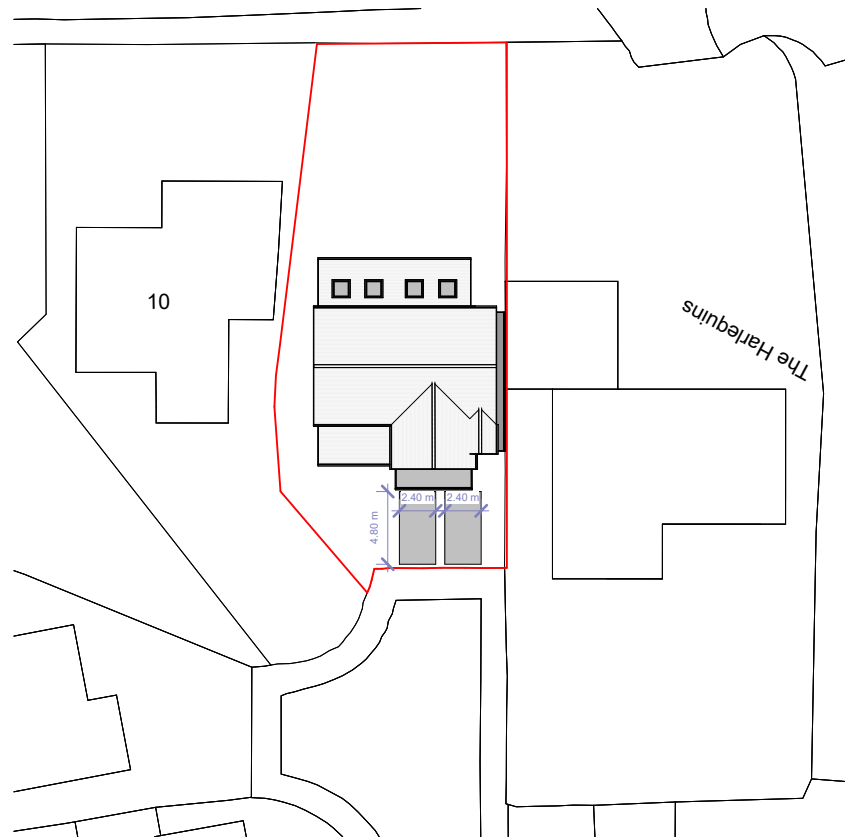

Site Plan

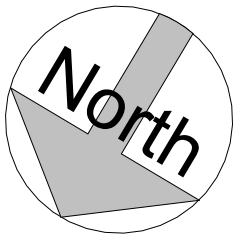

3D View 1

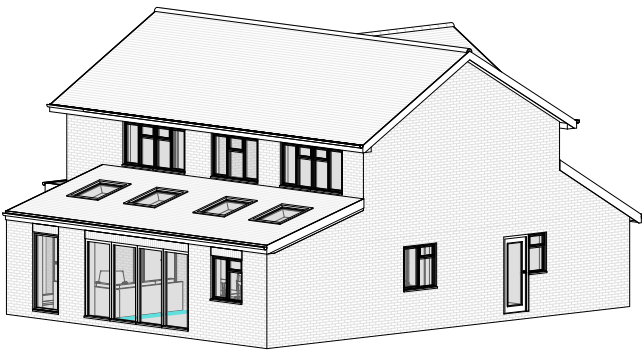

3D View 2



Fluent
ARCHITECTURAL DESIGN SERVICES

FLUENT
ARCHITECTURAL DESIGN SERVICES

Tel: 0800 043 8838
E-mail: info@fluent-ads.co.uk
Web: fluent-ads.co.uk

11 Cypress Close Wokingham	Scale @ A3 As indicated	Drawing number P.M.400	Key: Existing Proposed SVP Existing drainage Proposed drainage Overhead Boundary line Overhead 051020304050 GRAPHIC SCALE 1:500	No.	Description	Date
	Date 20.02.25	Project number 2348		A	First draft	20.02.25
	Proposed Site Plan and 3D Views	Drawn by S.G		Rev D	B	Client's comments (1)
C			Client's comments (3)		26.03.25	
D			Drawing amended		28.03.25	