



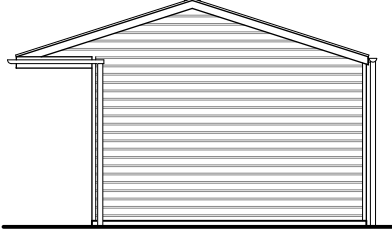


West Elevation

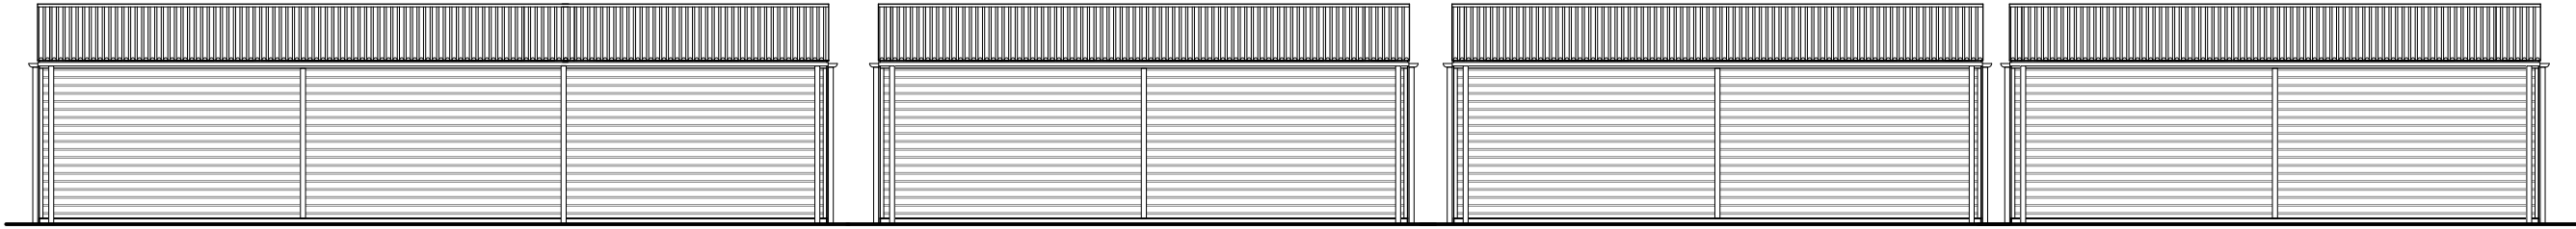


North Elevation




East Elevation

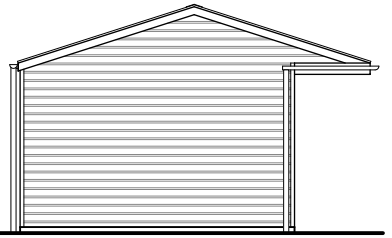

South Elevation

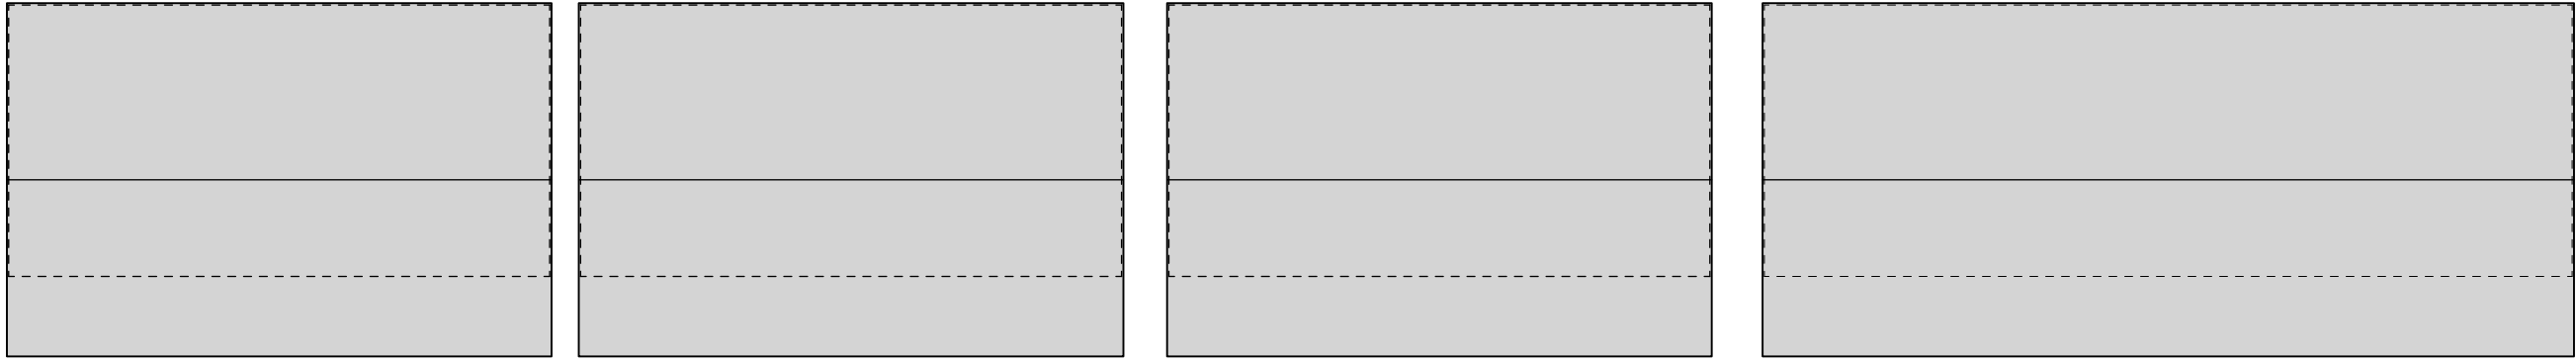

Roof Plan

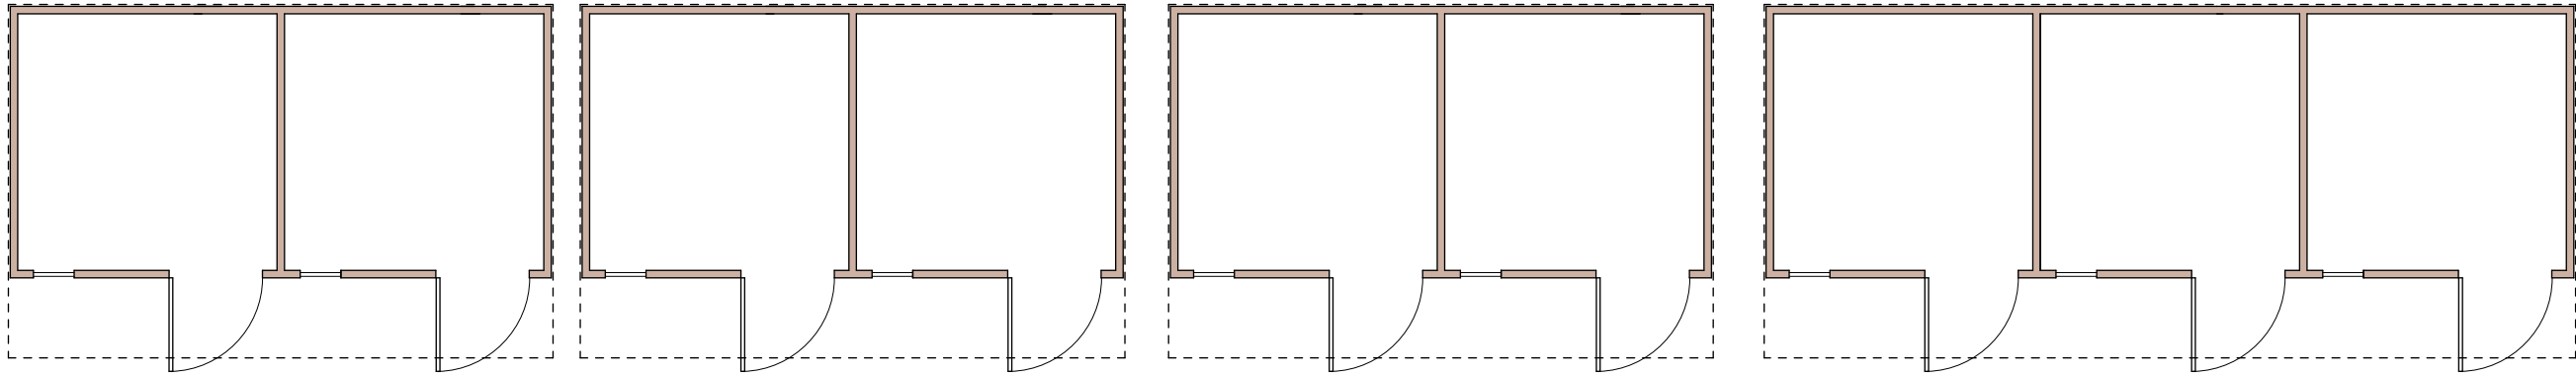

Floor Plan

Stables - Block C. Plans and Elevations

Scale 1:100