



No.	Revision	Date

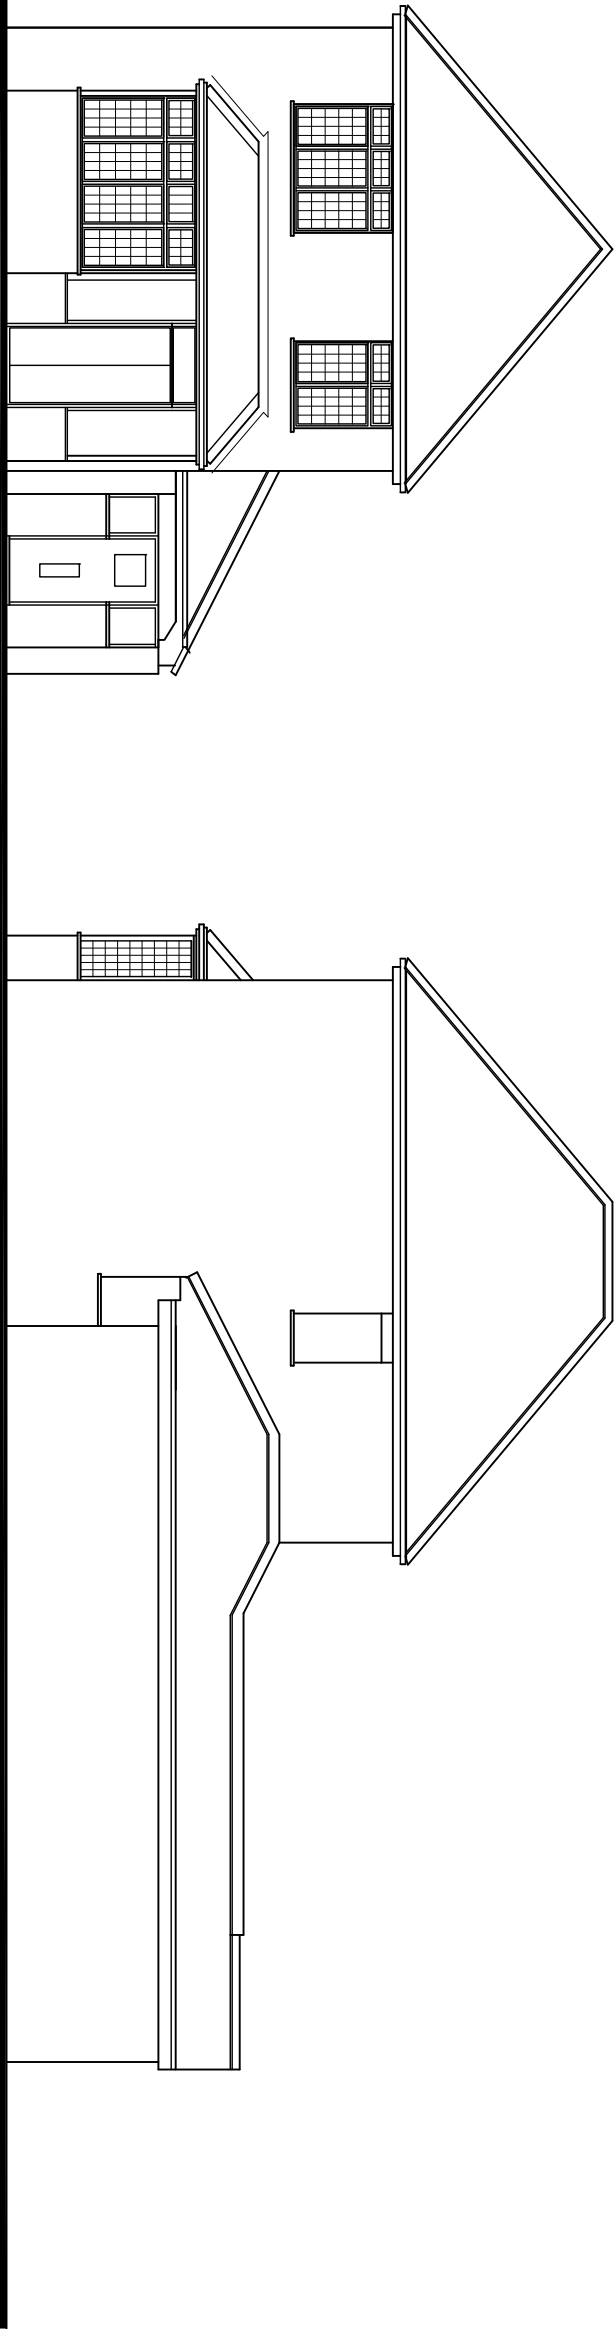

No 25


Front Elevation
facing Eastcourt Avenue

Side Elevation
facing No 53

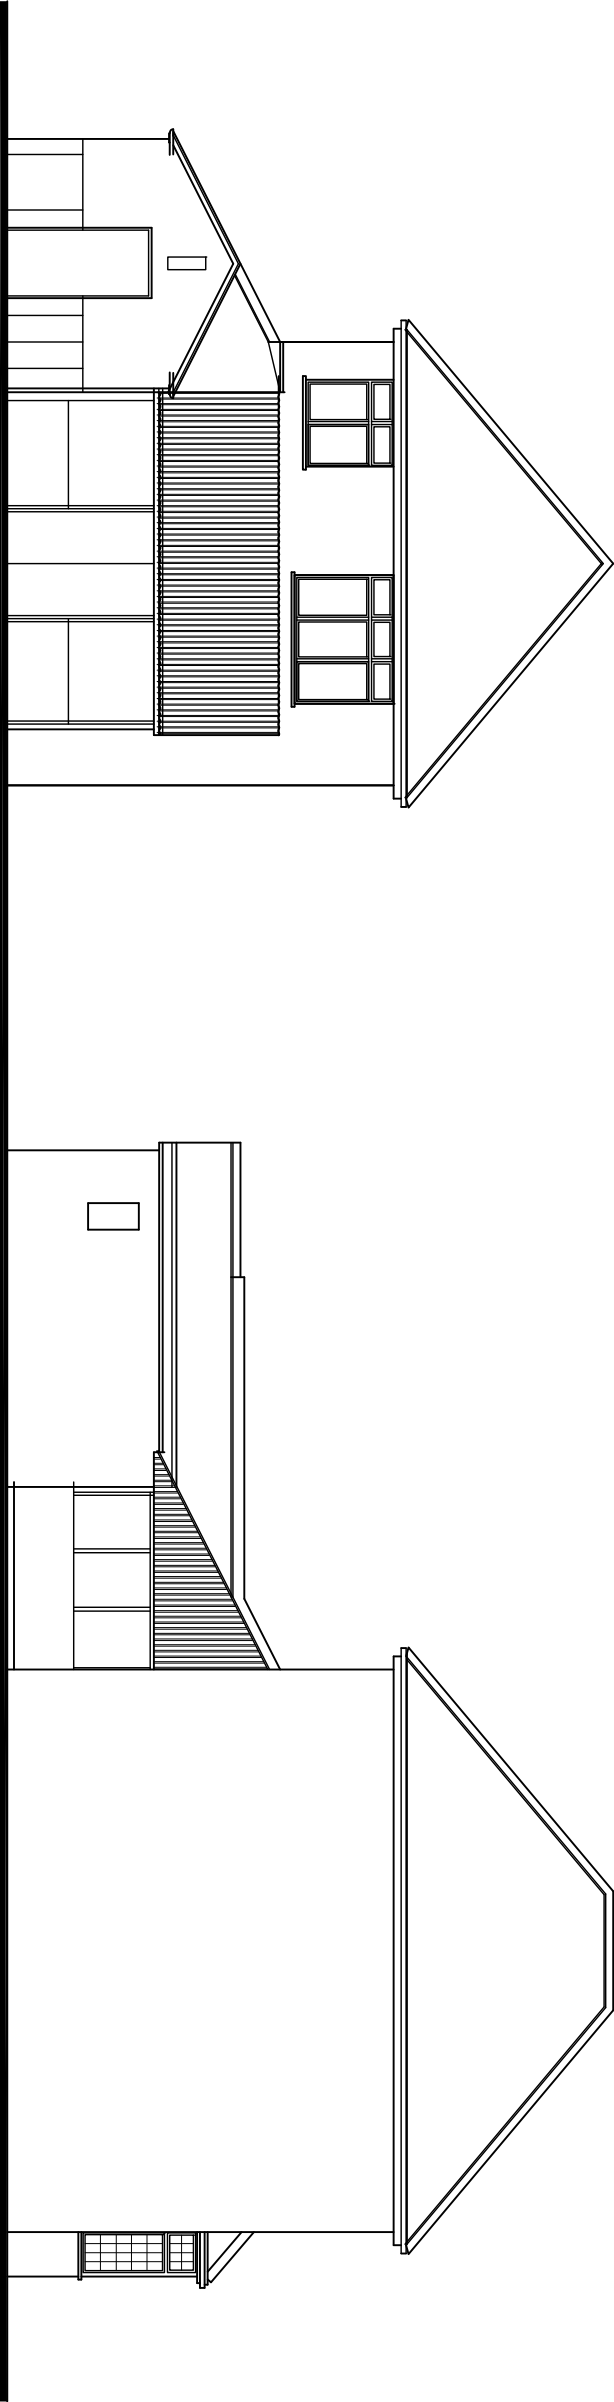


Rear Elevation

Side Elevation
facing No 49

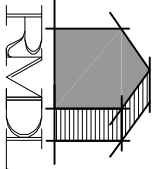

RAMMURTI DESIGN LTD
ARCHITECTURAL & PLANNING SERVICES
268 TILGHURST ROAD, READING RG30 2NE
TEL/FAX: 01189510628 MOB: 07799883574

 

Proposed single storey rear extension to existing dwelling

at 51 Eastcourt Avenue, Earley RG6 1HH
for Mr Vijayakumar Thsnigasalam

EXISTING ELEVATIONS

Scale: 1:100
Date: April 2025

EA51:103 Rev -