



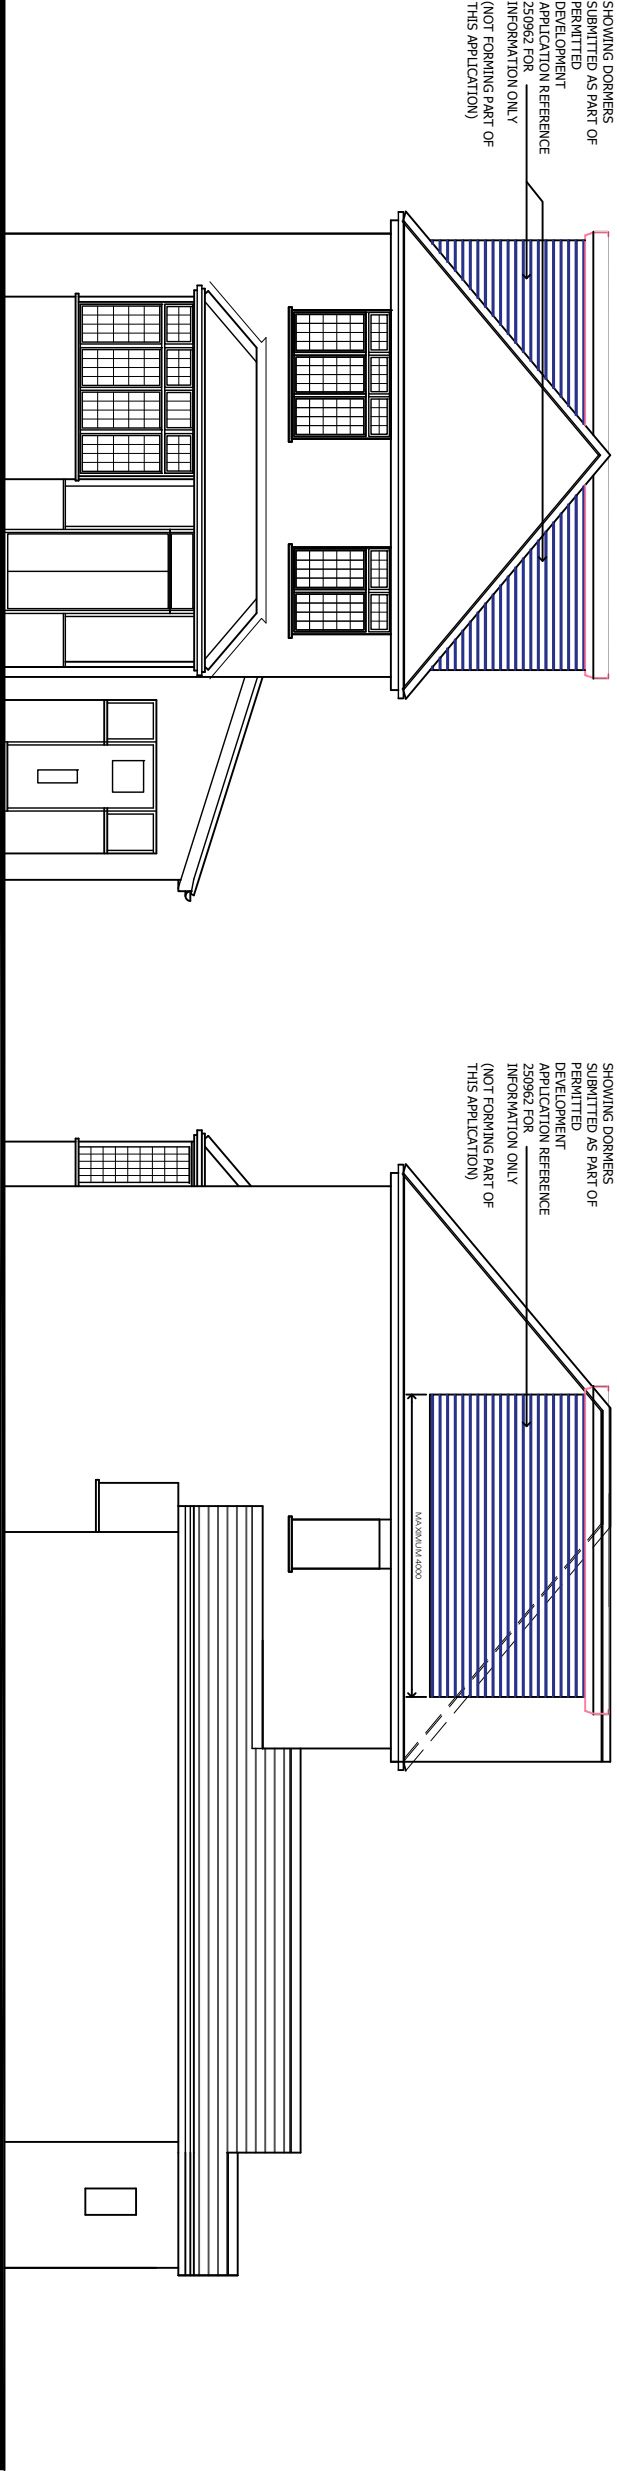

No 25


Front Elevation

facing Eastcourt Avenue

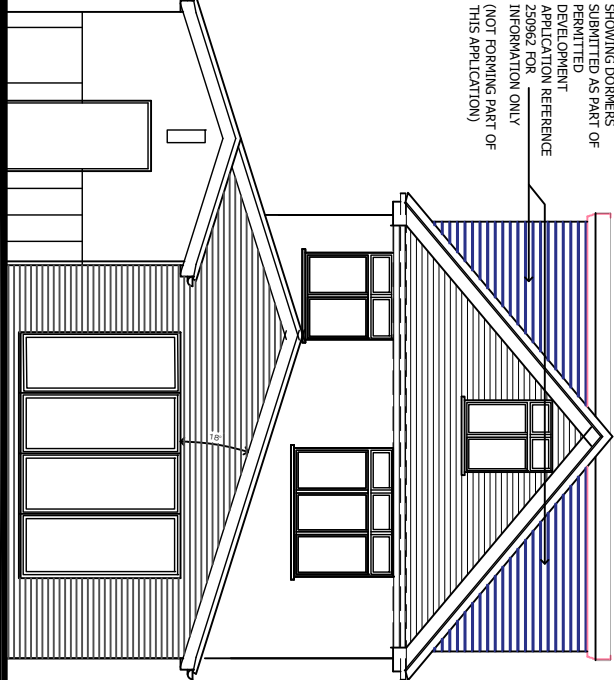

Side Elevation



facing No 53

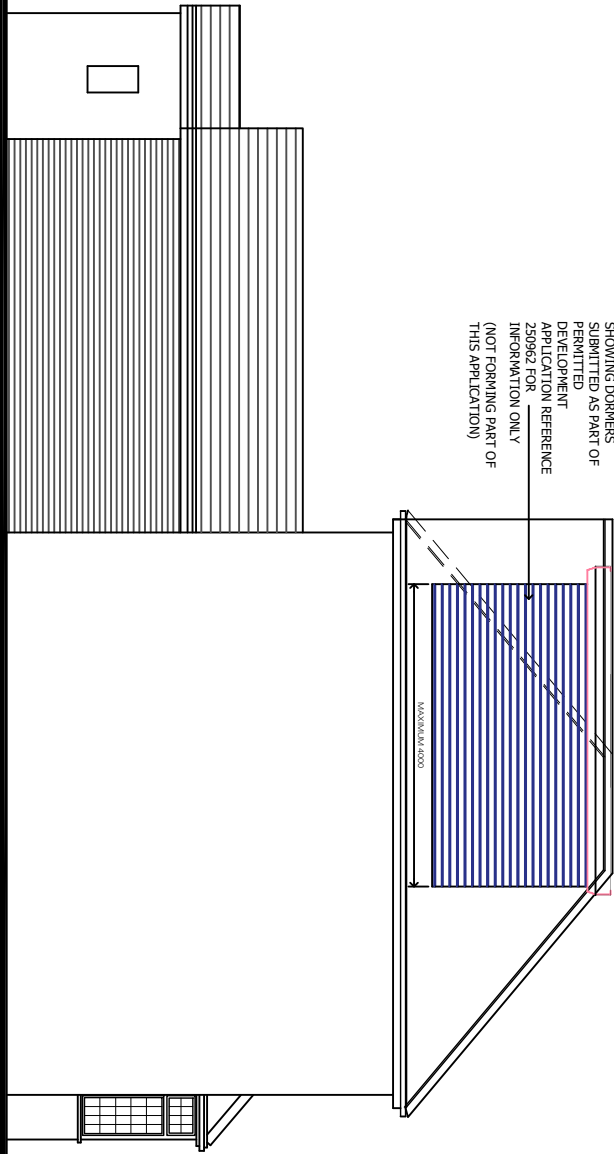

Rear Elevation

Side Elevation

facing No 49

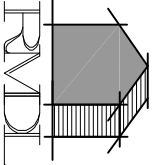 

RAMMURTI DESIGN LTD
ARCHITECTURAL & PLANNING SERVICES
268 TILGHURST ROAD, READING RG30 2NE
TEL/FAX: 01189510628 MOB: 07799883574

Proposed single storey rear extension to existing dwelling

at 51 Eastcourt Avenue, Earley RG6 1HH
for Mr Vijayakumar Thsnigasalam

PROPOSED ELEVATIONS

Scale: 1:100
Date: April 2025

EA51:106 Rev -