



EXISTING ELEVATIONS
Scale 1:100




REAR ELEVATION

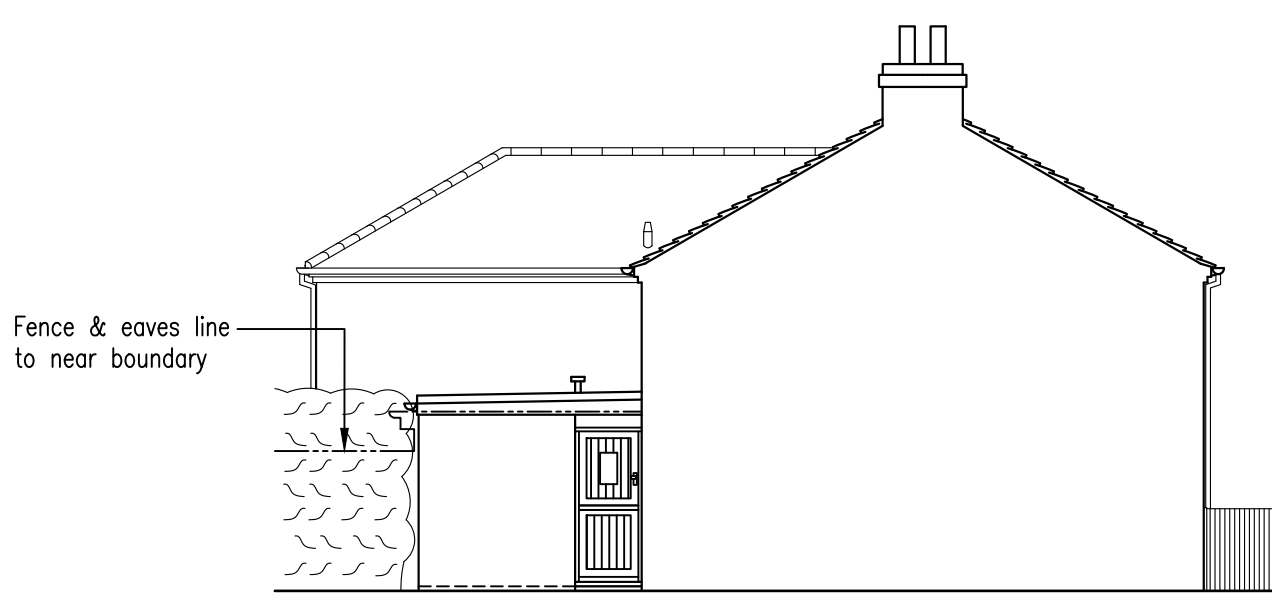

SIDE ELEVATION

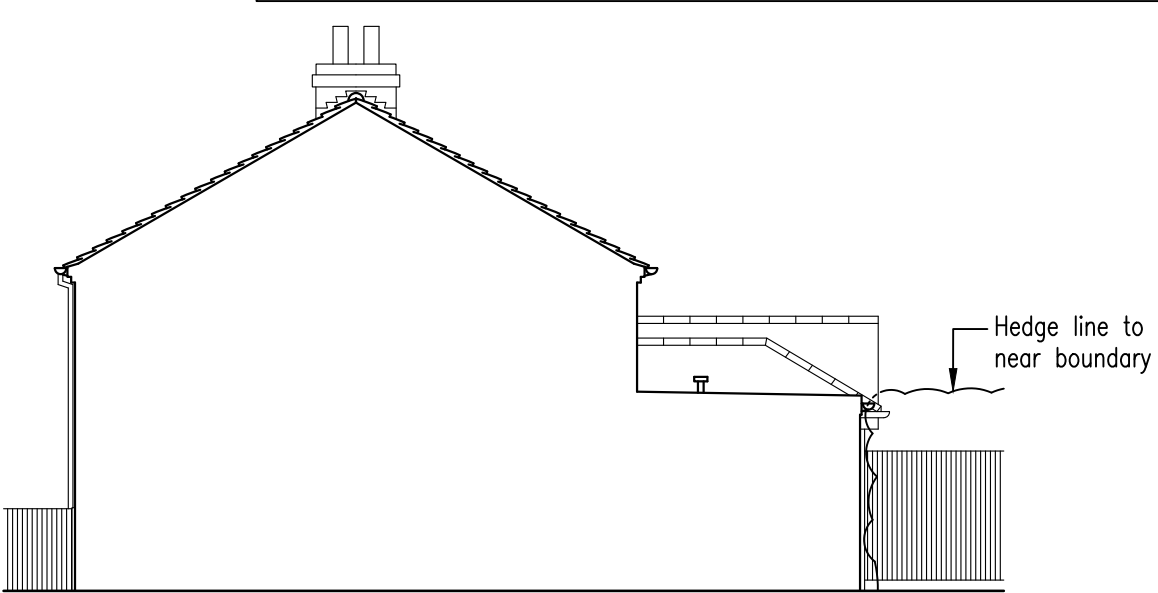


SIDE ELEVATION

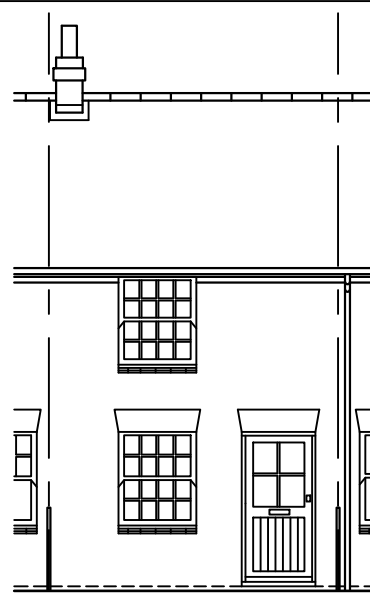


FRONT ELEVATION


PROPOSED ELEVATIONS
Scale 1:100

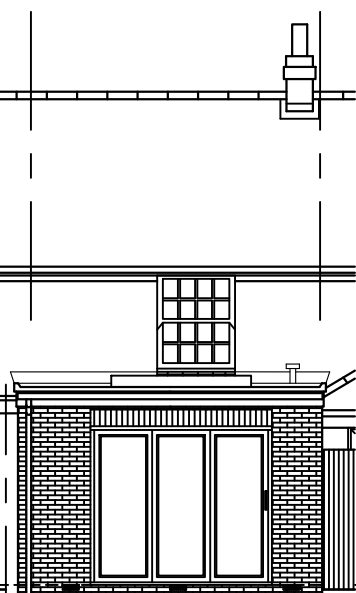


REAR ELEVATION

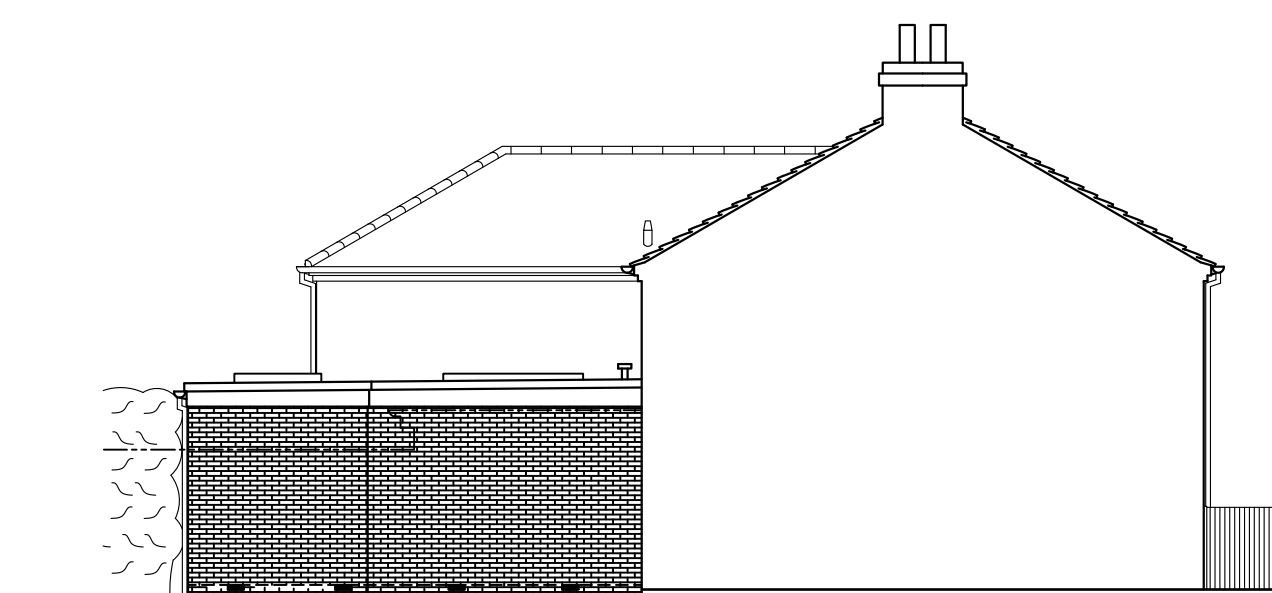


SIDE ELEVATION

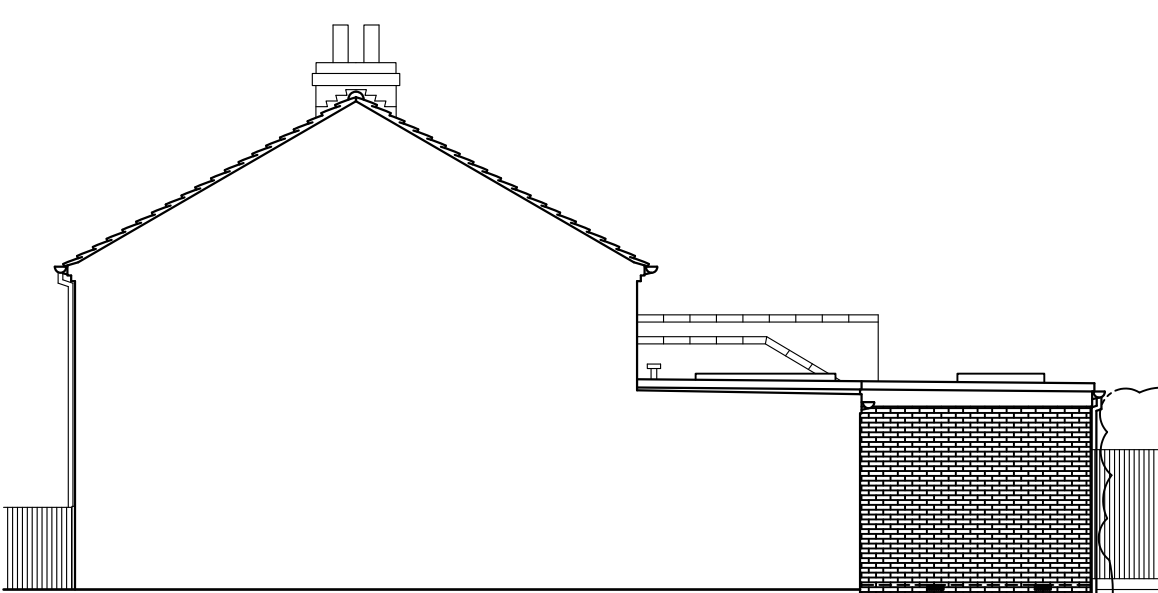


SIDE ELEVATION

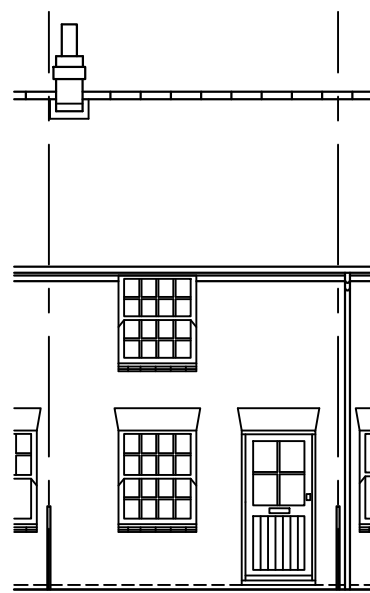


FRONT ELEVATION
(AS EXISTING)

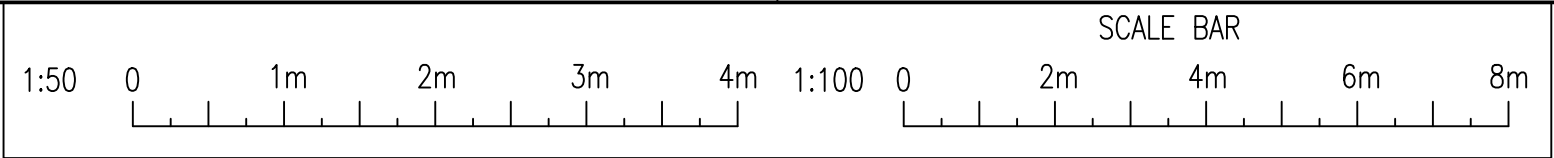


EXISTING PLANS
Scale 1:100

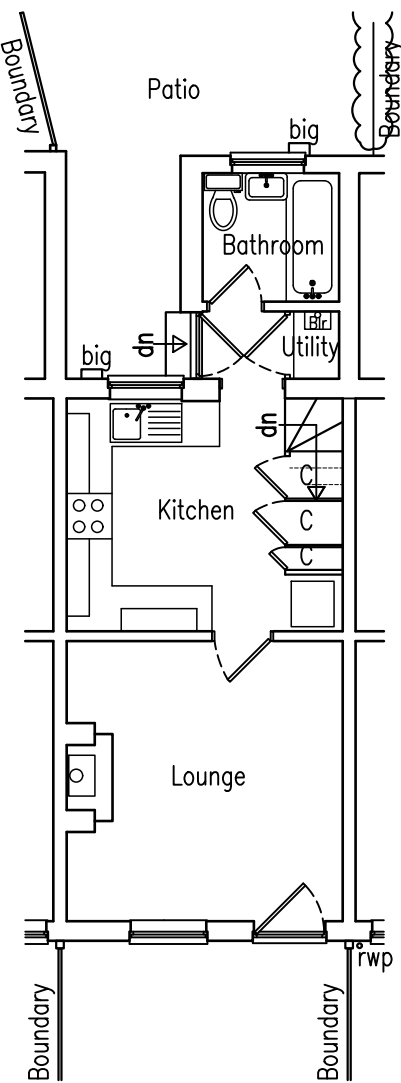


GROUND FLOOR

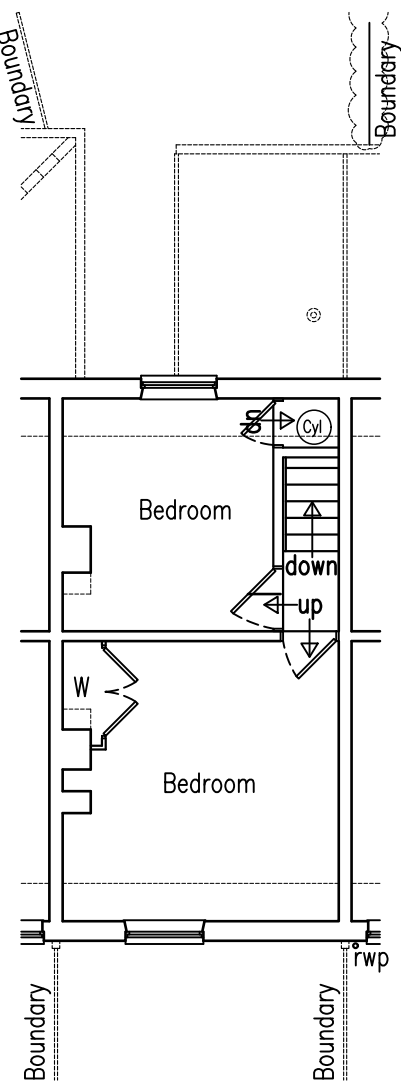


FIRST FLOOR

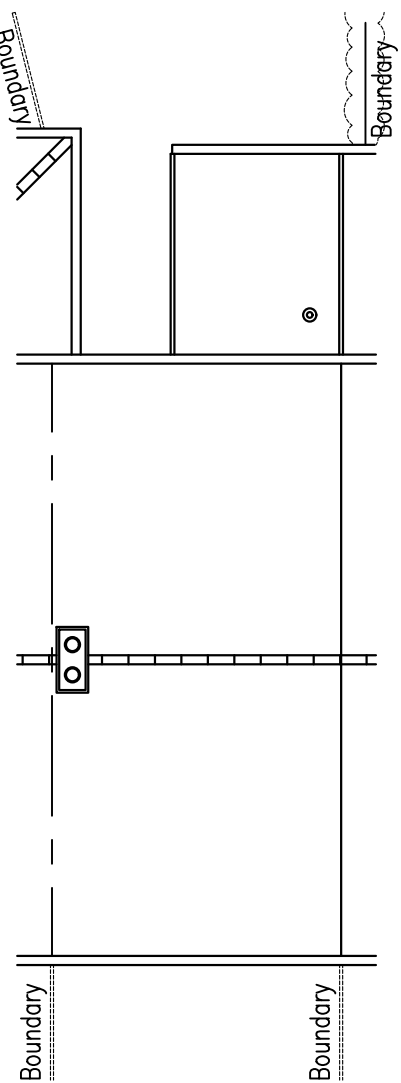


ROOF

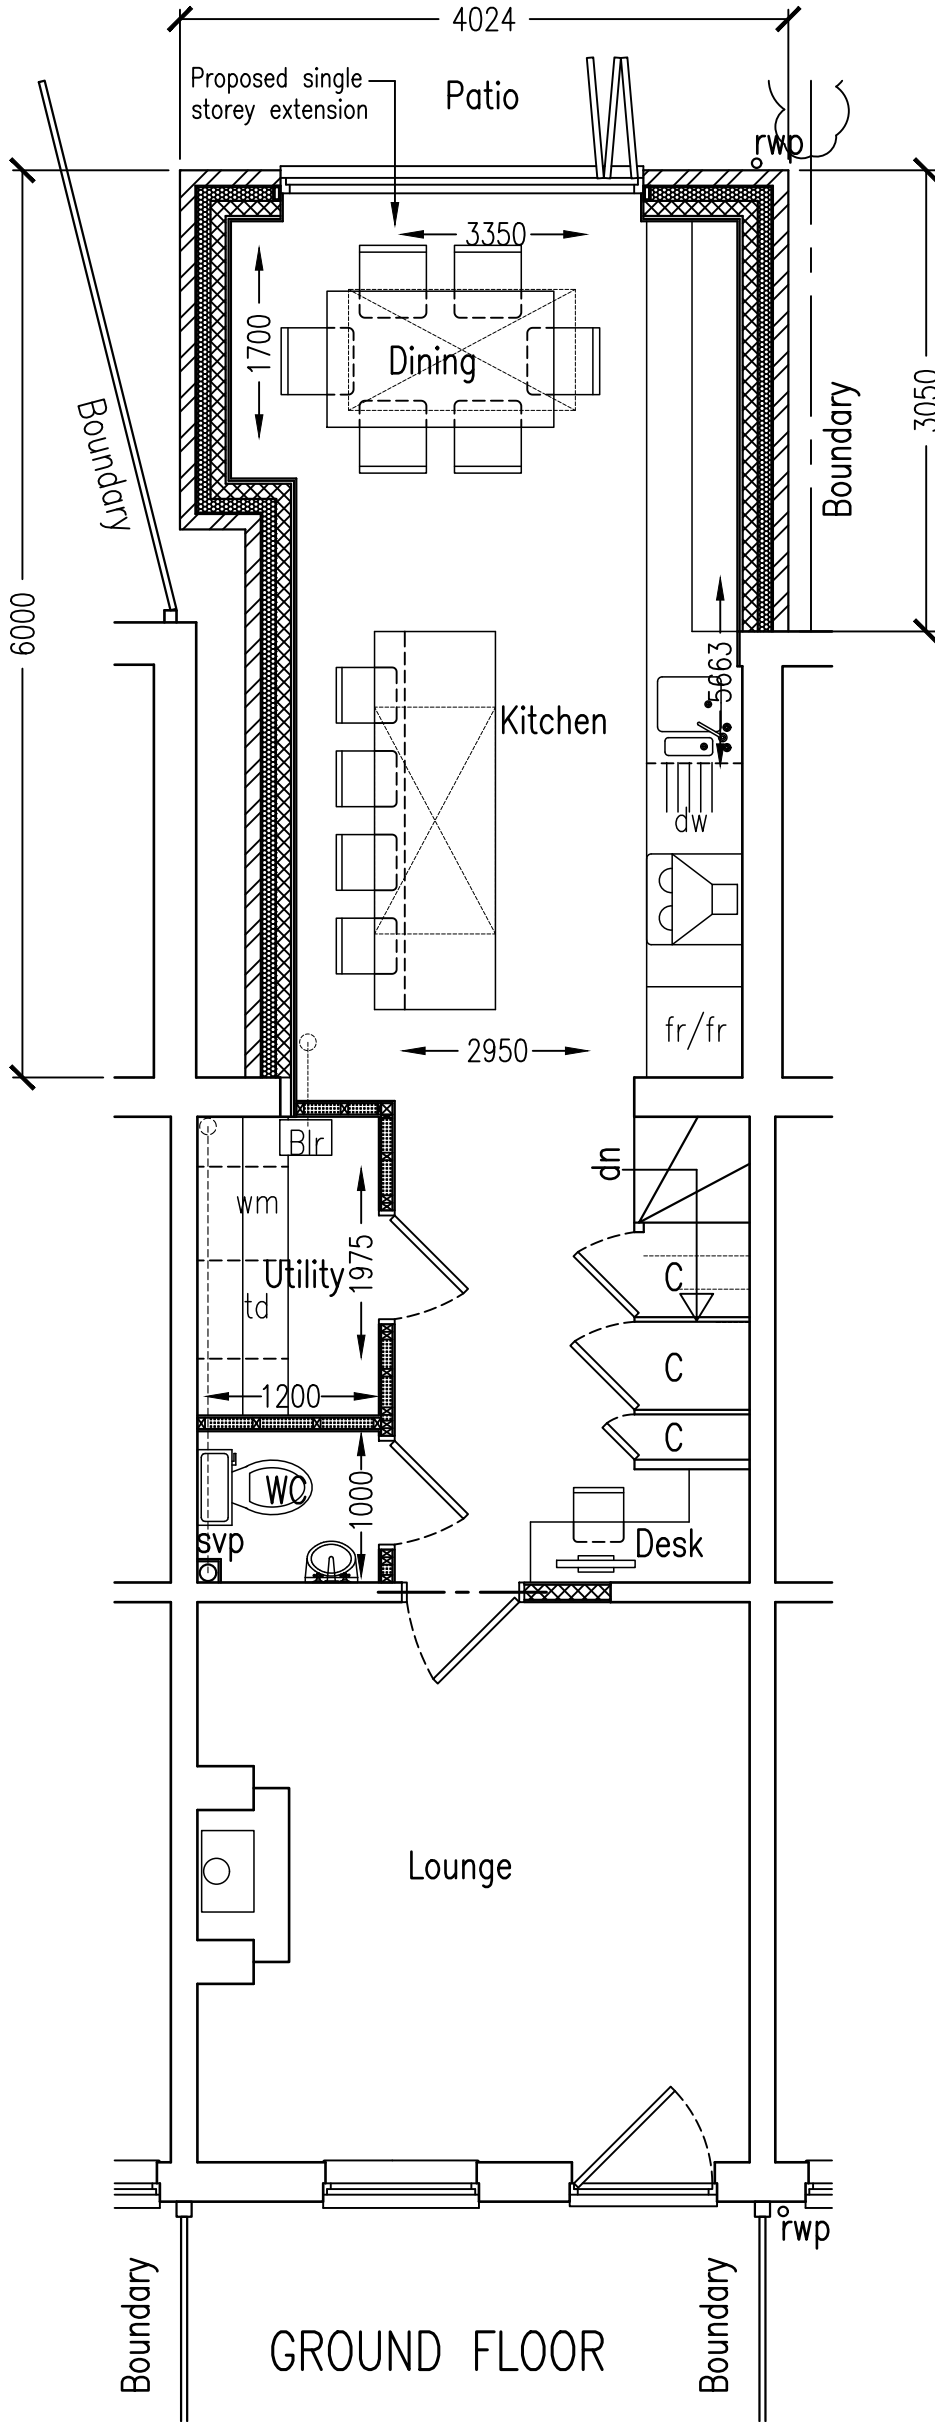

GROUND FLOOR

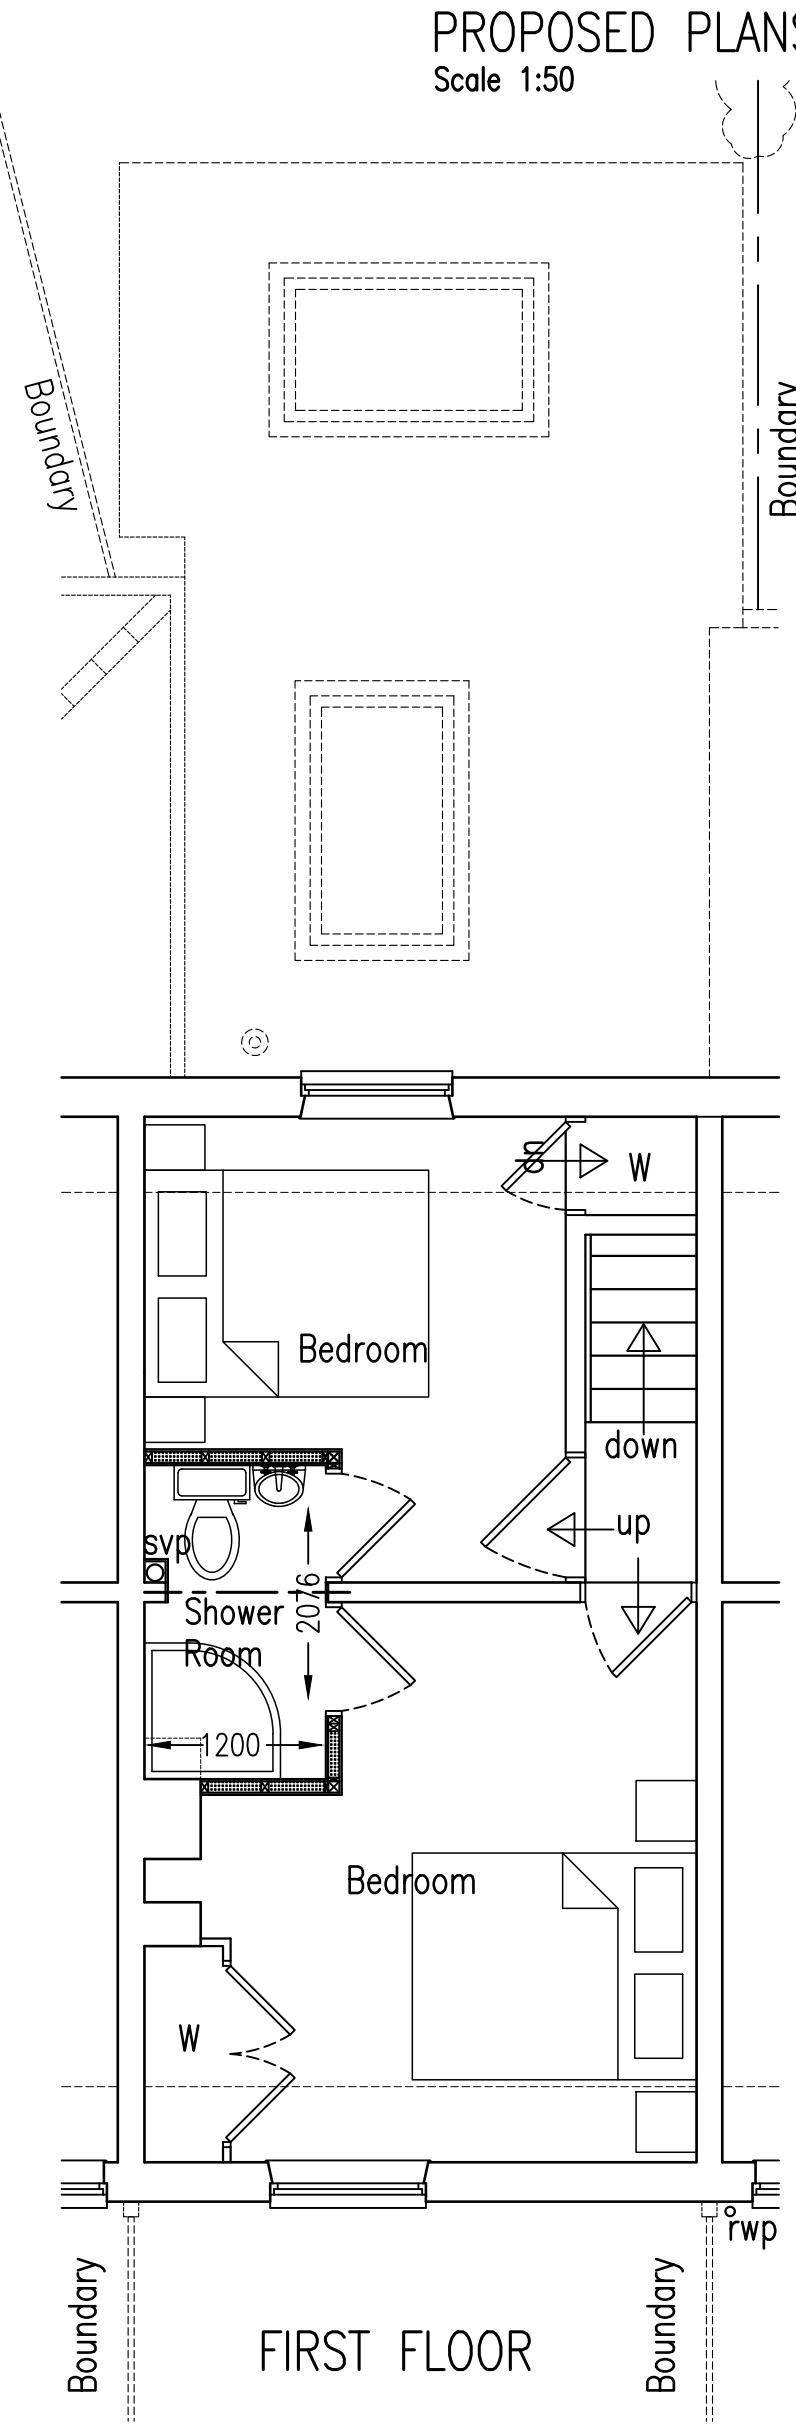

FIRST FLOOR

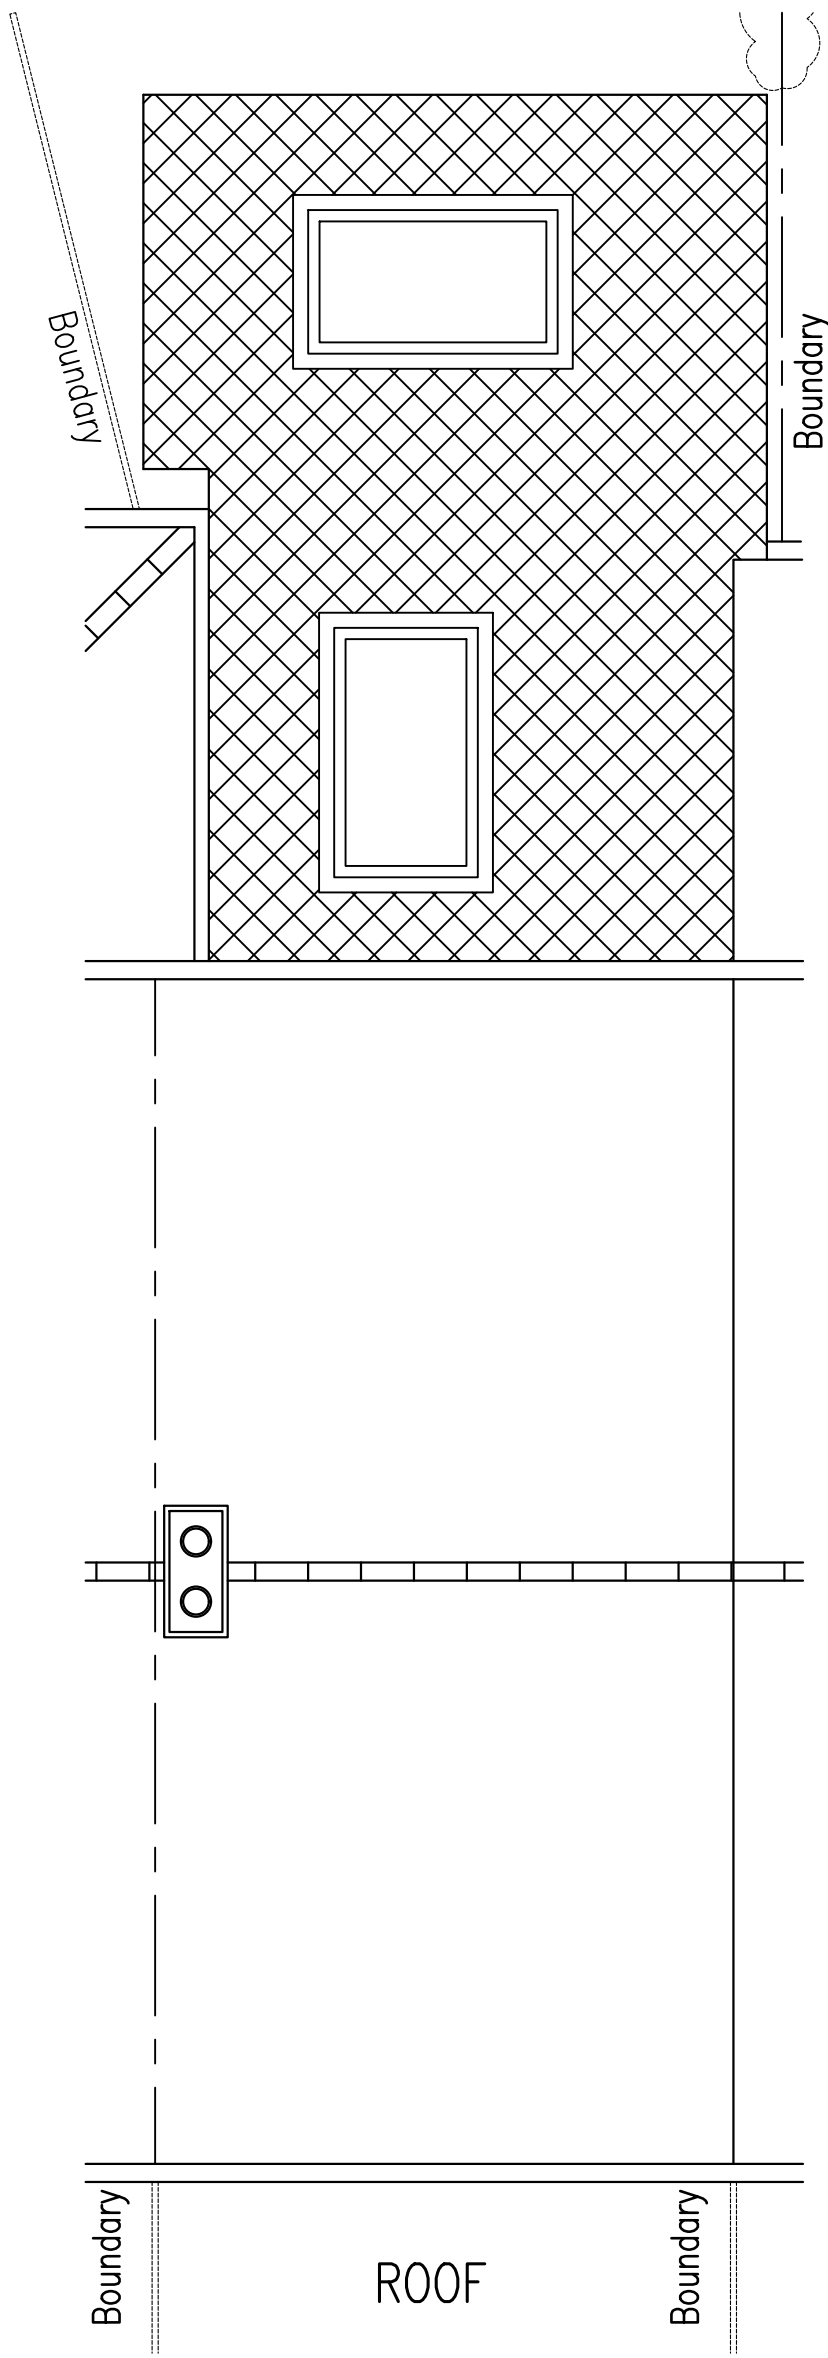

ROOF



Plan Ahead
Drawing Services

Tel: 07940 828650 E-Mail: plan.ahead@btinternet.com
Website: www.plan-ahead-drawing-services.co.uk

PROJECT
Single storey rear extension & alterations to:
MIDDLE COTTAGE
2 BARRACKS LANE
SPENCERS WOOD
READING
RG7 1BB

DRAWING TITLE
ELEVATIONS & PLANS

DATE 14/01/26	SCALE 1:50 1:100	PAPER A1
DRAWN BY D. HUISH	DRAWING NUMBER 251016/01	REV.

GENERAL NOTES
1. DIMENSIONS ARE TO BE CHECKED ON SITE BEFORE WORK PROCEEDS
2. ALL DIMENSIONS ARE IN MILLIMETRES UNLESS OTHERWISE STATED.
3. THIS DRAWING IS NOT TO BE REPRODUCED WITHOUT THE PERMISSION OF PLAN AHEAD DRAWING SERVICES.

REVISIONS	REF	DATE	DESCRIPTION