



EXISTING SITE PLAN  
Scale 1:200

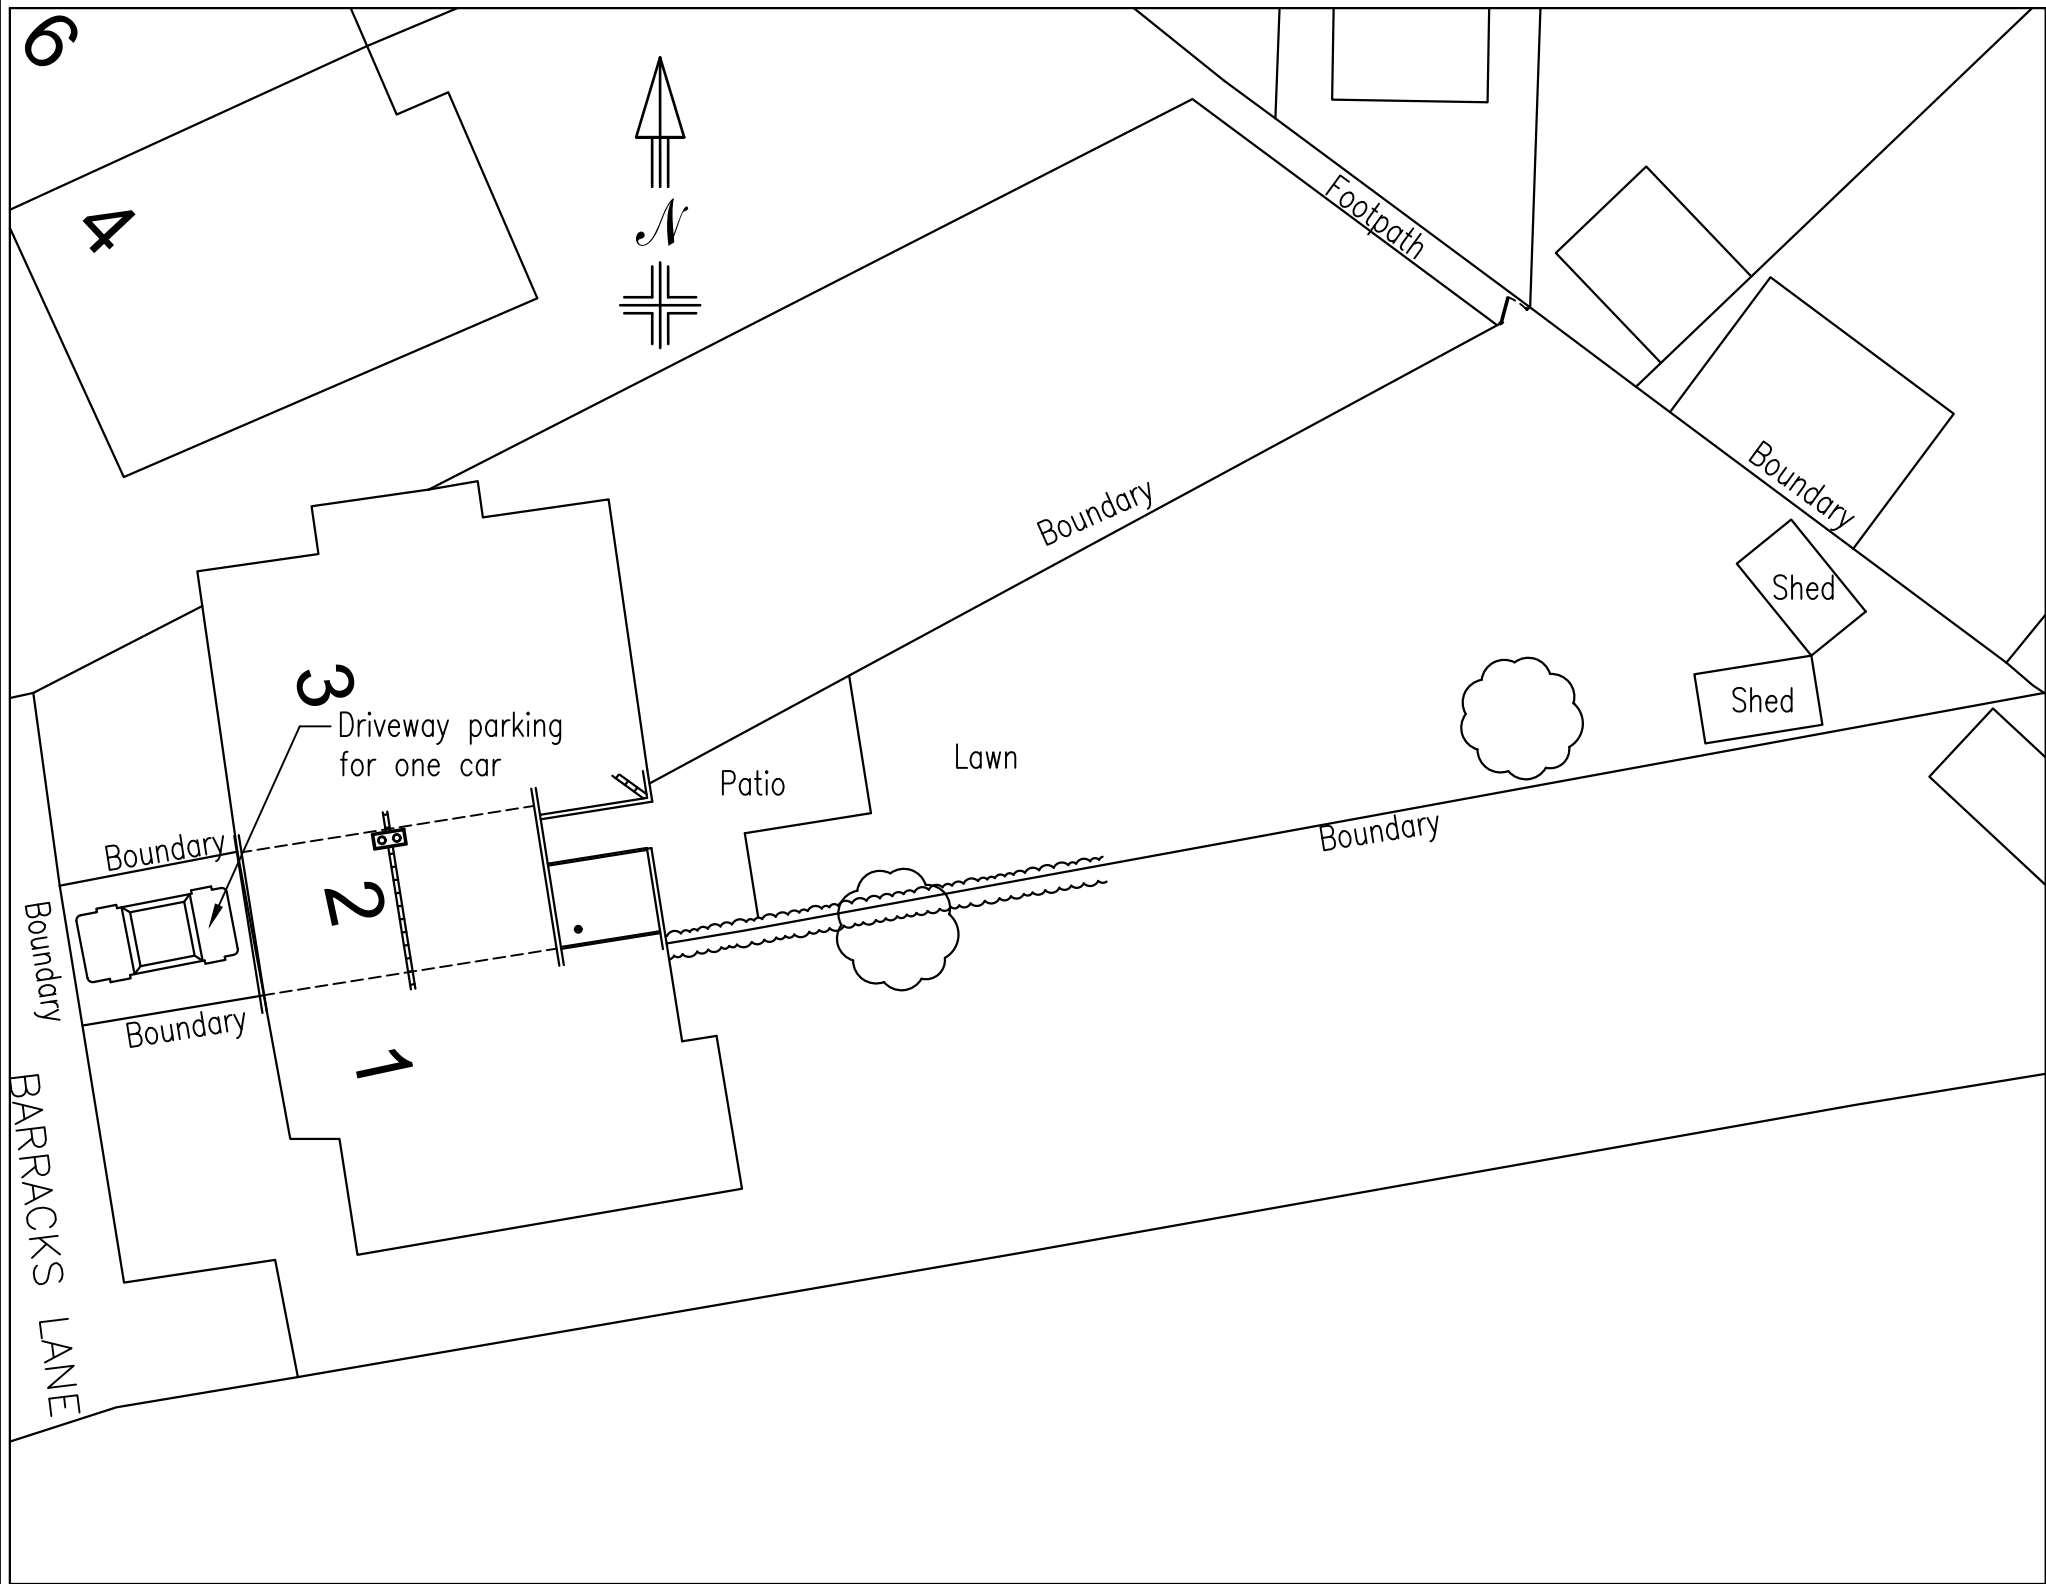

PROPOSED SITE PLAN  
Scale 1:200

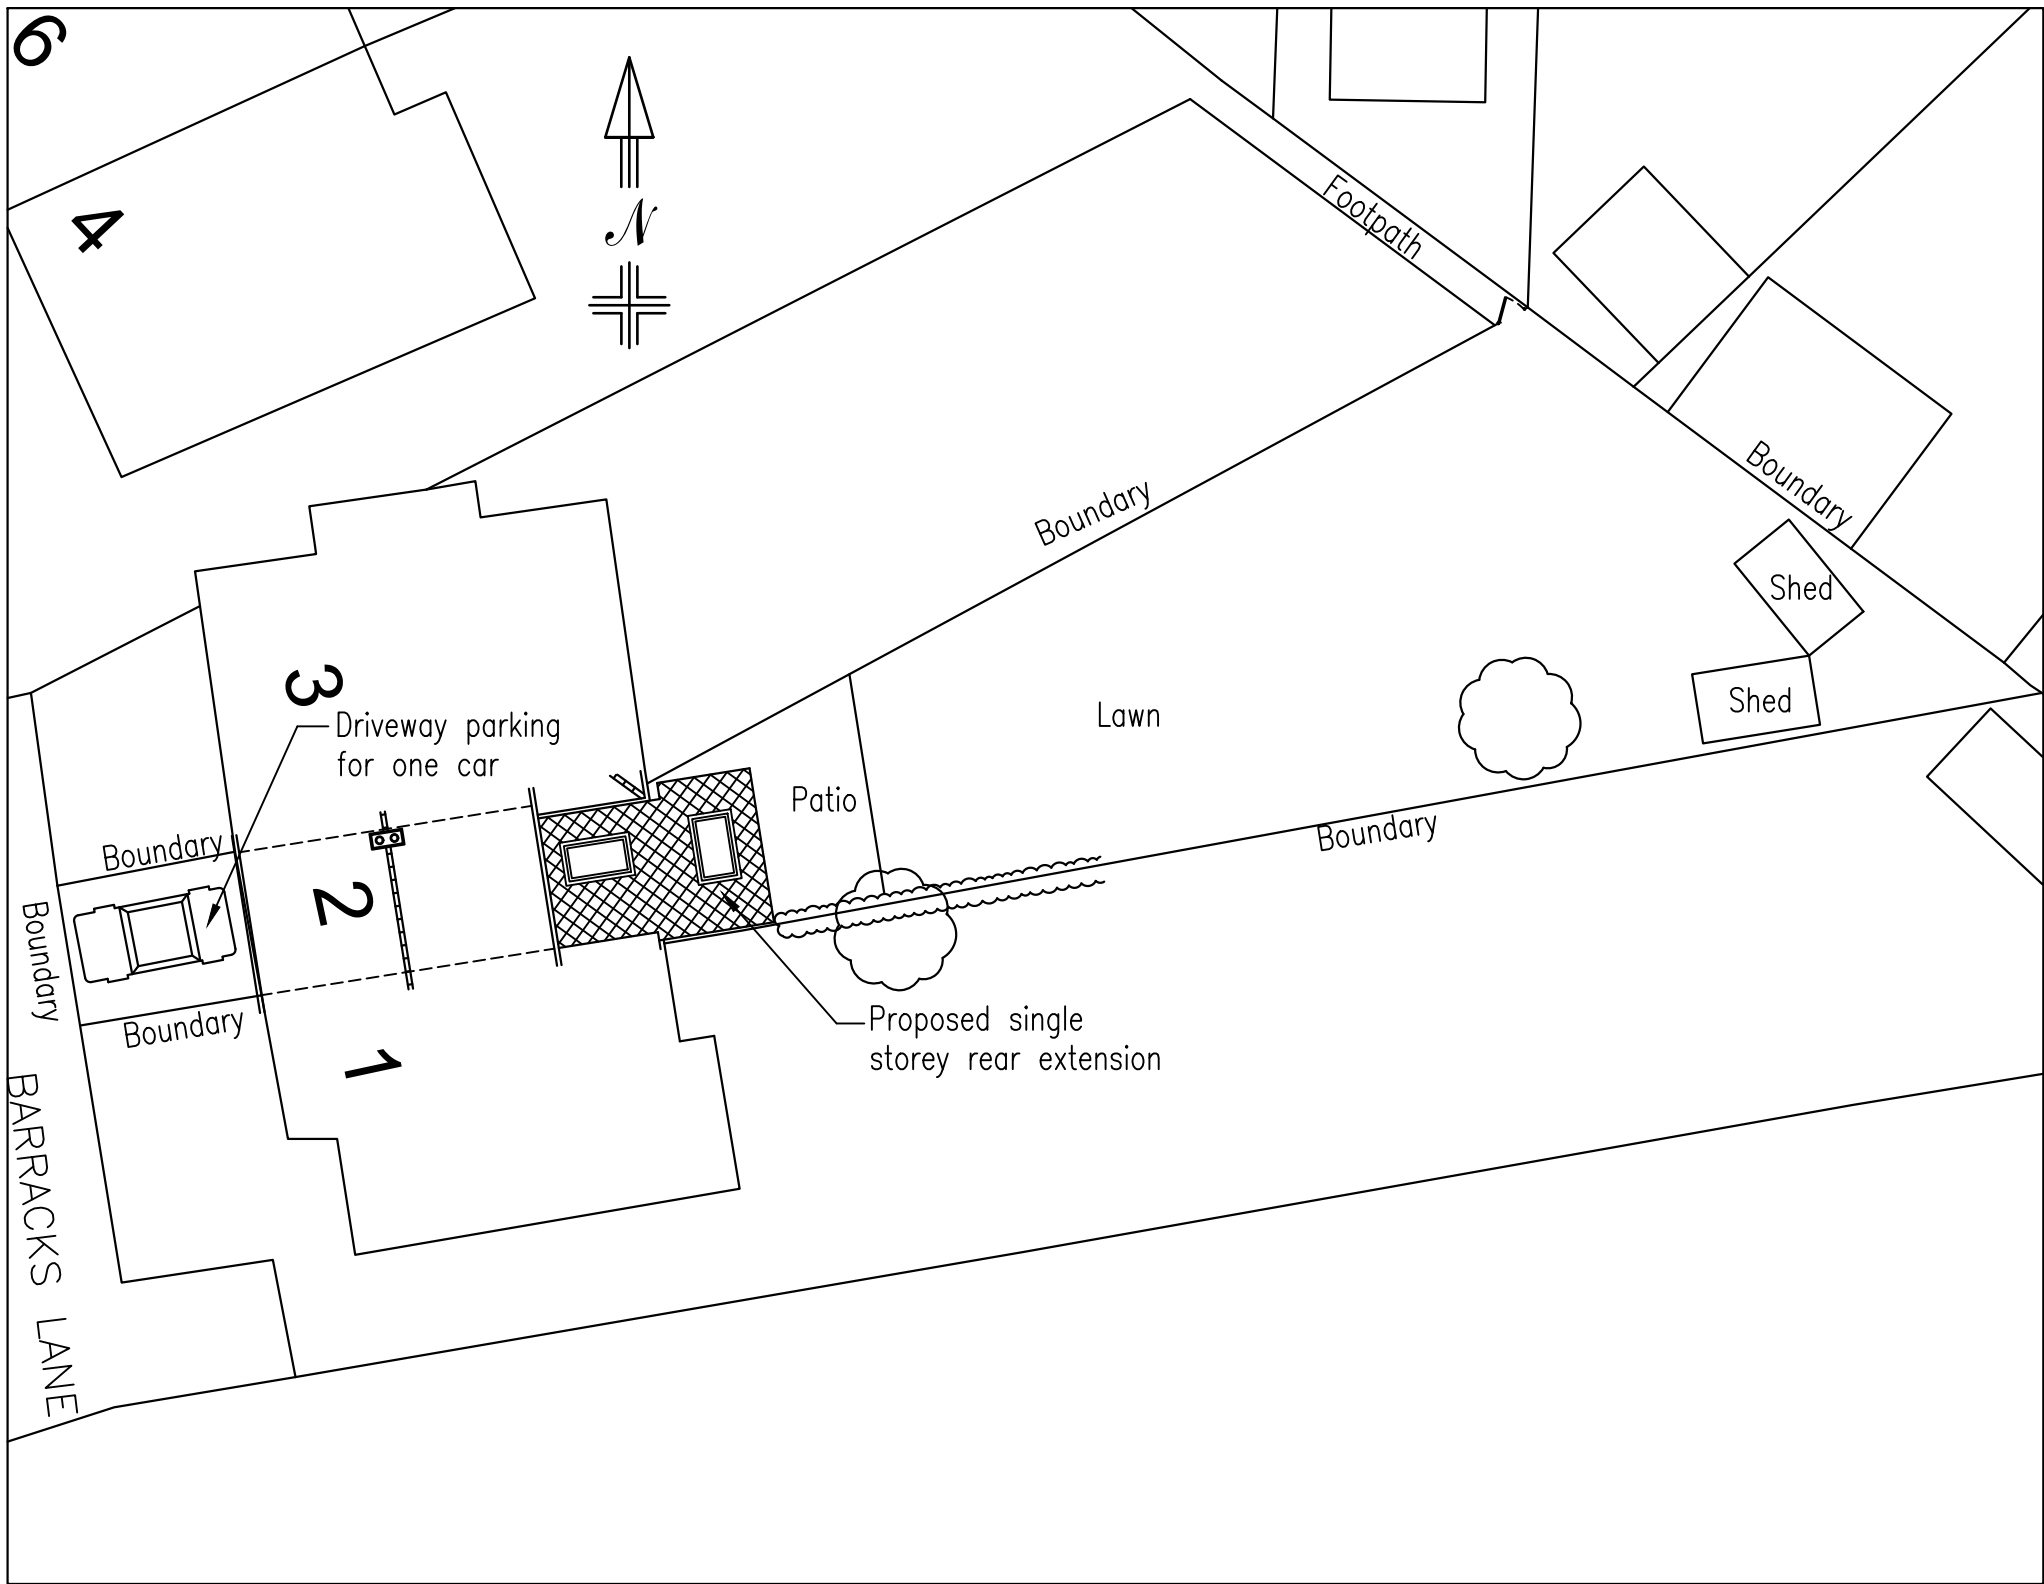

Crown Copyright and database rights 2025 OS Licence no. AC0000849896

|   |           |      |             |                                                                                                |                                                |                                |                |       |
|---|-----------|------|-------------|------------------------------------------------------------------------------------------------|------------------------------------------------|--------------------------------|----------------|-------|
|  <div>Plan Ahead<br/>Drawing Services</div> <div>Tel: 07940 828650 E-Mail: plan.ahead@btinternet.com<br/>Website: www.plan-ahead-drawing-services.co.uk</div> | REVISIONS |      |             | GENERAL NOTES                                                                                  | PROJECT                                        | DRAWING TITLE                  |                |       |
|   | REF       | DATE | DESCRIPTION |                                                                                                |                                                | EXISTING & PROPOSED SITE PLANS |                |       |
|   |           |      |             |                                                                                                |                                                | DATE                           | SCALE          | PAPER |
|   |           |      |             | 1. DIMENSIONS ARE TO BE CHECKED ON SITE BEFORE WORK PROCEEDS                                   | Single storey rear extension & alterations to: | 14/01/26                       | 1:200          | A2    |
|   |           |      |             | 2. ALL DIMENSIONS ARE IN MILLIMETRES UNLESS OTHERWISE STATED.                                  | MIDDLE COTTAGE                                 |                                |                |       |
|   |           |      |             | 3. THIS DRAWING IS NOT TO BE REPRODUCED WITHOUT THE PERMISSION OF PLAN AHEAD DRAWING SERVICES. | 2 BARRACKS LANE                                |                                |                |       |
|   |           |      |             |                                                                                                | SPENCERS WOOD                                  |                                |                |       |
|   |           |      |             |                                                                                                | READING                                        |                                |                |       |
|   |           |      |             |                                                                                                | RG7 1BB                                        |                                |                |       |
|   |           |      |             |                                                                                                |                                                | DRAWN BY                       | DRAWING NUMBER | REV.  |
|   |           |      |             |                                                                                                |                                                | D. HUIISH                      | 251016/02      |       |