

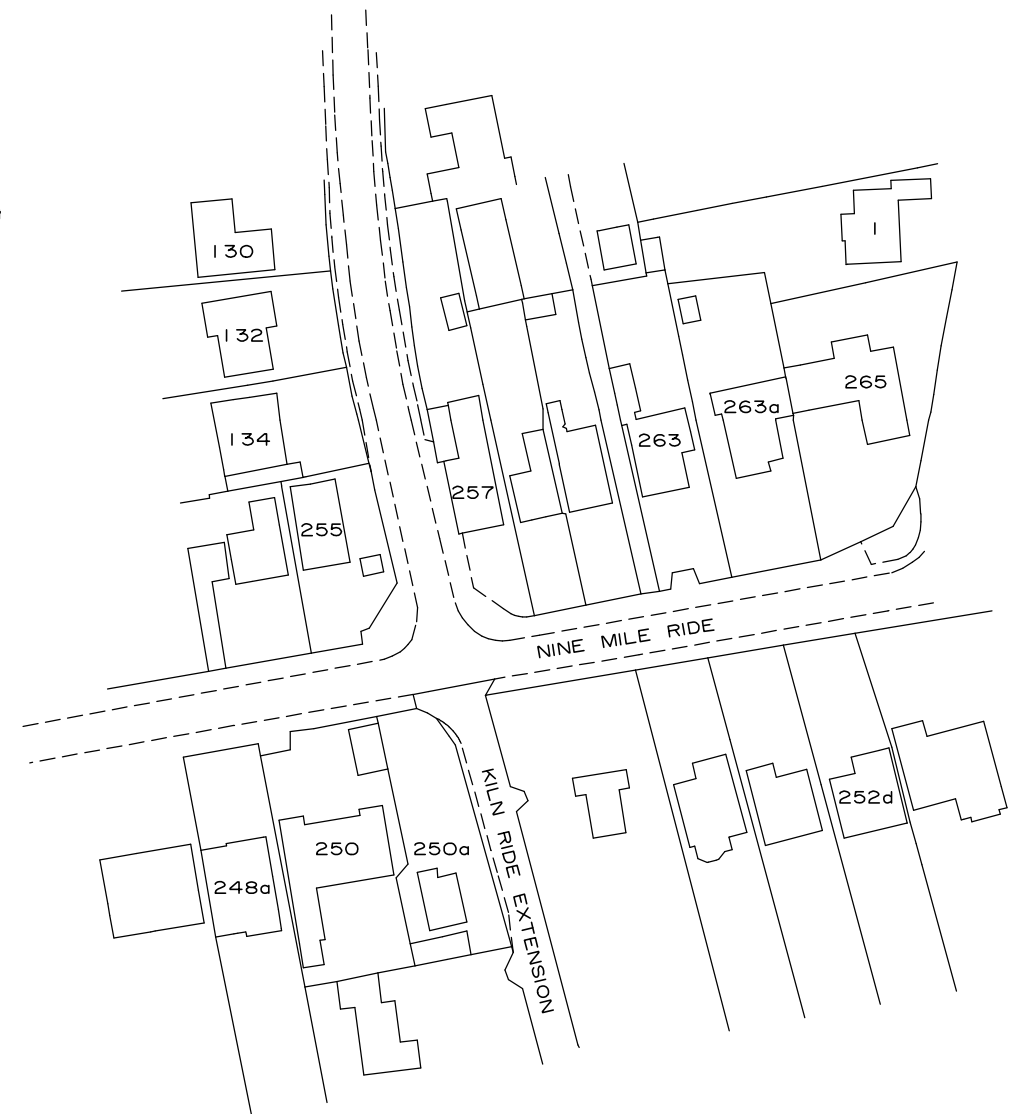
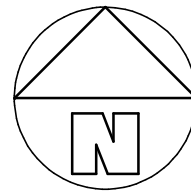
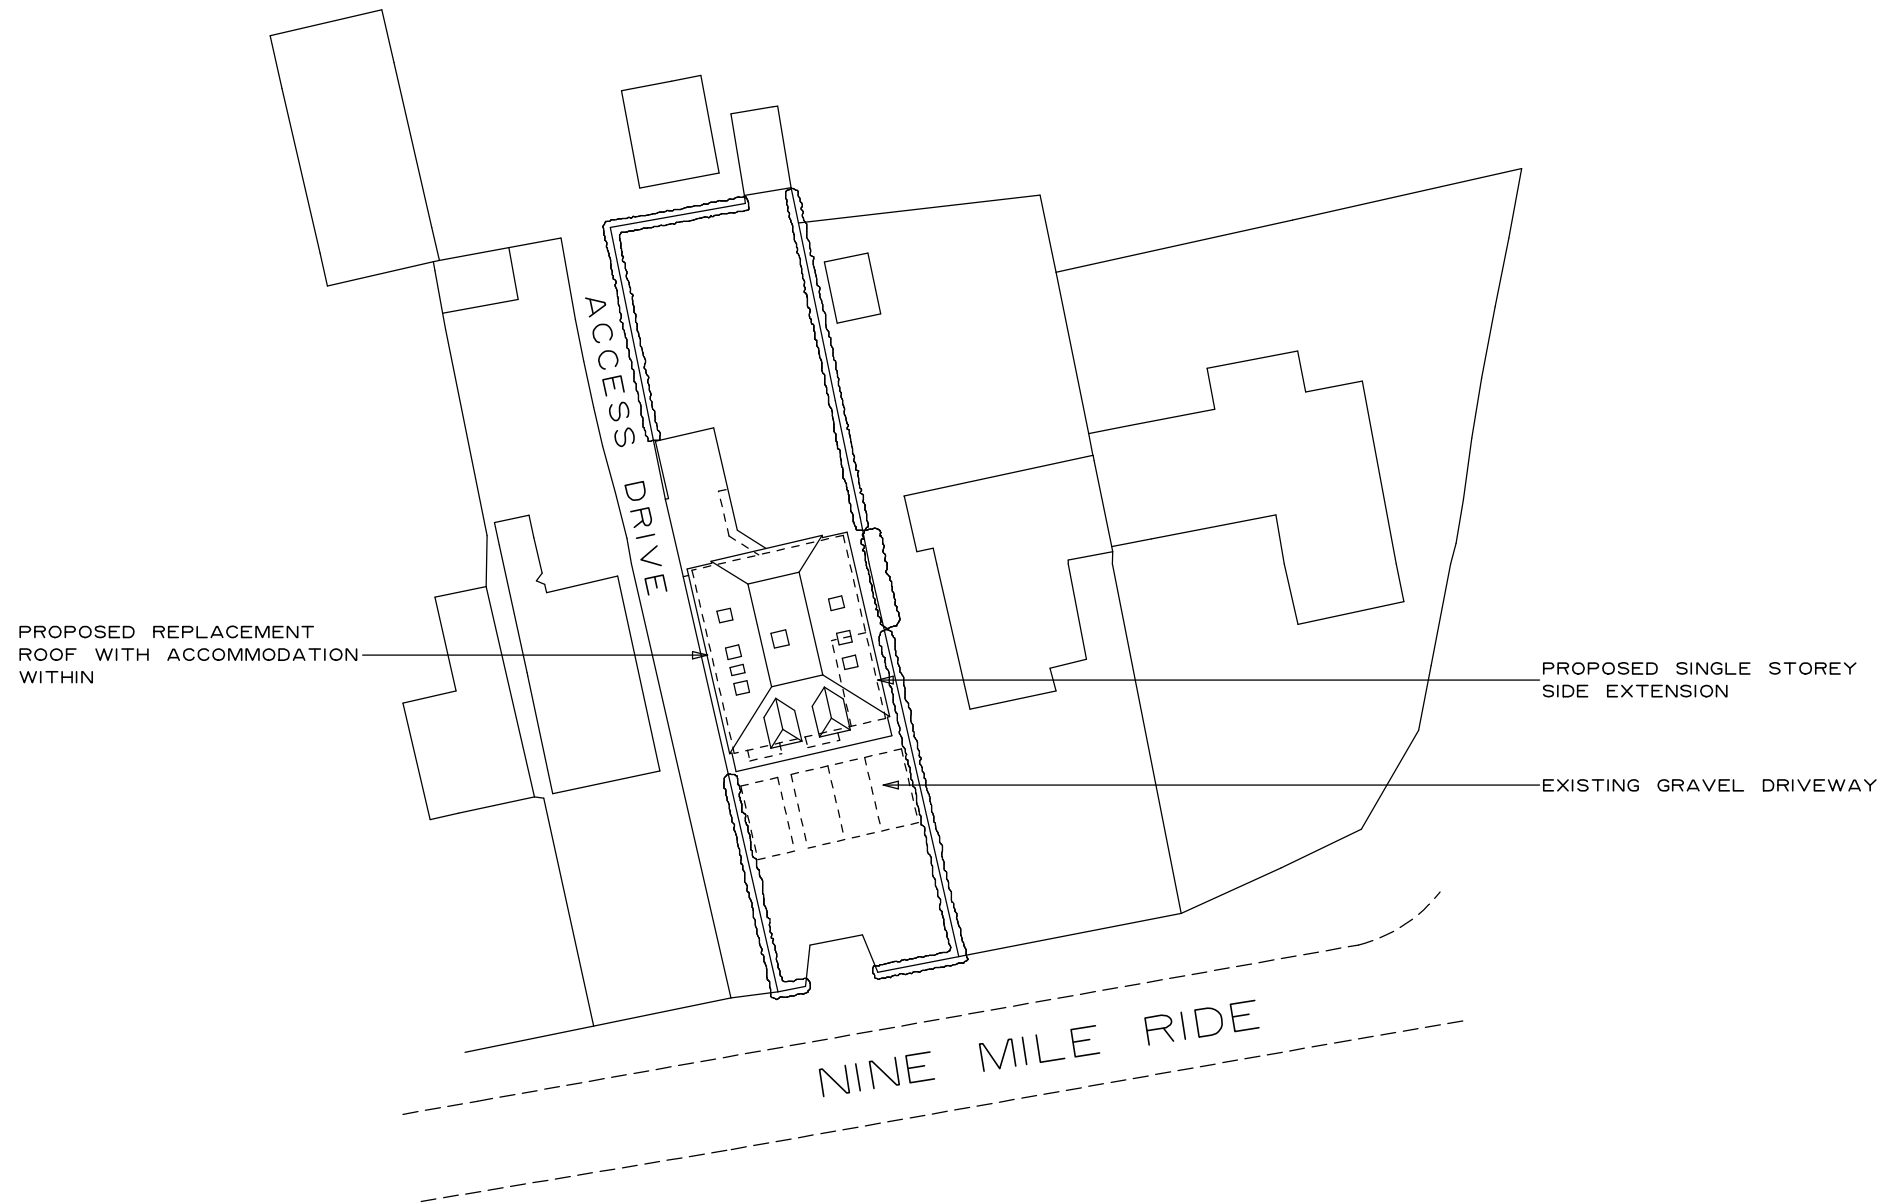


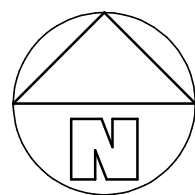

Ordnance Survey (c) Crown Copyright 2026. All rights reserved. Licence number 100022432


LOCATION PLAN

SCALE 1:1250

 

SITE PLAN

SCALE 1:500

 

Revisions

A. Rooflights set out to give a cill height of 1700mm from floor level 5/6/26

CLIVE BALDWIN *Building Design*

Glancadwn, Llangeitho, Tregaron. SY25 6QH.
Telephone: 07768 585621

263 NINE MILE RIDE FINCHAMPSTEAD

Proposed site plan

Scale: 1:500 @ A3

Date: MARCH 2026

2535/05A

Scale this drawing for Planning purposes only.
All dimensions are to be checked on site and any discrepancies reported.