


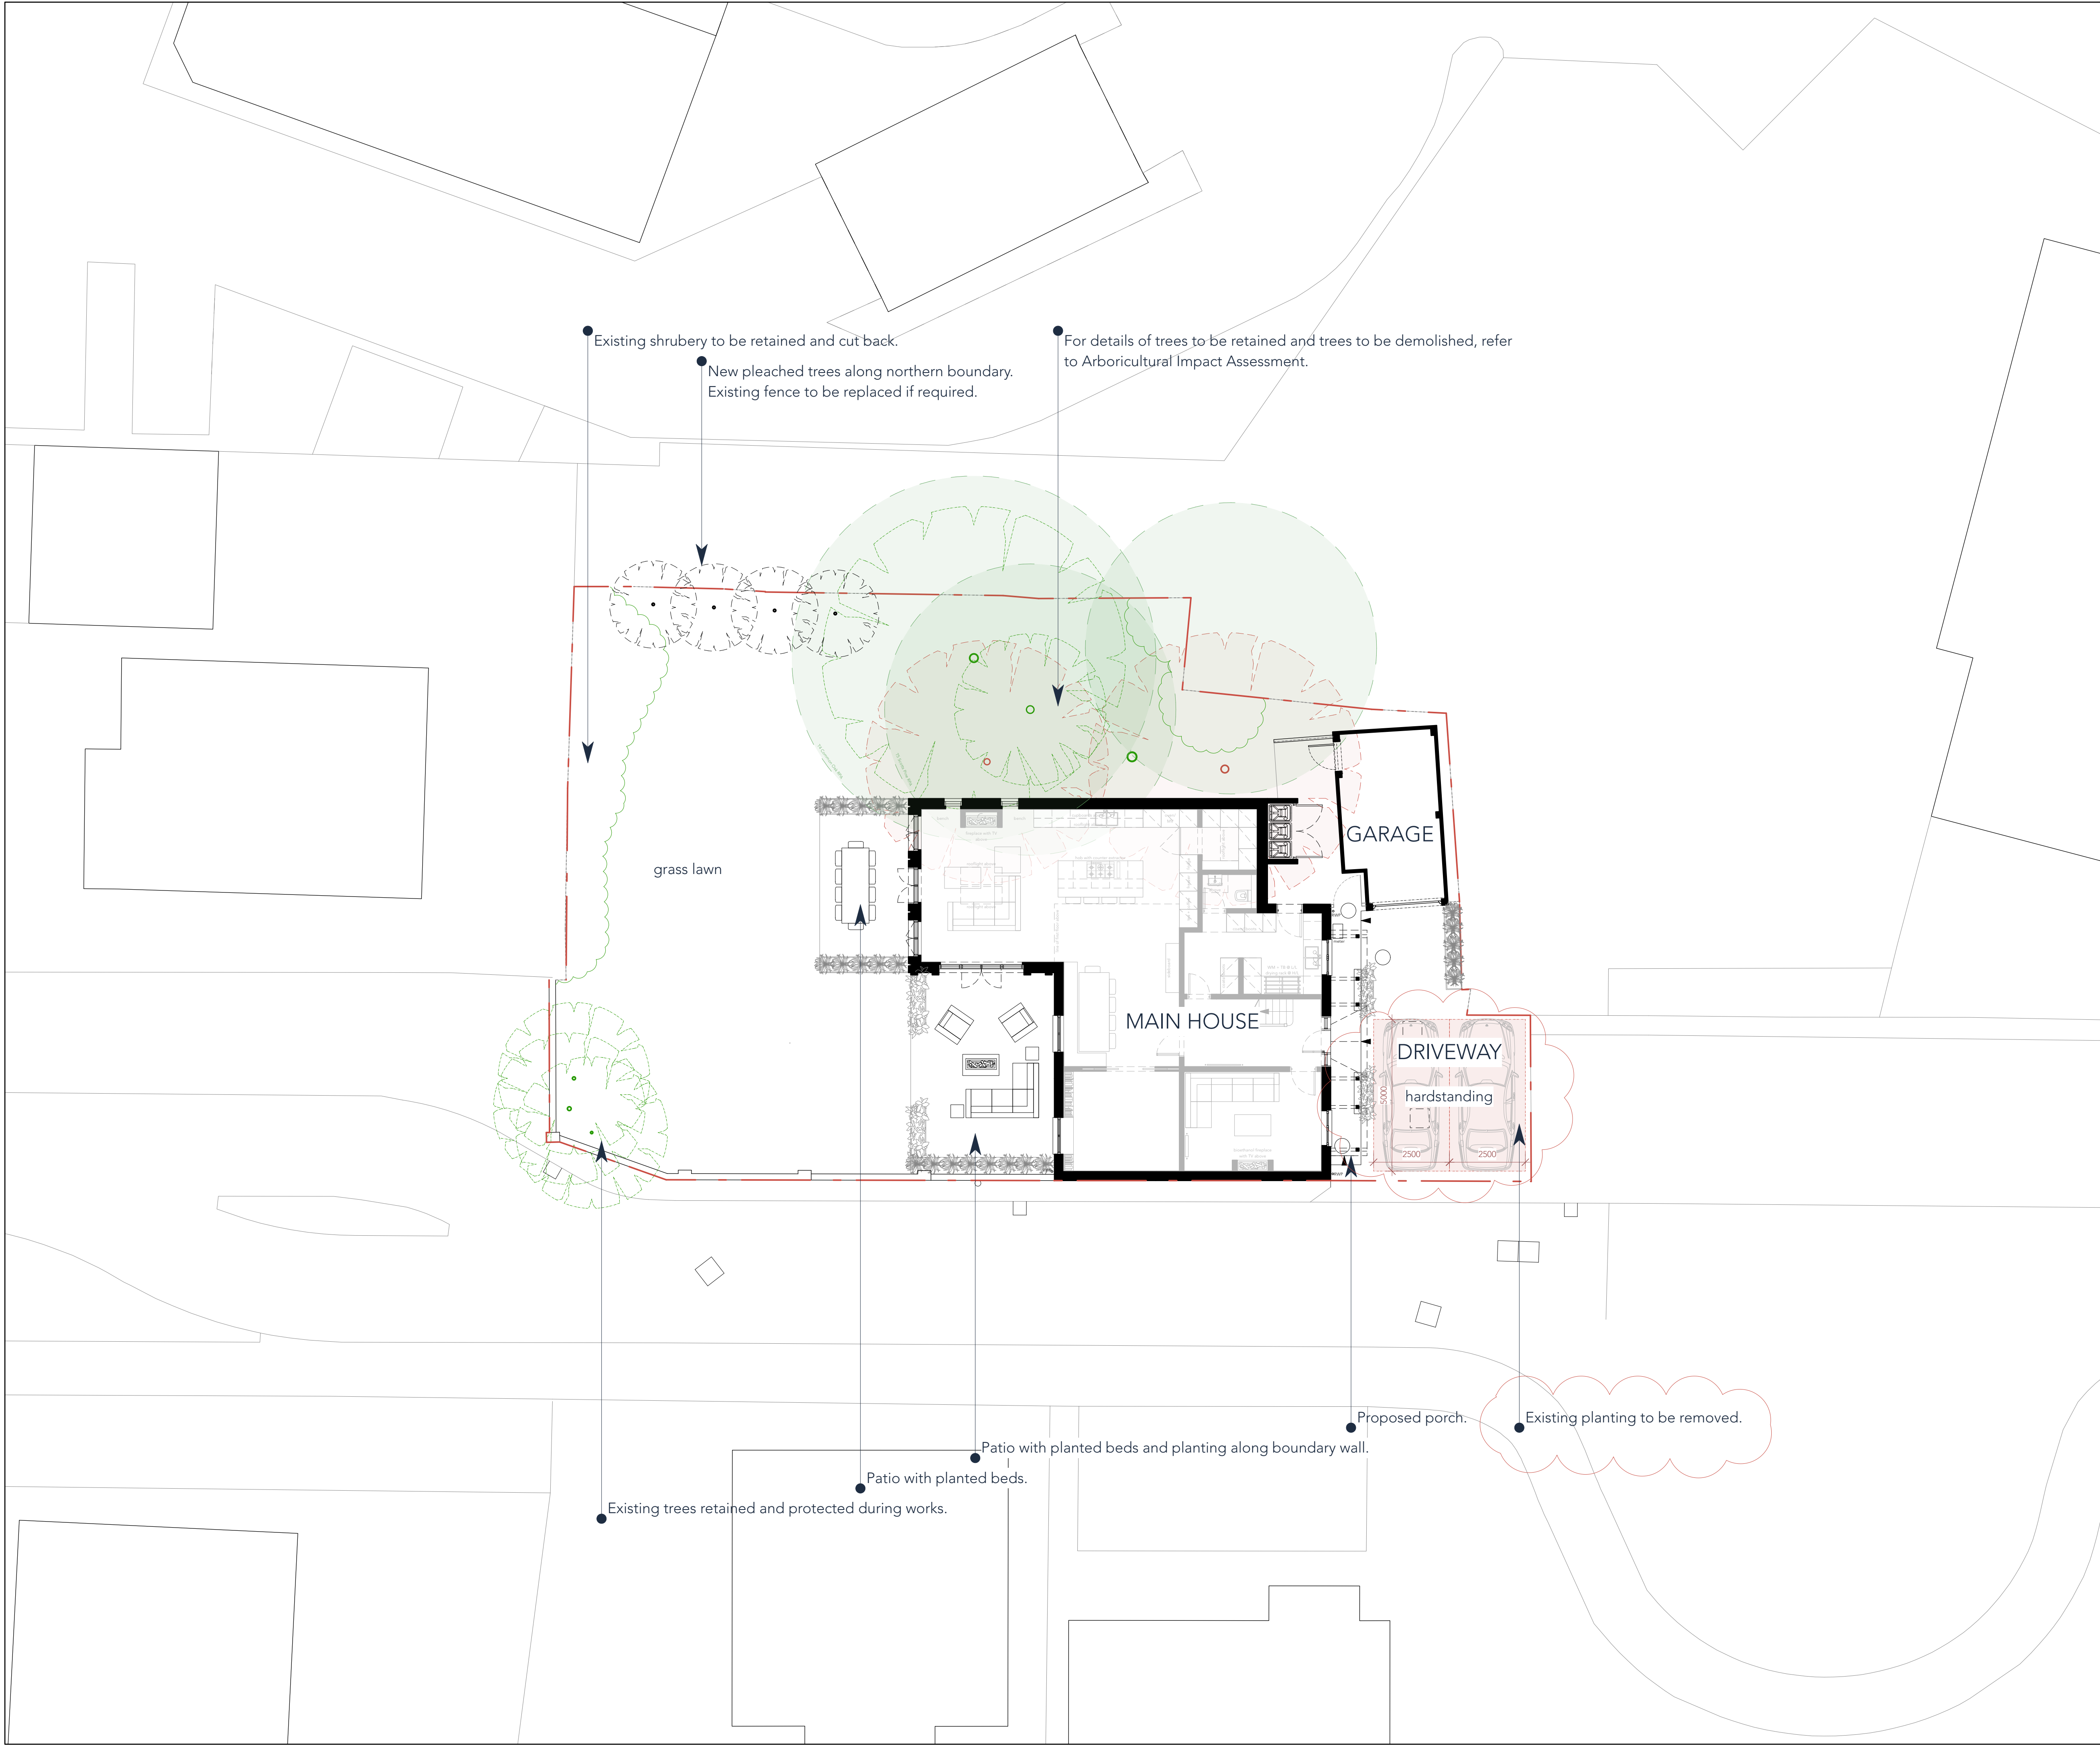

KEY

F

19/03/2025

SRH

Boundary hedge removed from front garden.
Additional car parking space shown.

E

28/02/2025

SRH

Revised to 1:100@A1, 1:200@A3

D

18/02/2025

SRH

Issued for PLANNING

C

21/12/2024

SRH

Arboricultural Strategy Added: Site Boundary Added:
Pre App Submission

B

11/12/2024

SRH

Design Development for Pre App

A

29/11/2024

SRH

Design Development

revision	date	check	description			

1:100 @ A1 / 1:200 @ A3

0.0

1.0

2.0

4.0

6.0

8.0

STUDIO

DO NOT SCALE FROM THIS DRAWING. All dimensions and levels to be checked on site prior to commencement of any works and/or preparation of shop drawings. Any discrepancies in coordinates, levels or dimensions must be reported to the Architect immediately. This drawing is to be read in conjunction with all relevant Architect's drawings, specifications and other Consultant's information.

project title

Warren Lodge

drawing title/location

Proposed Site Plan

prepared on behalf of

Lindsey Morrow + Alun Lloyd

stage	3					
date	11/09/2024					
scale	size	status				revision
1:100	A1	S0: For review & comment				F
project no	orig	funct	spatial	form	disc	number
J24009	HAK	XX	00	DR	A	1900