




FRONT ELEVATION

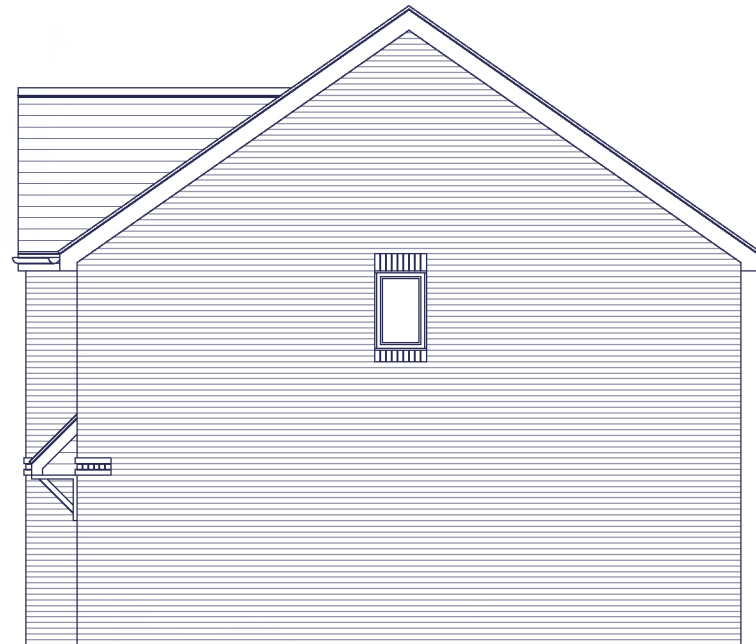


SIDE ELEVATION



REAR ELEVATION

PLOT HANDINGS:
PLOT 2260 - AS
PLOT 2257 - OPP

FOR MATERIAL COLOURS, PLEASE REFER TO
STREETSCENES AND LAYOUTS.

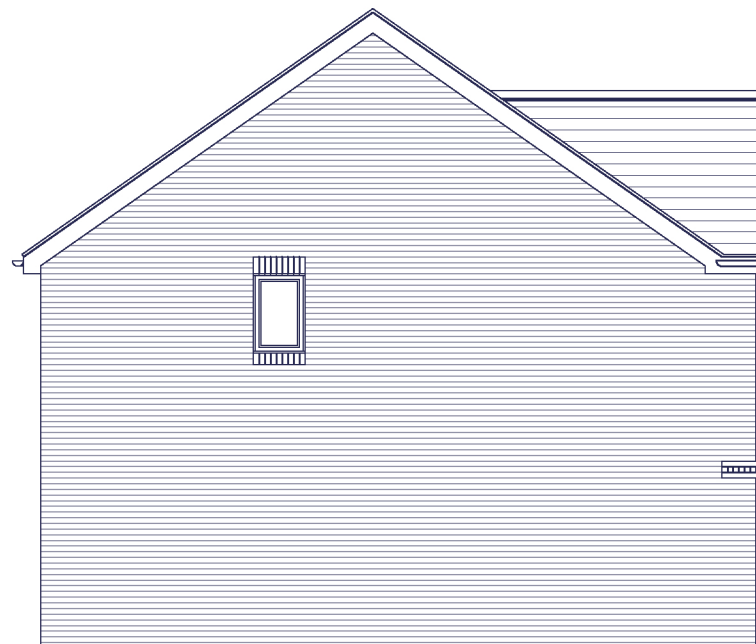

SIDE ELEVATION

0 1 2 3 4 5m
1:100

Rev.	Date	Description	Drawn	Checked
			MCN	DGP
Client 				
Project South Wokingham, Phase R11.			Scale 1:100 @ A3	Date Nov 2024
Drawing Title Type 461 - Style 5 Elevations - Brick			File P1904 Type 461	Drg.No. P1904.461.02
			Rev. -	Drawing Status PLANNING

aap
architecture

AAP Architecture Ltd
Unit A, Monument Business Centre, Monument Way East, Woking, Surrey GU21 5LG
T 01483 727345 E projects@aap-arc.co.uk W aap-arc.co.uk

Under the Intellectual Property Act 2014, this drawing is the copyright of AAP Architecture Ltd.